


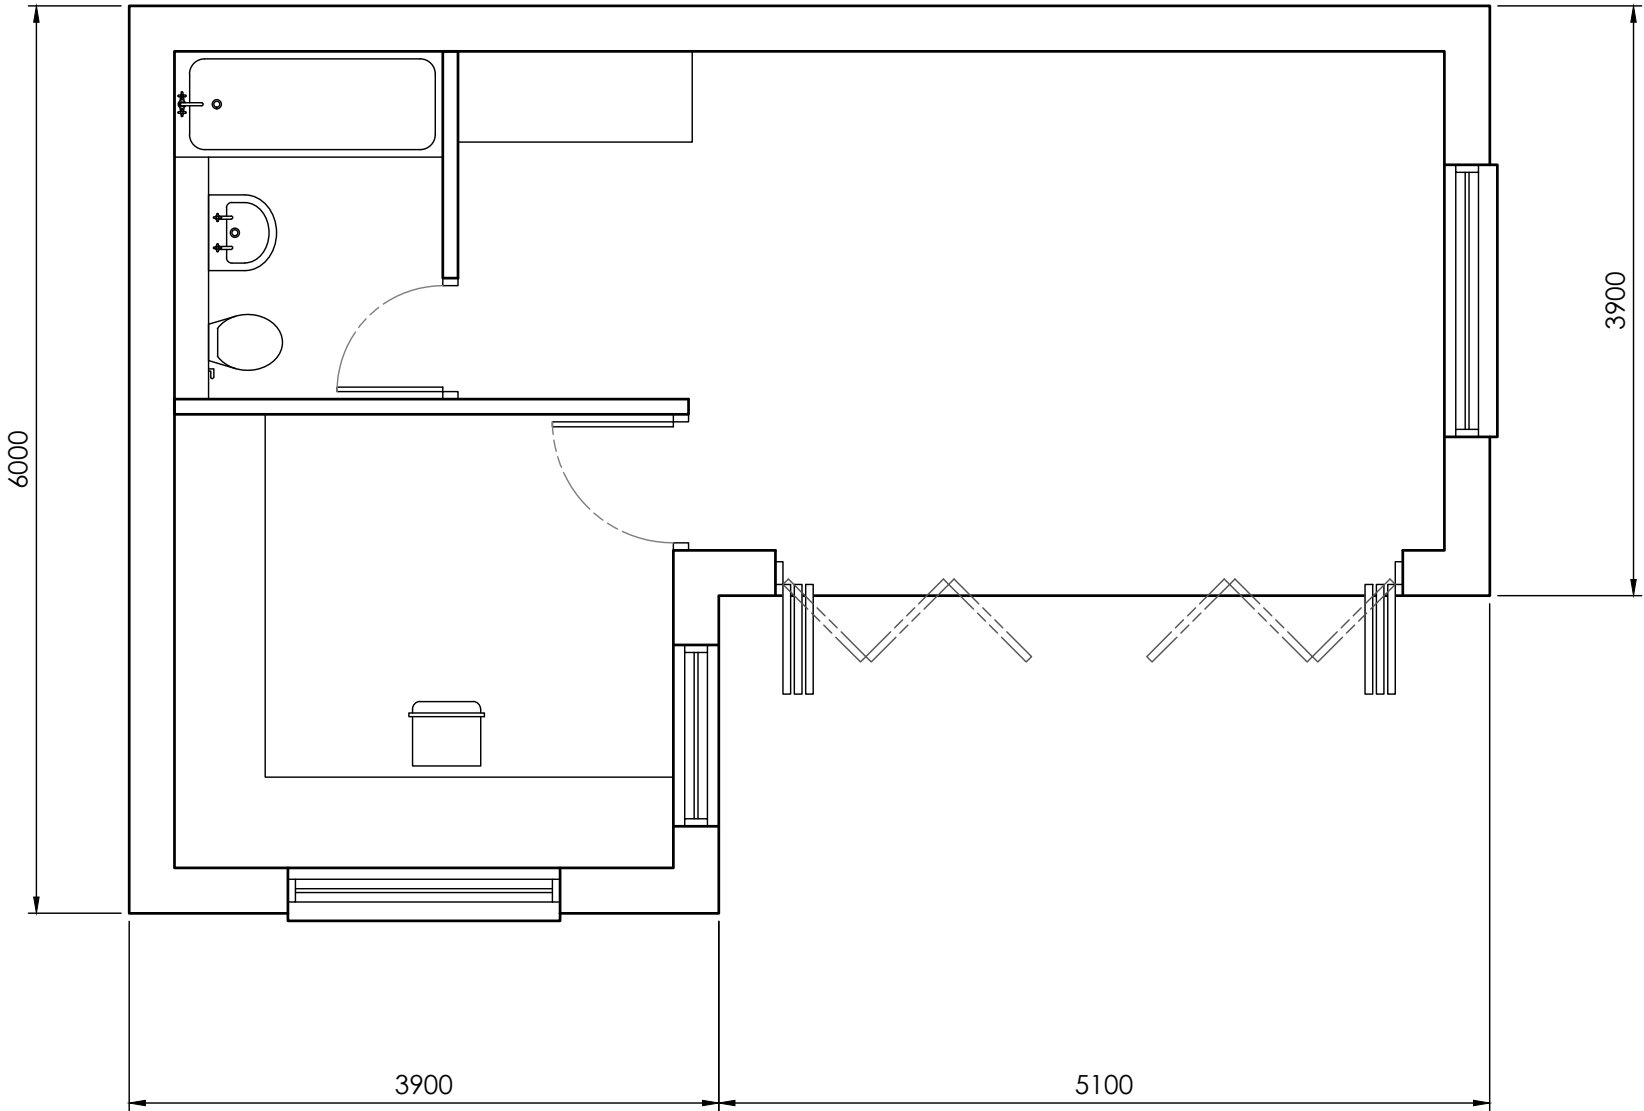
 
 


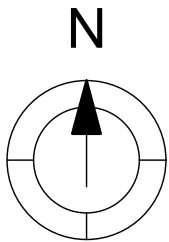


B		M Harrison		12.11.2024		Comments inc'd										
A		M Harrison		18.09.2024		First Issue										
ISSUE		BY		DATE		DESCRIPTION		APPROVED		DATE						
Scale			1:50		Dimensions mm		Tolerance		Mass		Projection 3rd Angle					
Drawing Owner					Title											
 T : 01189 770404					1 Pages Croft, Wokingham, Berkshire RG40 2HN, New Outbuilding, Proposed Floor Plan											
Drawn by										Drawing Number			Sheet		Issue	
										24/PCW/011			1/1		B	

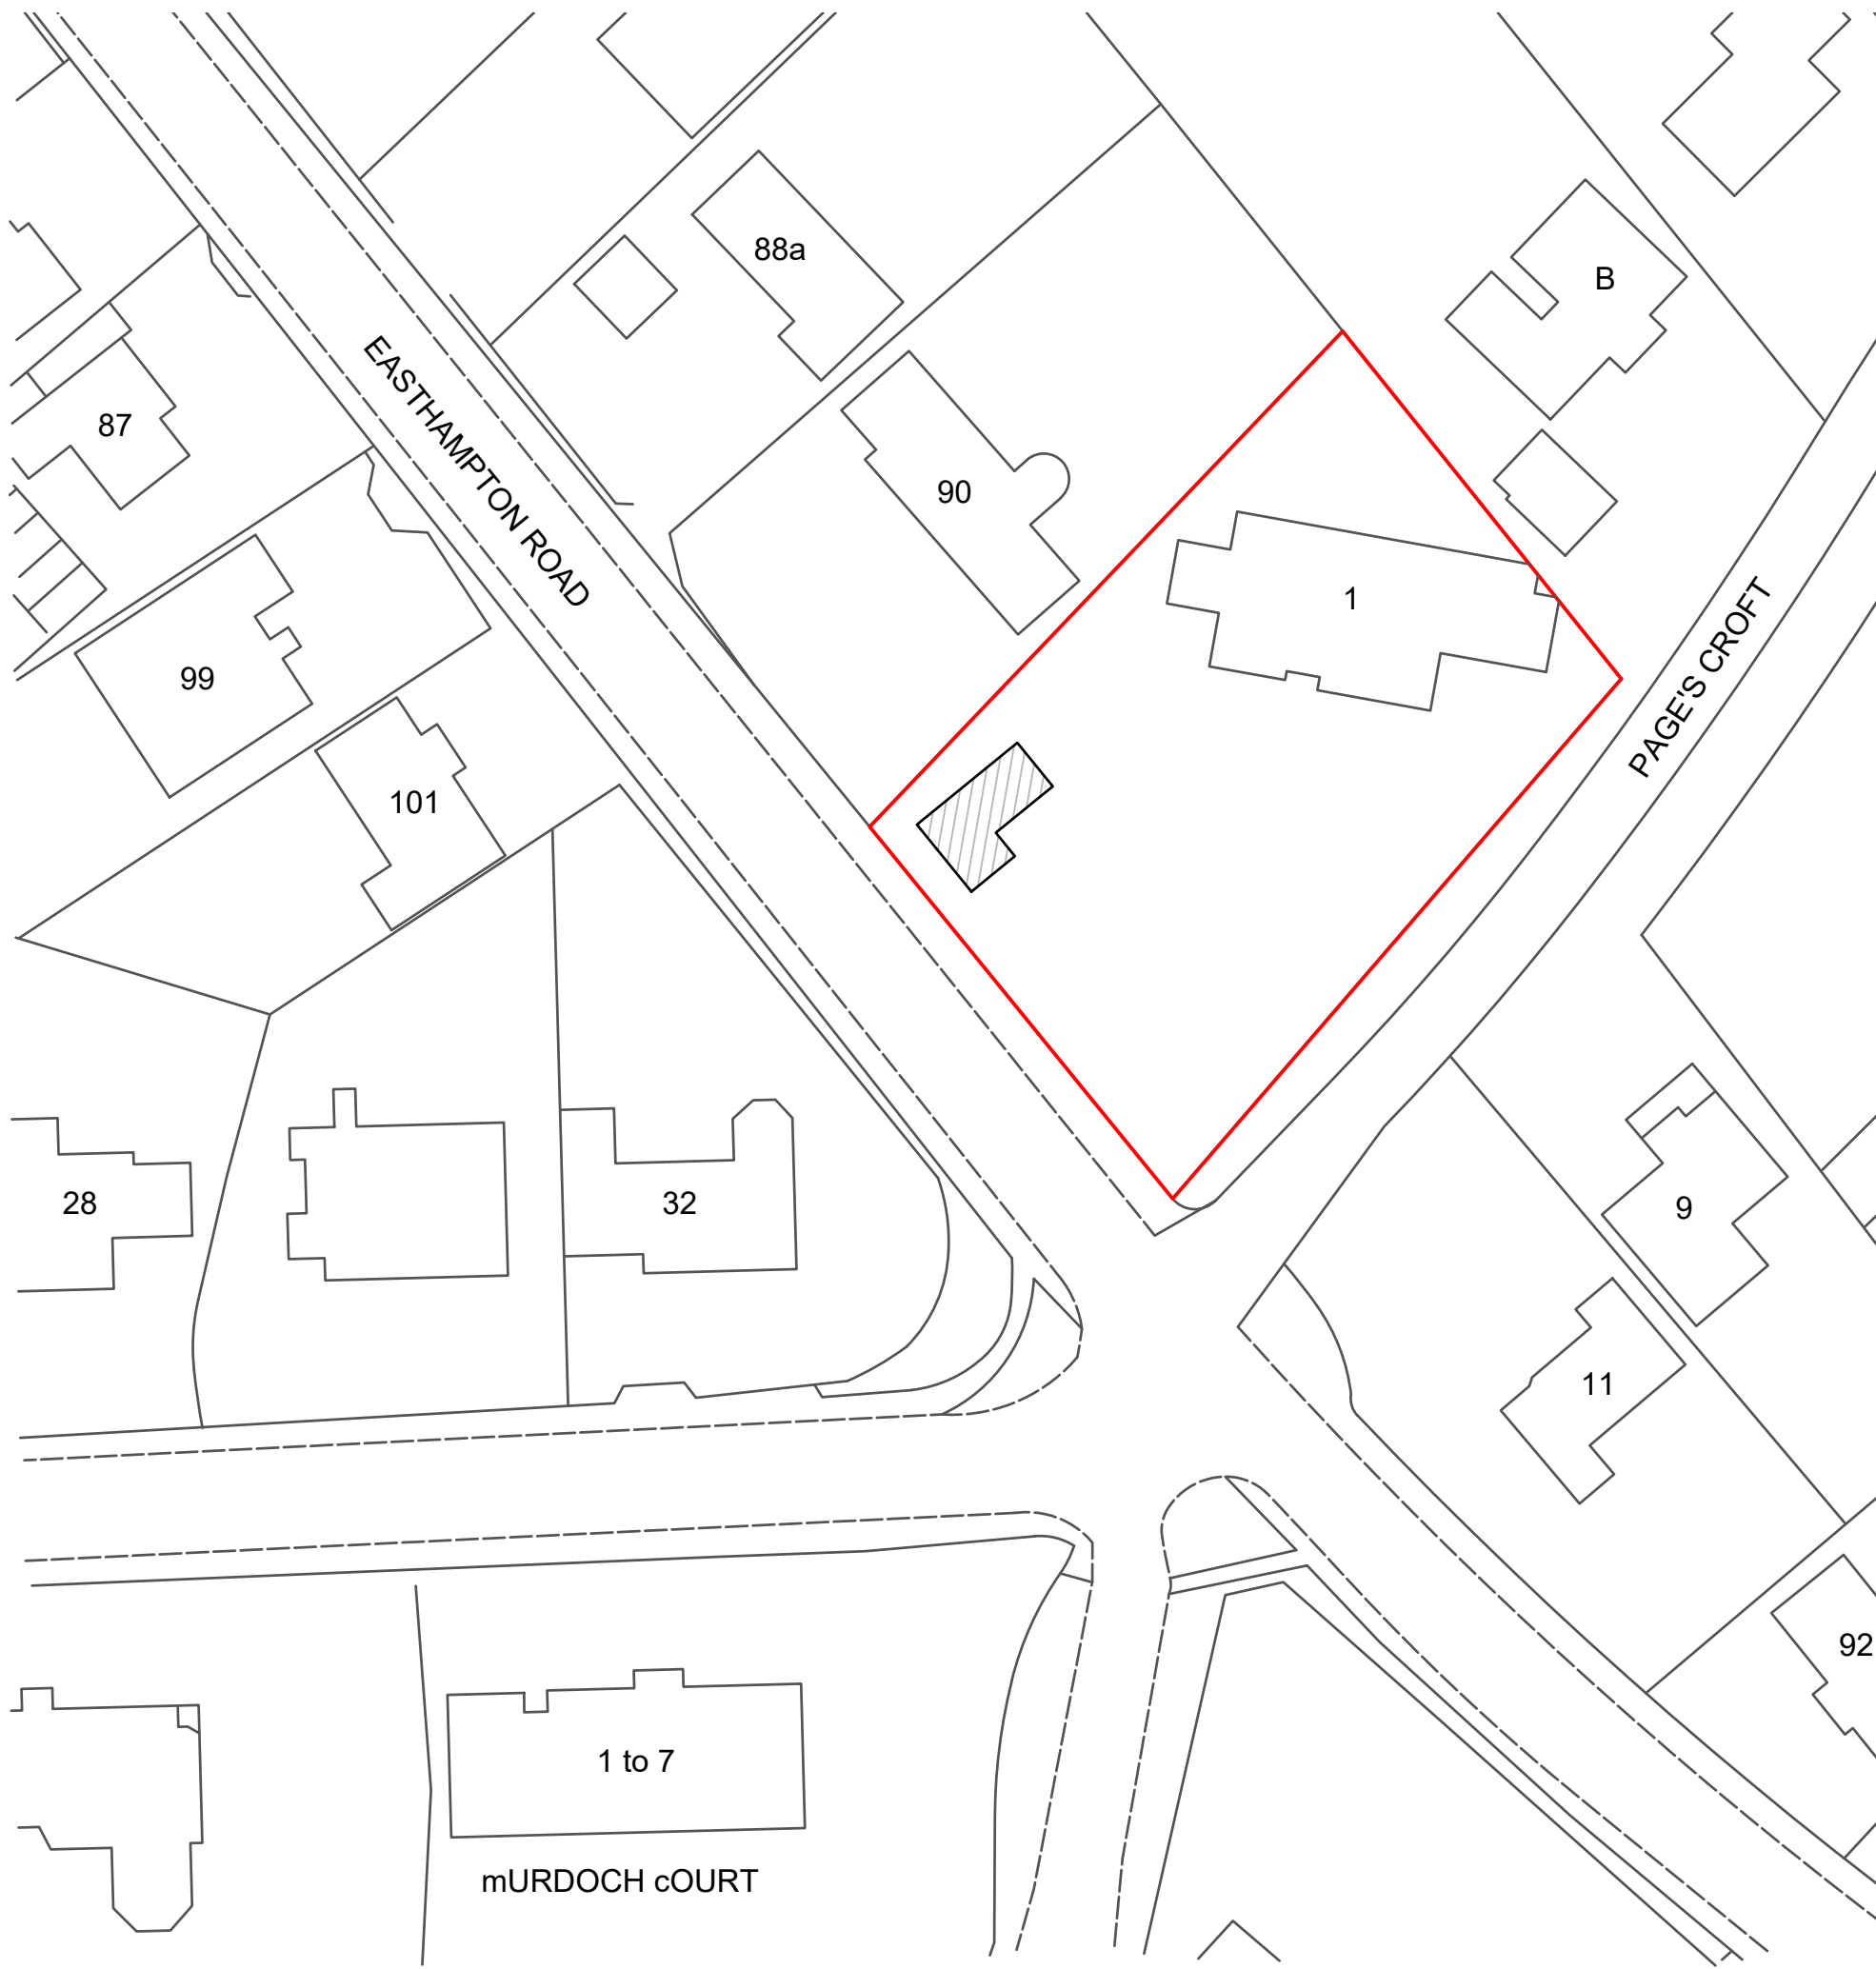


B	M Harrison	12.11.2024	Comments inc'd		
A	M Harrison	18.09.2024	First Issue		
ISSUE	BY	DATE	DESCRIPTION	APPROVED	DATE
Scale 1:500		Dimensions mm	Tolerance	Mass	Projection 3rd Angle
Drawing Owner			Title		
 T : 01189 770404			1 Pages Croft, Wokingham, Berkshire RG40 2HN, New Outbuilding, Proposed Site Plan		
			1		
Drawn by			Drawing Number		Sheet
			24/PCW/012		1/1
					Issue B

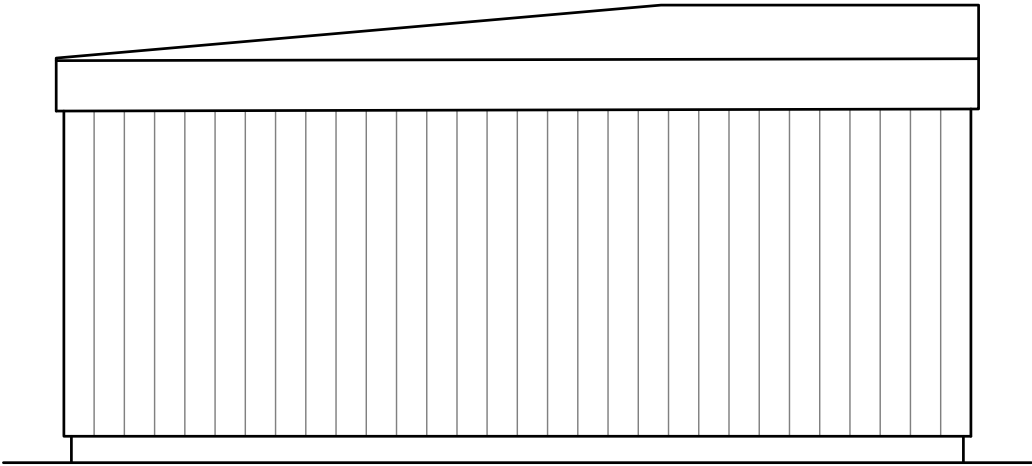


SOUTH WEST ELEVATION

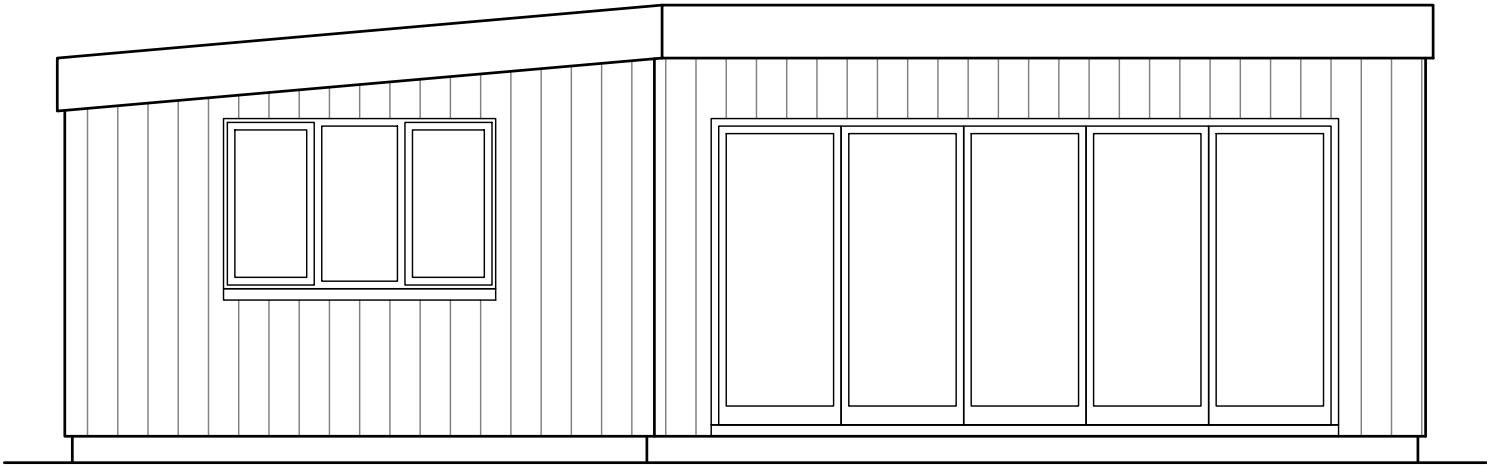

SOUTH EAST ELEVATION

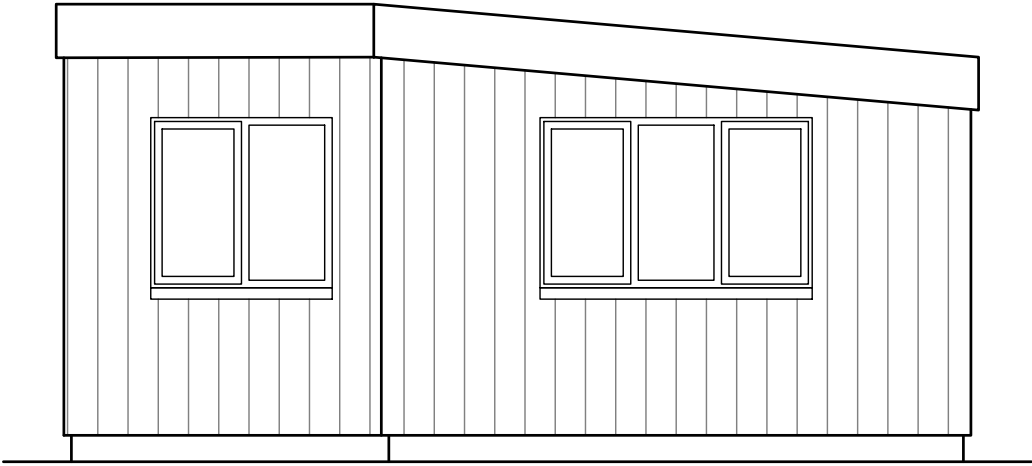




NORTH EAST ELEVATION

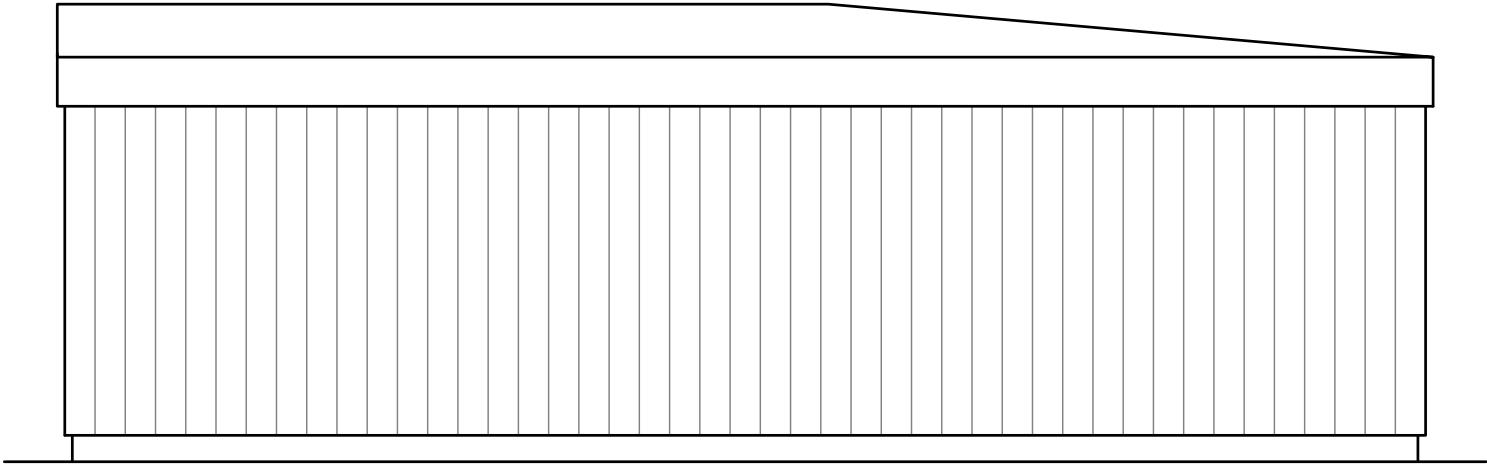


NORTH WEST ELEVATION

 

B	M Harrison	12.11.2024	Comments inc'd		
A	M Harrison	18.09.2024	First Issue		
ISSUE	BY	DATE	DESCRIPTION	APPROVED	DATE
Scale	1:50	Dimensions	mm	Tolerance	Mass
Drawing Owner			Title		
 T : 01189 770404			1 Pages Croft, Wokingham, Berkshire RG40 2HN, New Outbuilding, Proposed Elevations		
Drawn by			Drawing Number	Sheet	Issue
			24/PCW/02	1/1	B

 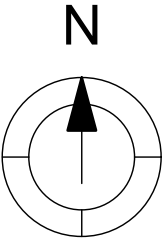

 B	M Harrison	12.11.2024	Comments inc'd		
A	M Harrison	18.09.2024	First Issue		
ISSUE	BY	DATE	DESCRIPTION	APPROVED	DATE
Scale	1:1250	Dimensions	mm	Tolerance	Mass
				Projection	3rd Angle
Drawing Owner			Title		
 T : 01189 770404			1 Pages Croft, Wokingham, Berkshire RG40 2HN, New Outbuilding, Proposed Location Plan		
Drawn by			Drawing Number	Sheet	Issue
			24/PCW/03	1/1	B