




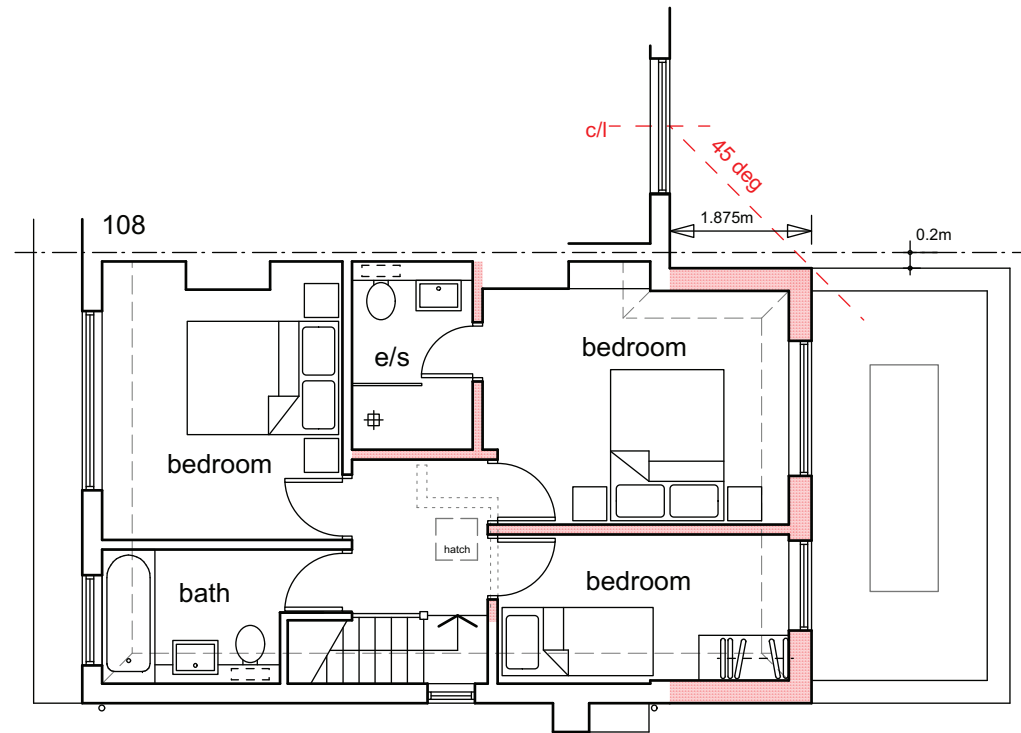


FIRST FLOOR PLAN as proposed

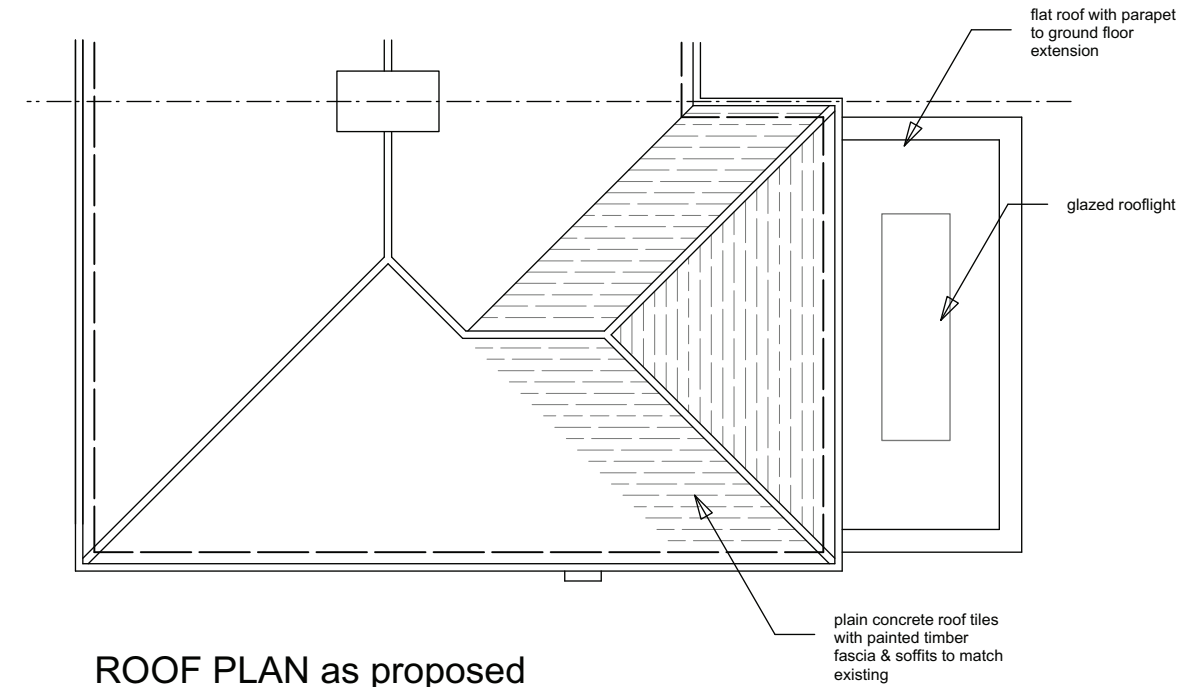

ROOF PLAN as proposed

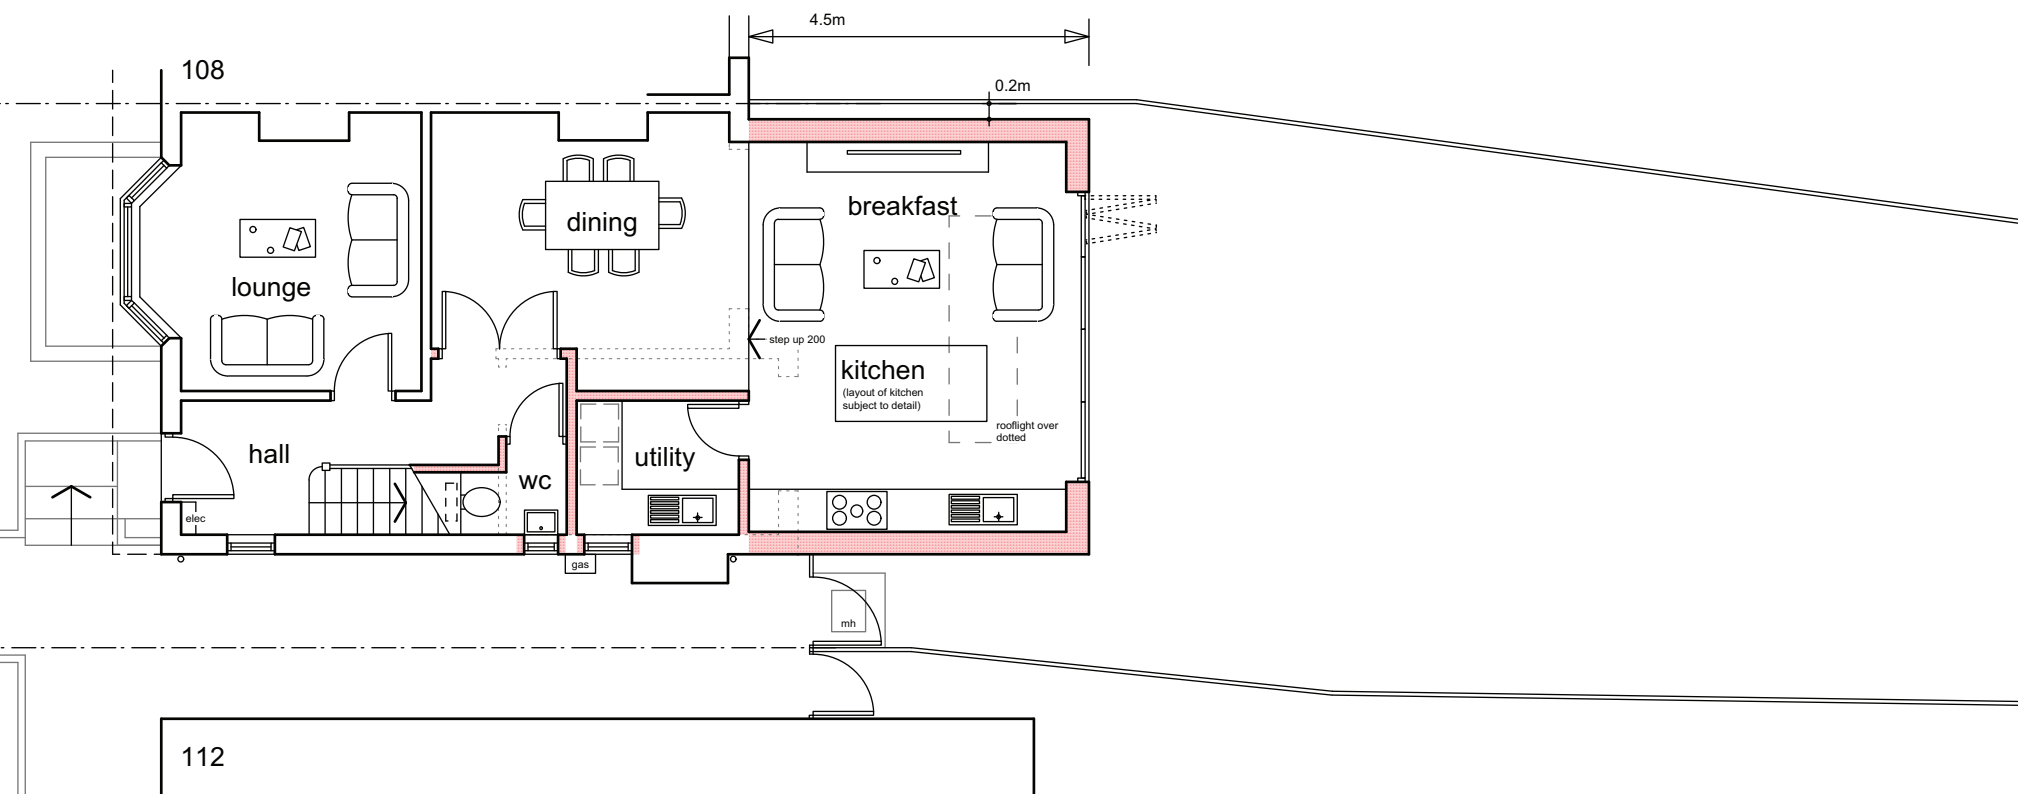

GROUND FLOOR PLAN as proposed

 

Rev A: Second Floor reduced in size Nov 24

client: Lewis Couper

project: 110 Matthewsgreen Road
Wokingham
RG41 1JT

scale: 1:100 @ A3

date: May 24

drawn: MW

drawing title: Scheme Proposals

drawing no: MG - PR 01 A