



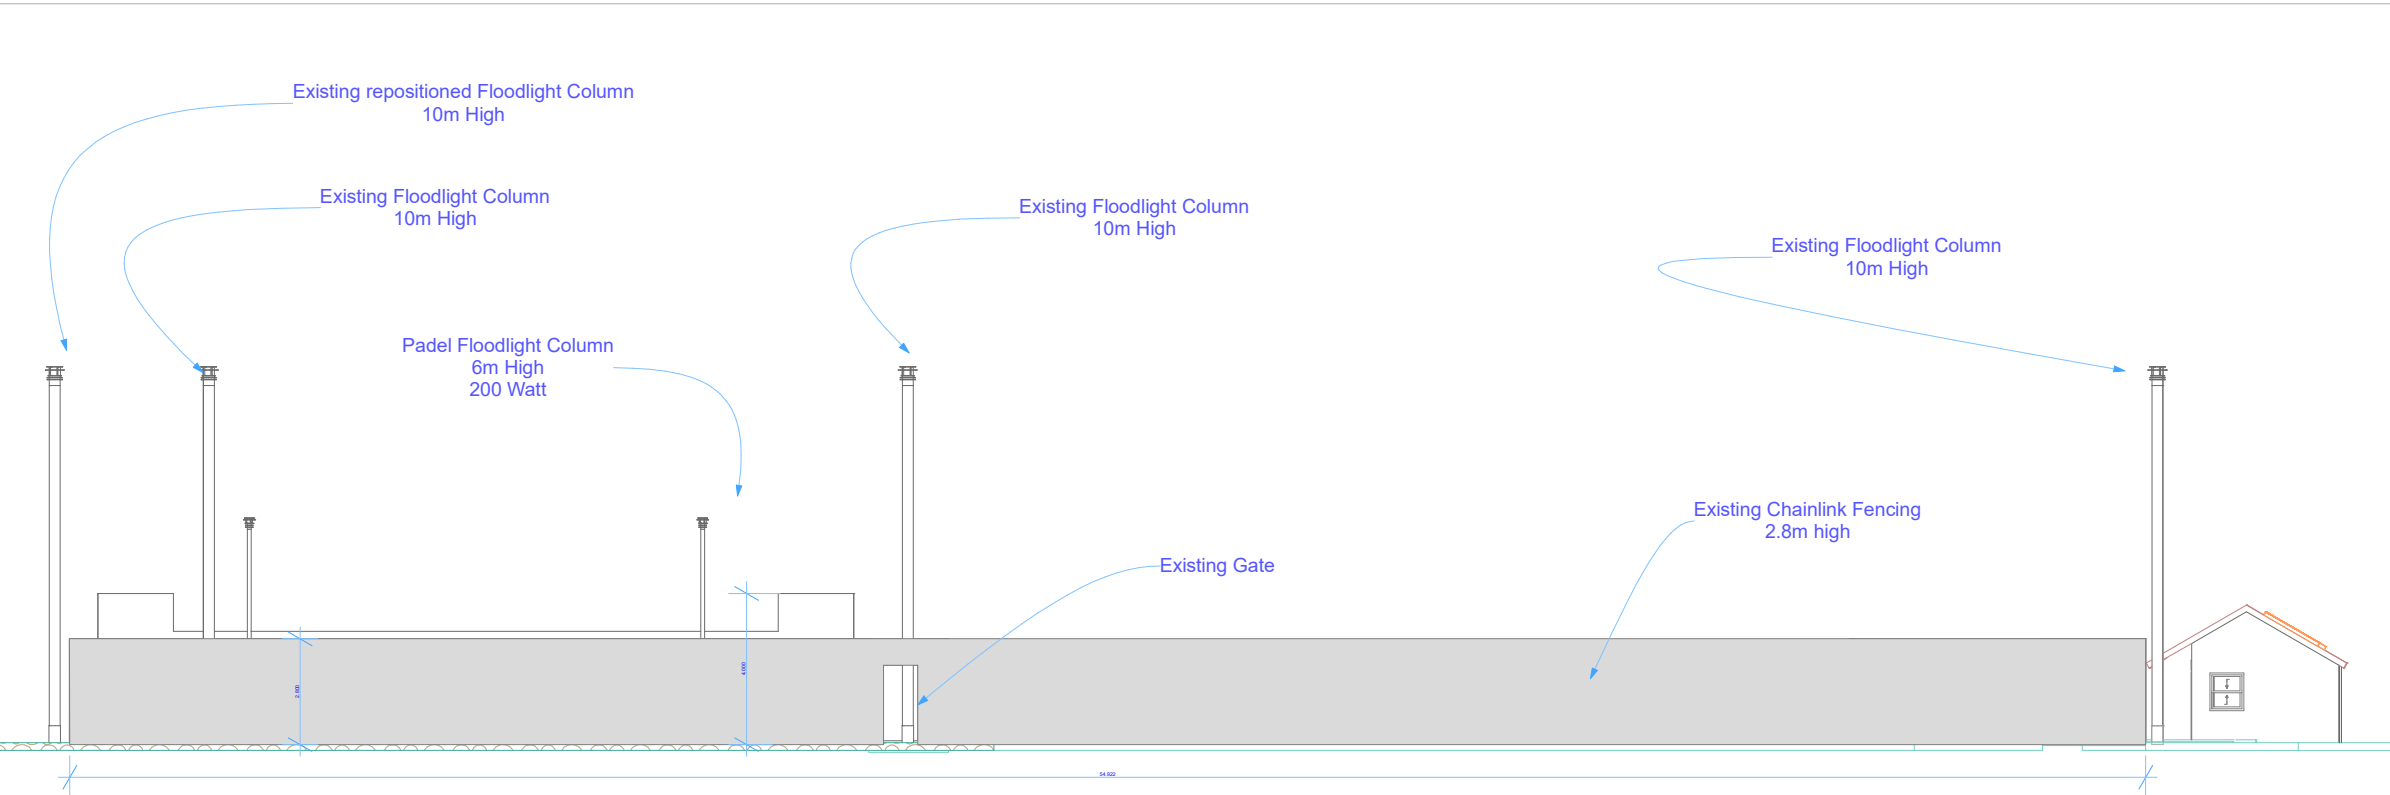

NORTH ELEVATION - PROPOSED

 

Client:
Wargrave Tennis Club
Project:
Pop-up Padel Court on Existing Tennis Court 8
Scale:
1:200 @ A3
Drawn:
RAV
Drawing Number:
E-08 Rev E
Drawing Title:
North Elevation - Proposed