



#### NOTES


Do not scale dimensions from this drawing except for Local Authority planning purposes.

The contractor is responsible for checking dimensions, tolerances and references. Any discrepancies to be verified with the Project Manager before proceeding with the works.


This drawing is copyright to DHP and may not be reproduced in any form without prior written consent.

All current drawings and specifications for the project must be read in conjunction with the designers hazard and environment assessment record.


Scale 1:100

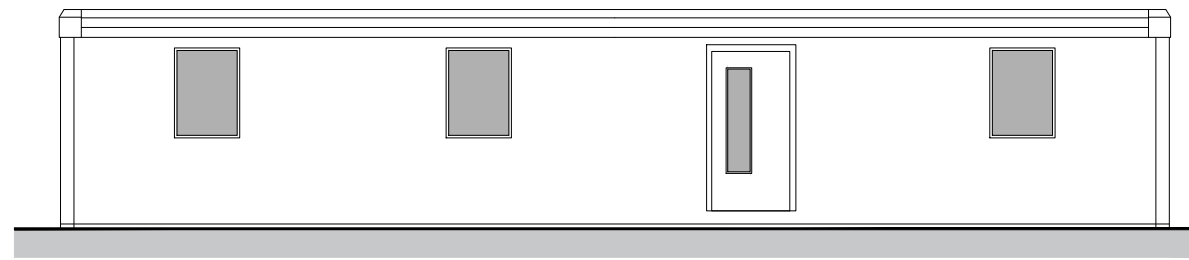


**PROPOSED FRONT ELEVATION**

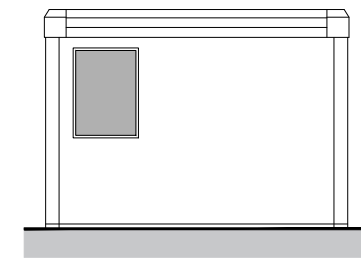

**PROPOSED SIDE ELEVATION 01**

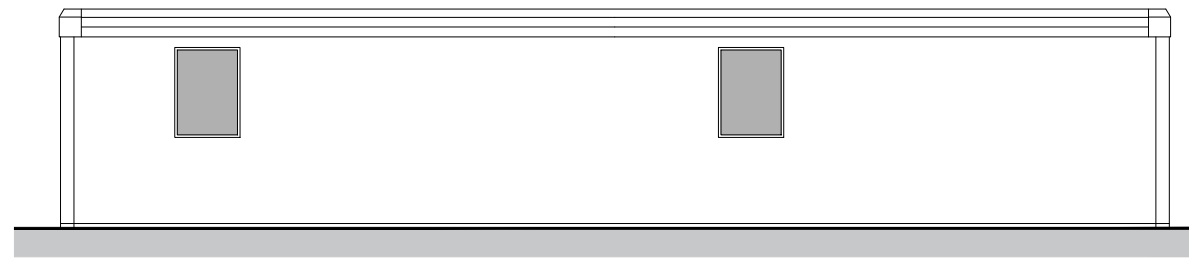


**PROPOSED REAR ELEVATION**

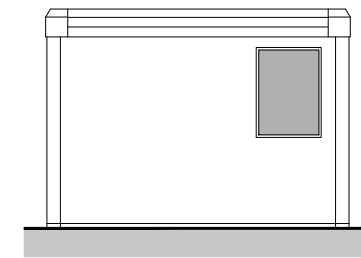

**PROPOSED SIDE ELEVATION 02**



**PROPOSED ROOF PLAN**

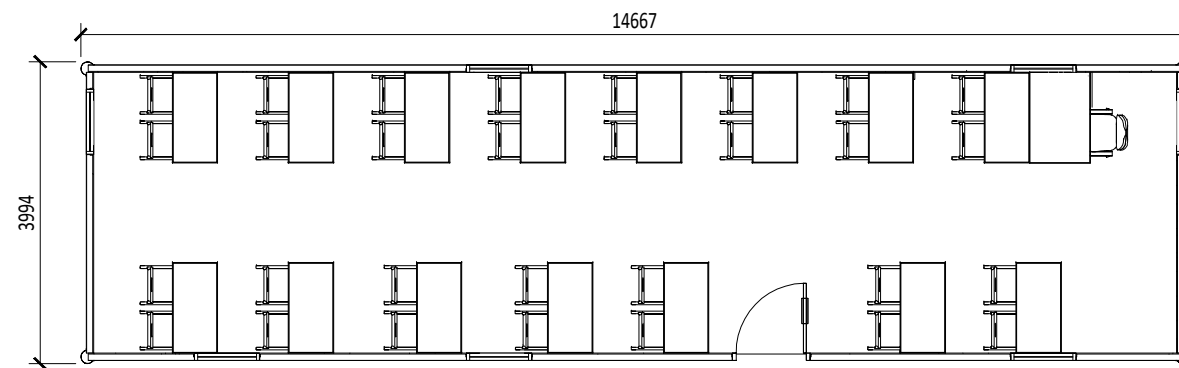

**PROPOSED FLOOR PLAN**

|     |      |             |     |
|-----|------|-------------|-----|
| -   | -    | -           | -   |
| Rev | Date | Description | Chk |

The Pavilion  
Ascot Racecourse  
High Street, Ascot  
SL5 7JF  
T 01932 850100  
W www.dhpuk.co.uk



Project  
**Polehampton C of E  
Junior School  
Kibblewhite Cres  
Twyford RG10 9AX**

Drawing  
**Proposed Temporary  
Classrom Plans**

|                 |             |           |              |
|-----------------|-------------|-----------|--------------|
| Drawn By        | LS          | Date      | October 2024 |
| Project Manager | SS          | Scale     | 1:100 @ A3   |
| Project No.     | Drawing No. | Stage/Rev |              |
| <b>6872</b>     | <b>2000</b> | <b>T0</b> |              |