



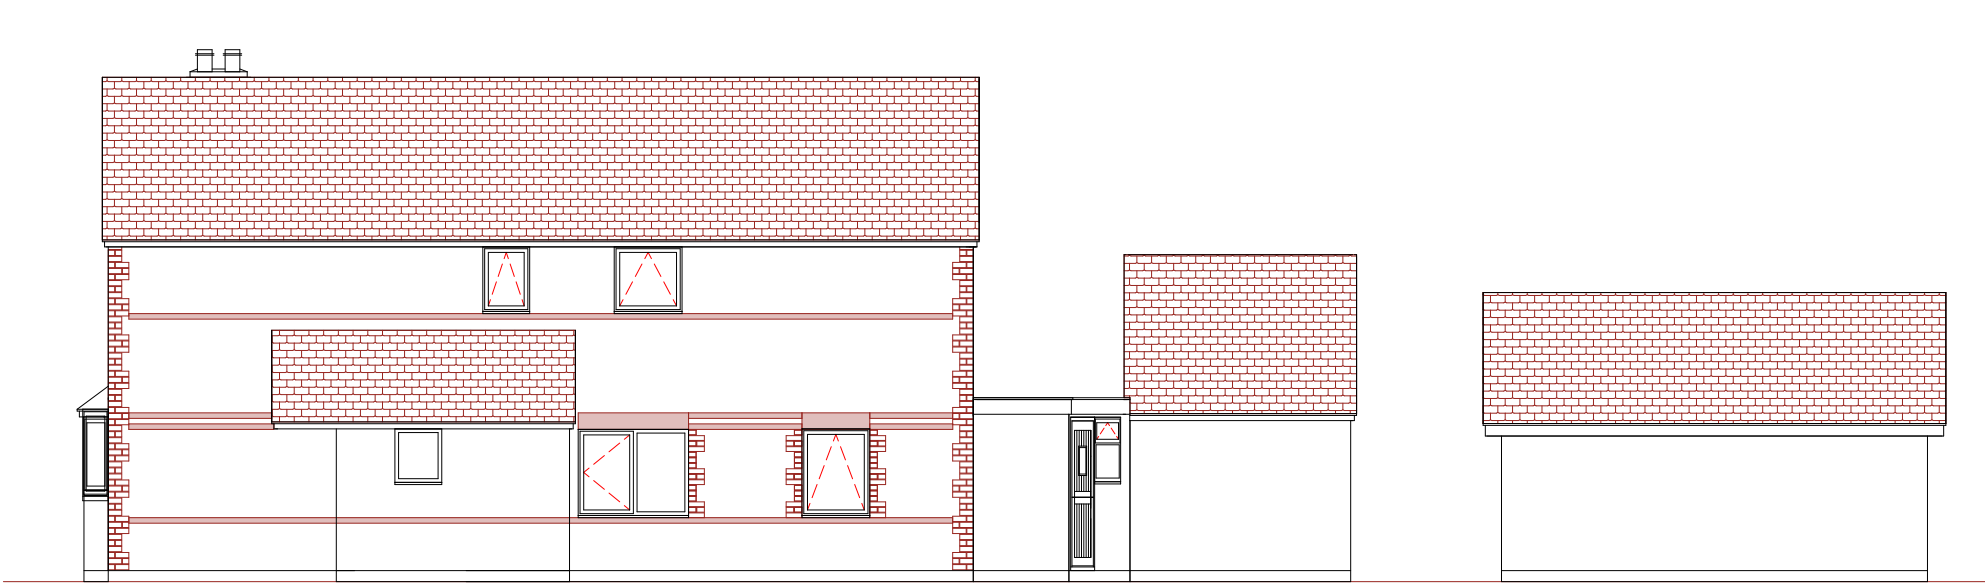


Existing Front Elevation

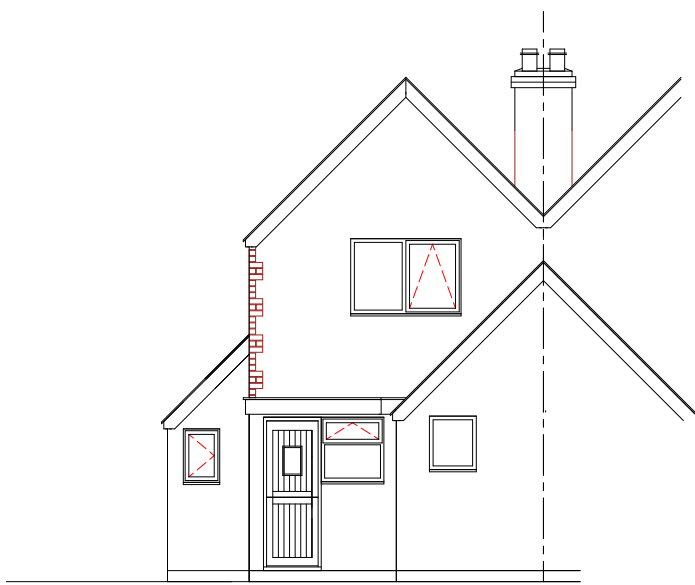

Existing Side Elevation




Existing Rear Elevation

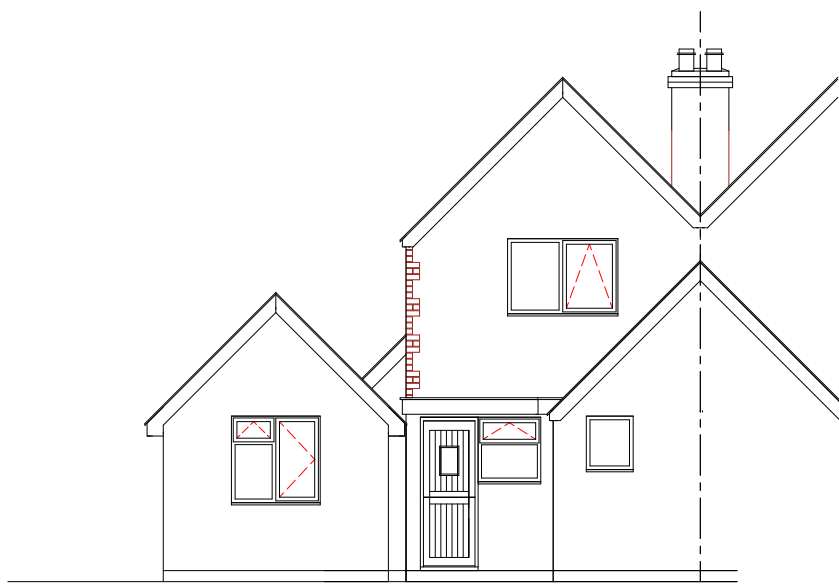


Existing Rear Elevation (Including Garage)


- NOTES
- ALL DRAWINGS TO BE PRINTED AT 100% SCALE. DO NOT FIT TO PRINTER MARGINS WHEN PRINTING.
1. This drawing is copyright of Floor Plans Express. Reproduction is only to take place with written authority.
 2. These plans are subject to Planning & Building Regulation Approval or any other statute in law before building work commences.
 3. Any structural work where mentioned on this drawing is subject to a qualified structural and civil engineer calculations before building work commences.
 4. All boundaries are assumed. To be confirmed on site before building work commences.
 5. Only Local Authority Planning Departments may scale dimensions from.
 6. Any discrepancies are to be brought to the attention of Floor Plan Express for rectification.
 7. All drawings marked preliminary are not to be built or manufactured from.

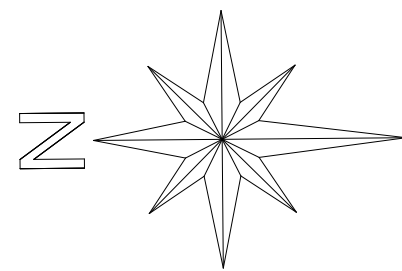


Proposed Front Elevation

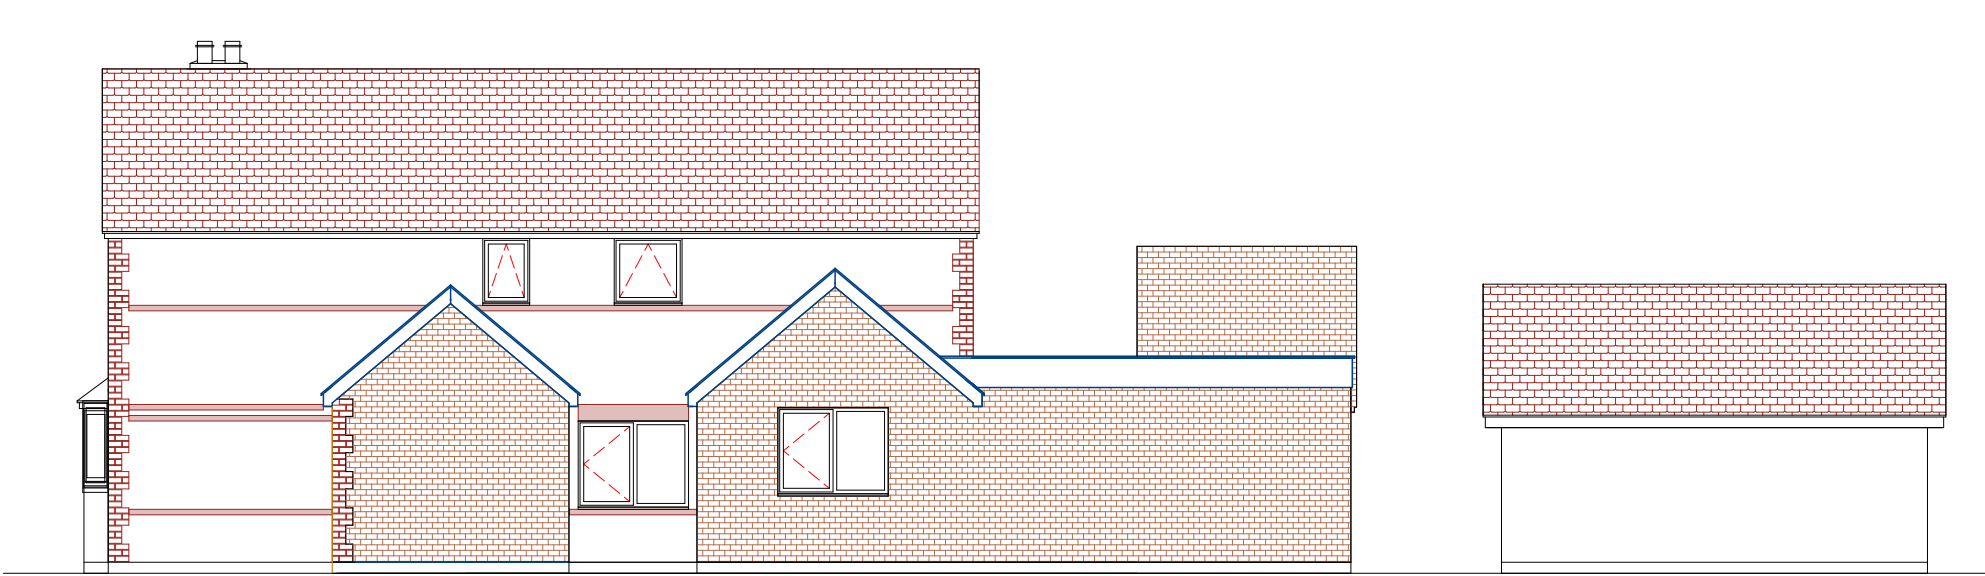




Proposed Side Elevation

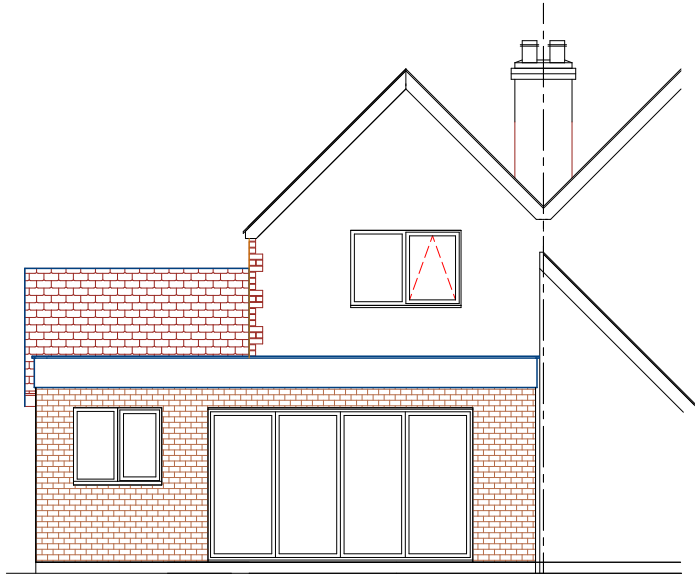


Proposed Rear Elevation

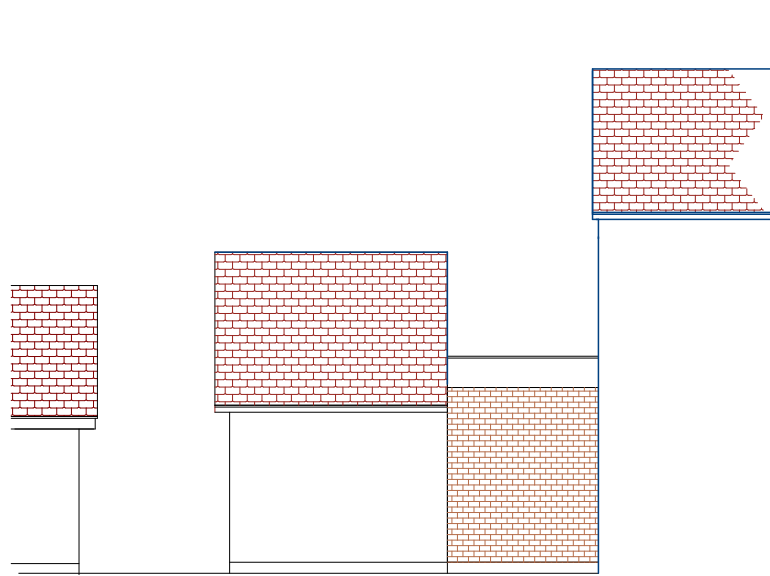

Proposed Side Elevation

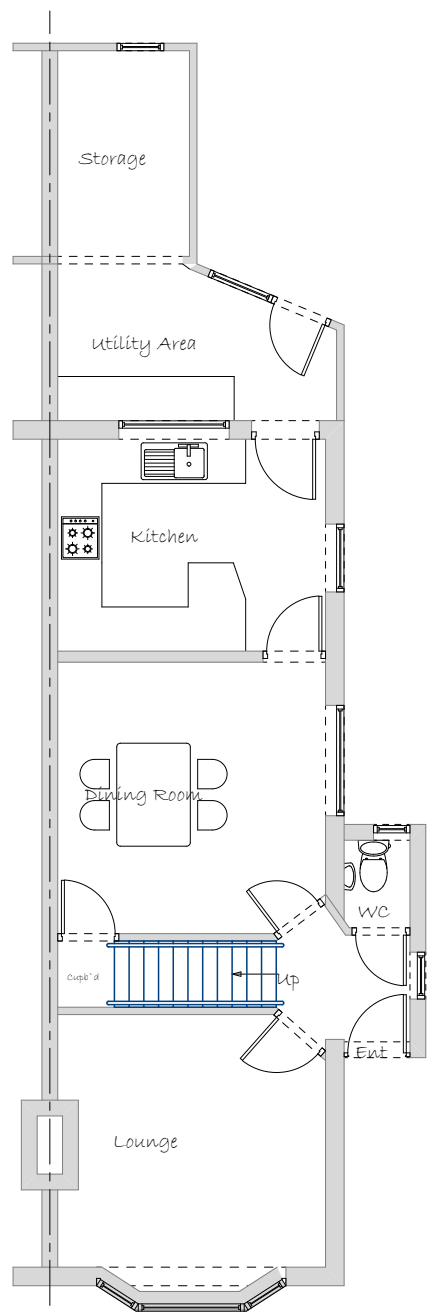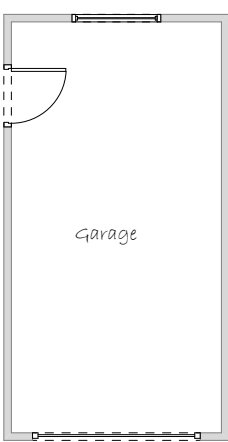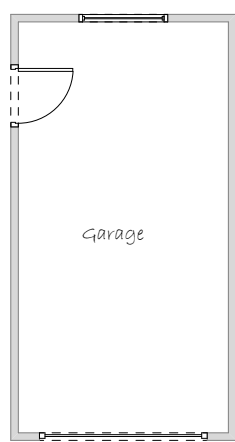


Existing Ground Floor Plan

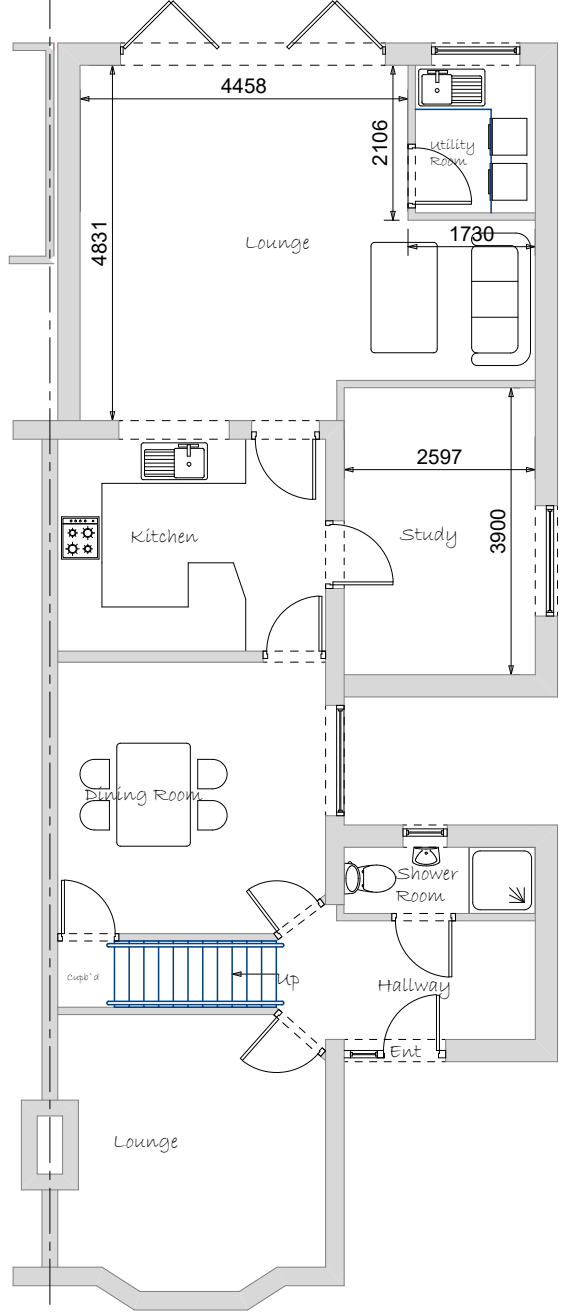

Proposed Ground Floor Plan

Butts Hill Road

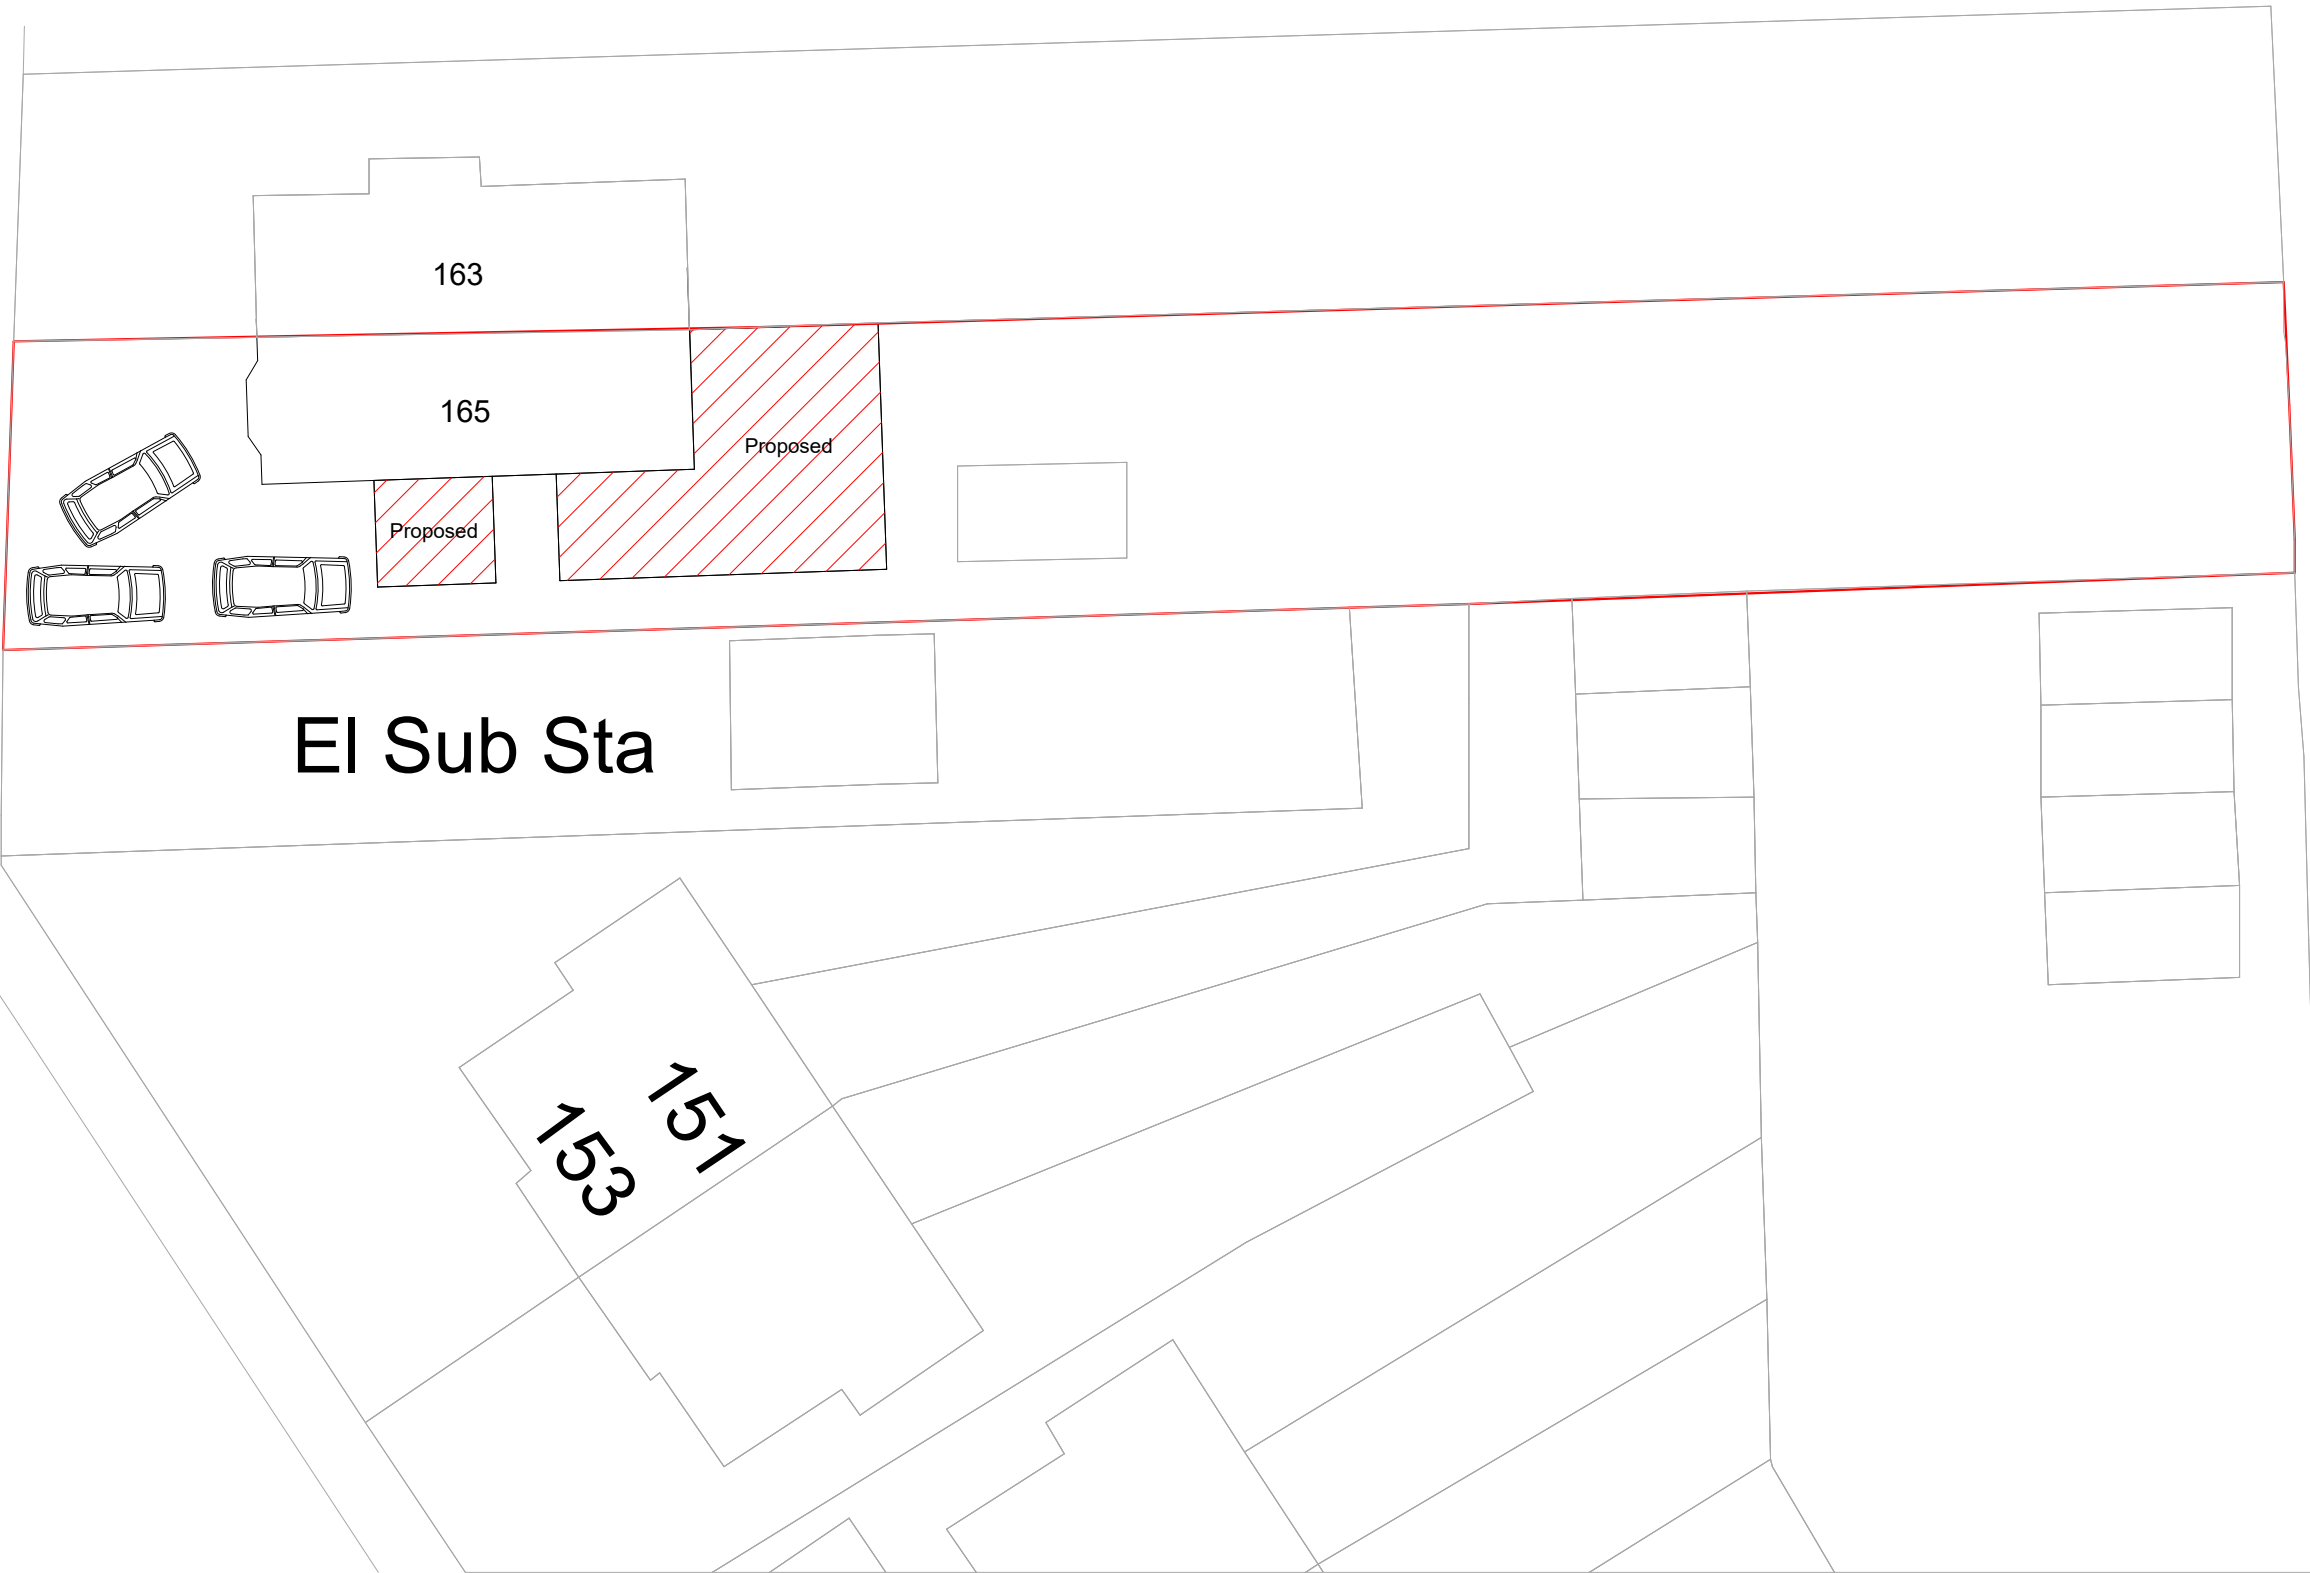

Block Plan 1:200



Proposed: Single Storey Side & Rear Extensions
Following Demolition of Side porch, Existing Rear
Extension and Outbuilding

Client: Mr & Mrs. Davies

165, Butts Hill Road
Woodley
Reading
Berkshire
RG5 4NX

Drawings: Existing & Proposed Floor Plans &
Elevations and Parking

Drawing No:P/DAV/2025/003 C

Date: 01/2025

Scale 1:100
1:200

Drawn by: Mark Seagrove

Page Size - A1

8, Spring Walk
Wargrave
Reading
Berkshire
RG10 8DX

Tel: 0118 9404274
Mob: 07957580355

Email: mark@floorplansexpress.co.uk