

PROPOSED ELEVATIONS @1:100




FRONT @1:100




SIDE @1:100




SIDE @1:100

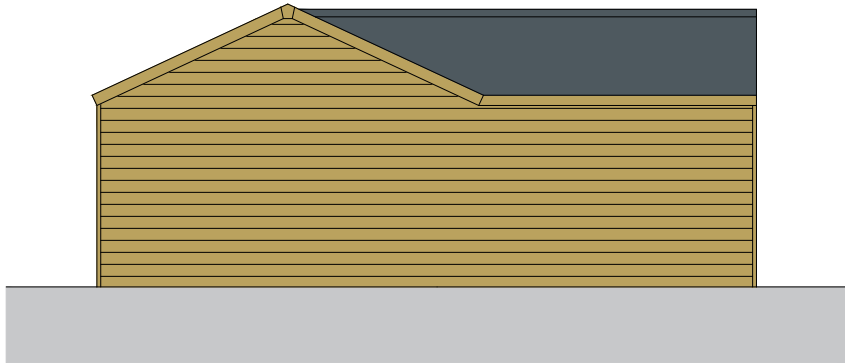


REAR @1:100

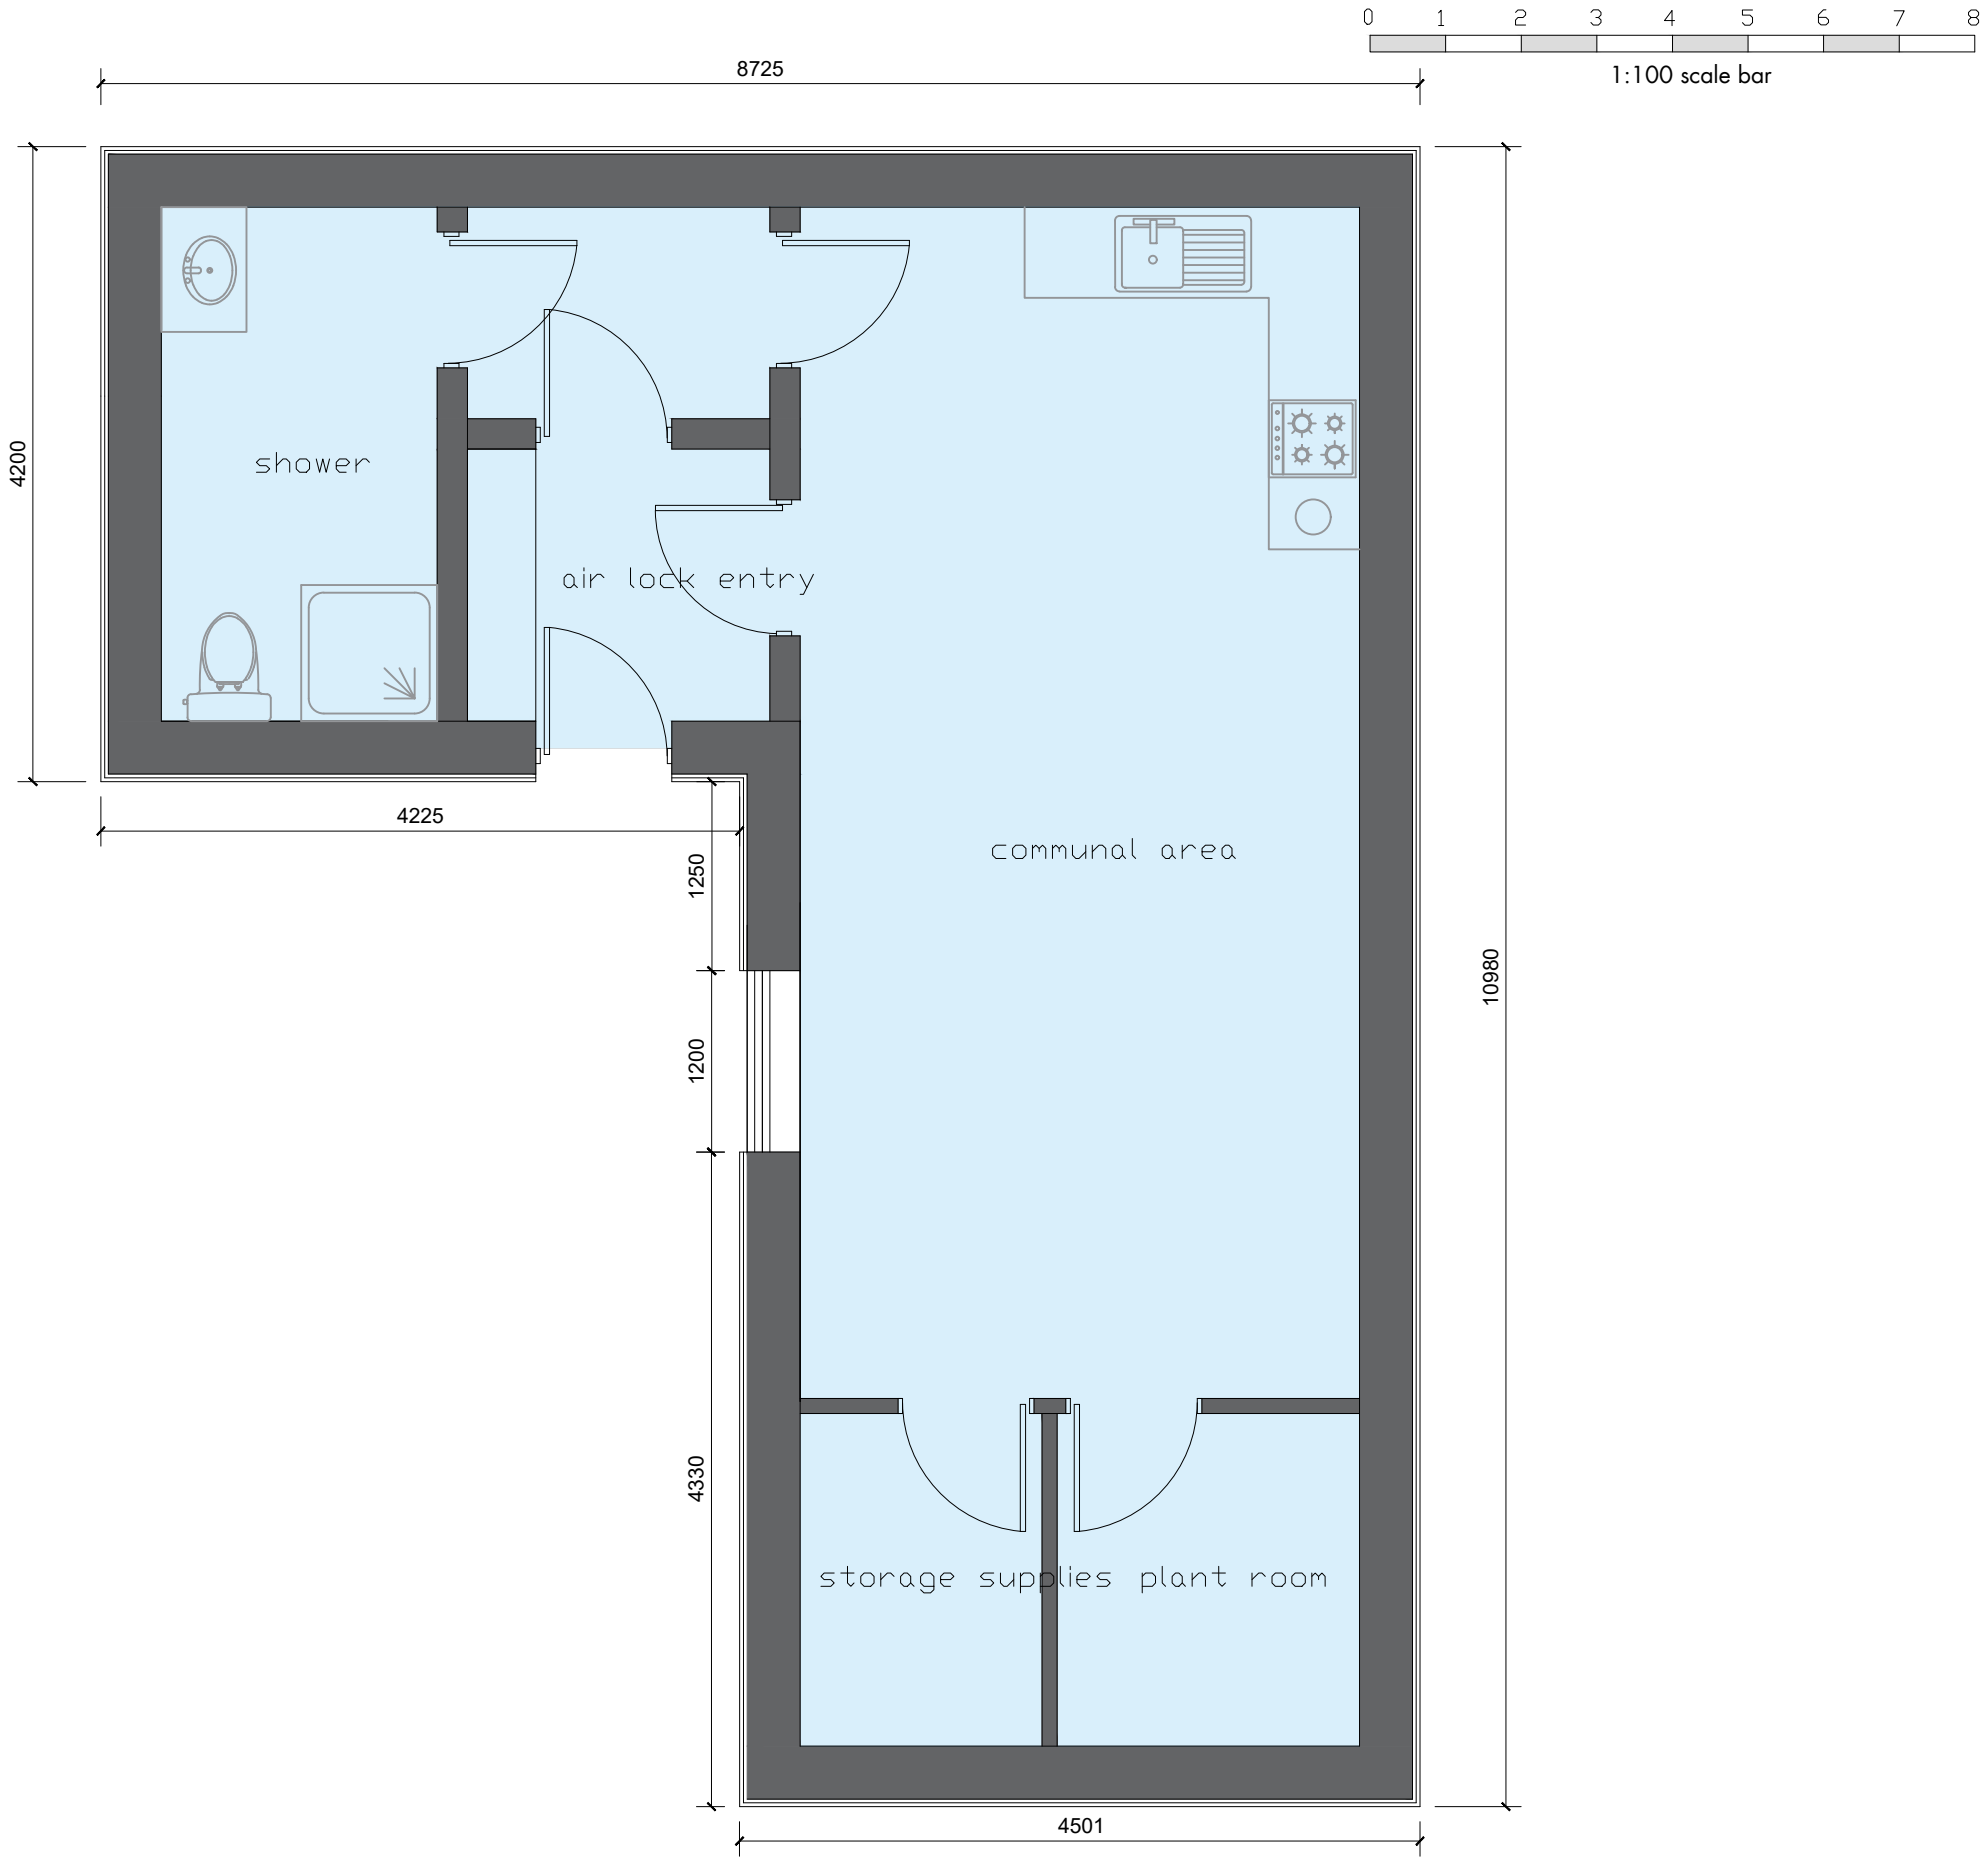

PROPOSED FLOOR PLAN 1:50

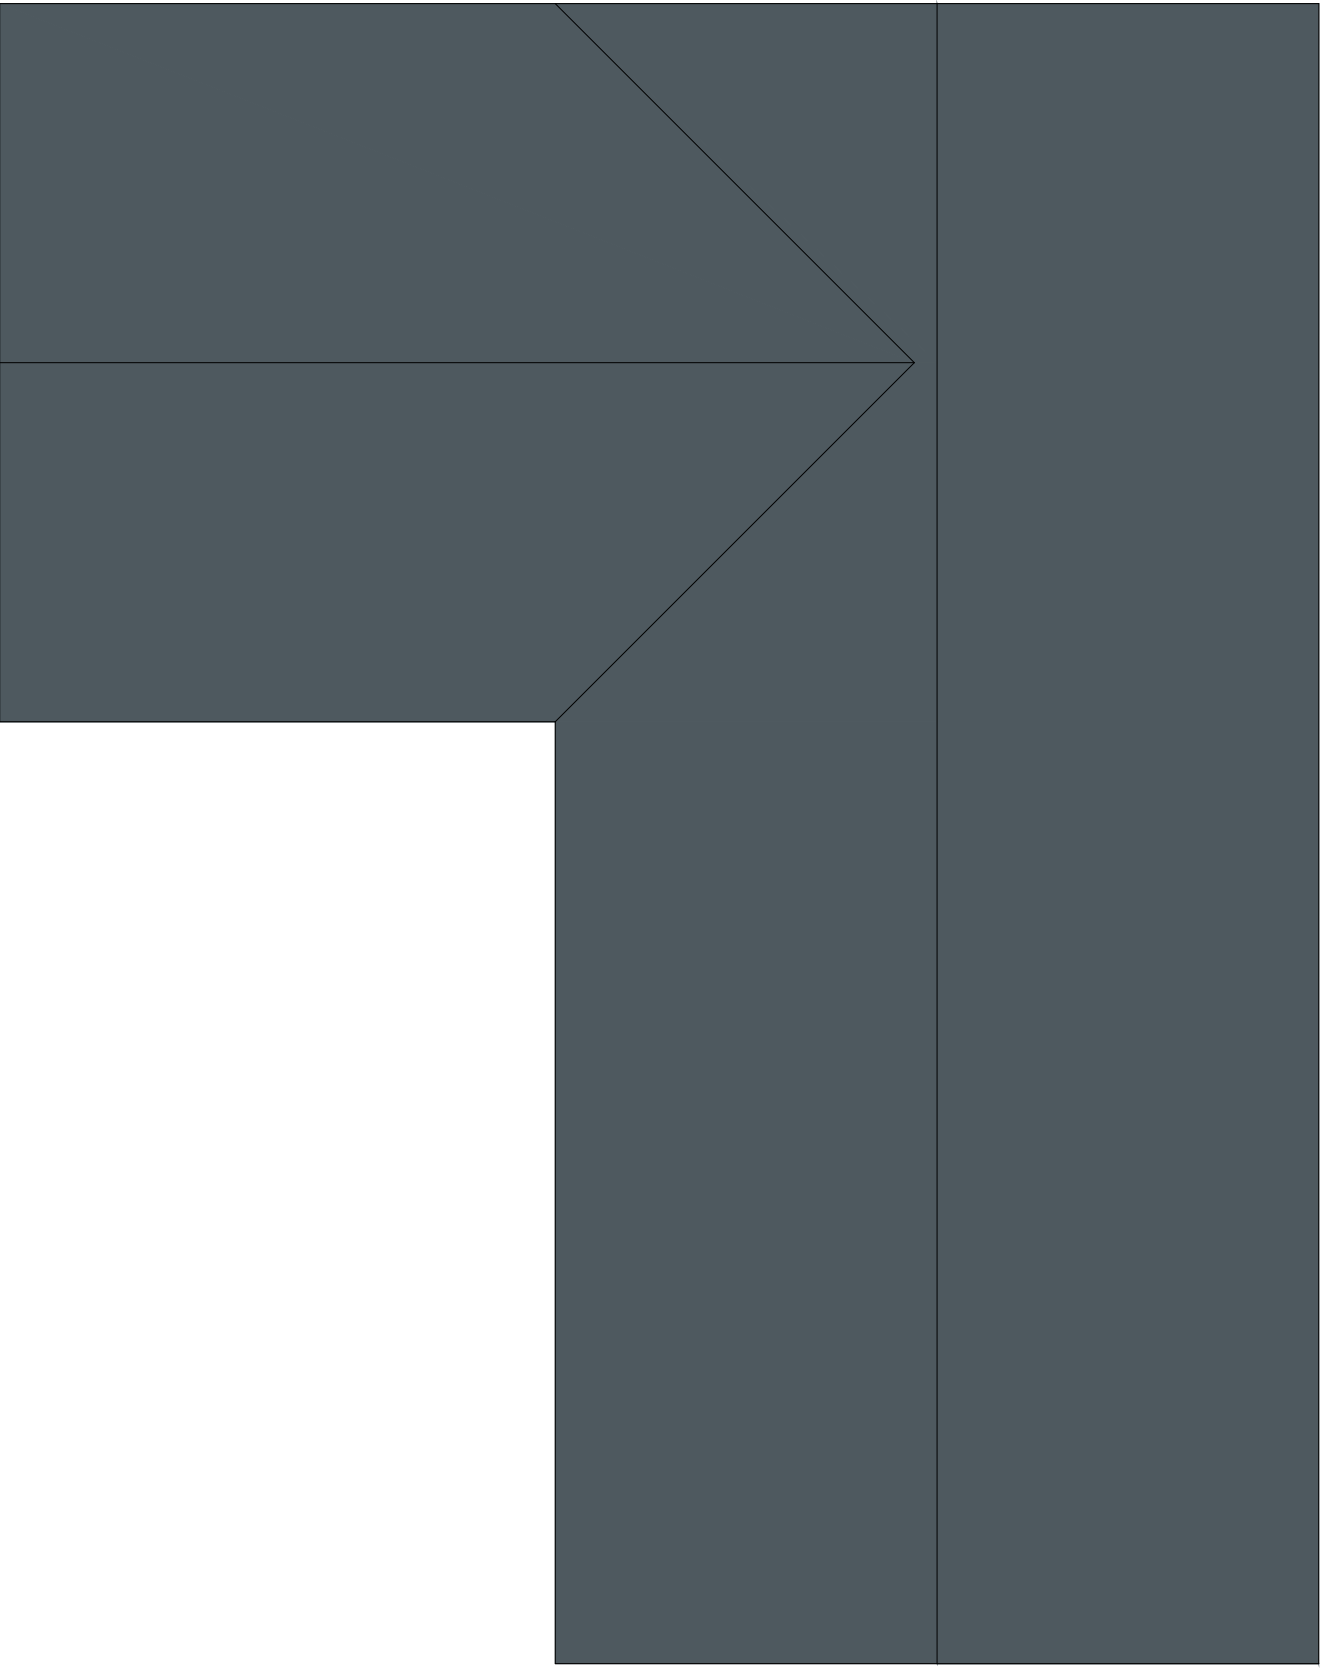

PROPOSED ROOF PLAN 1:50

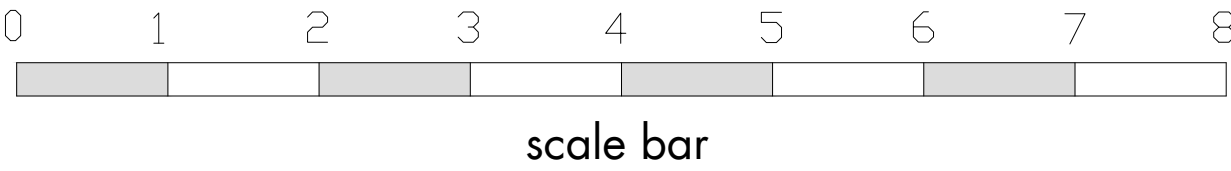

Drawing title	Proposed floor plans and elevations	
Project	Proposed travellers site	
Address	Three Mile Cross Wokingham, RG7 1NP	
Client		
Scales	1:50 and 1:100	
Date	February 2026	
Drawing Number:	GP/04/26	Rev
Architectural drawings Imageon Designs Ltd La Courneille, North Mole Javelin, Normandy, France, 27260 Tel: office 0033 234418991, mobile 011858139 email imageondesigns@live.co.uk Registered Company no. 711067-2009 Address: Suite 2, Rosehill, 365 Lutterworth Road, Leicester, LE8 4DY © Imageon Designs Ltd 2026		