



PLOT HANDINGS:
PLOTS 1075 to 1083 - AS

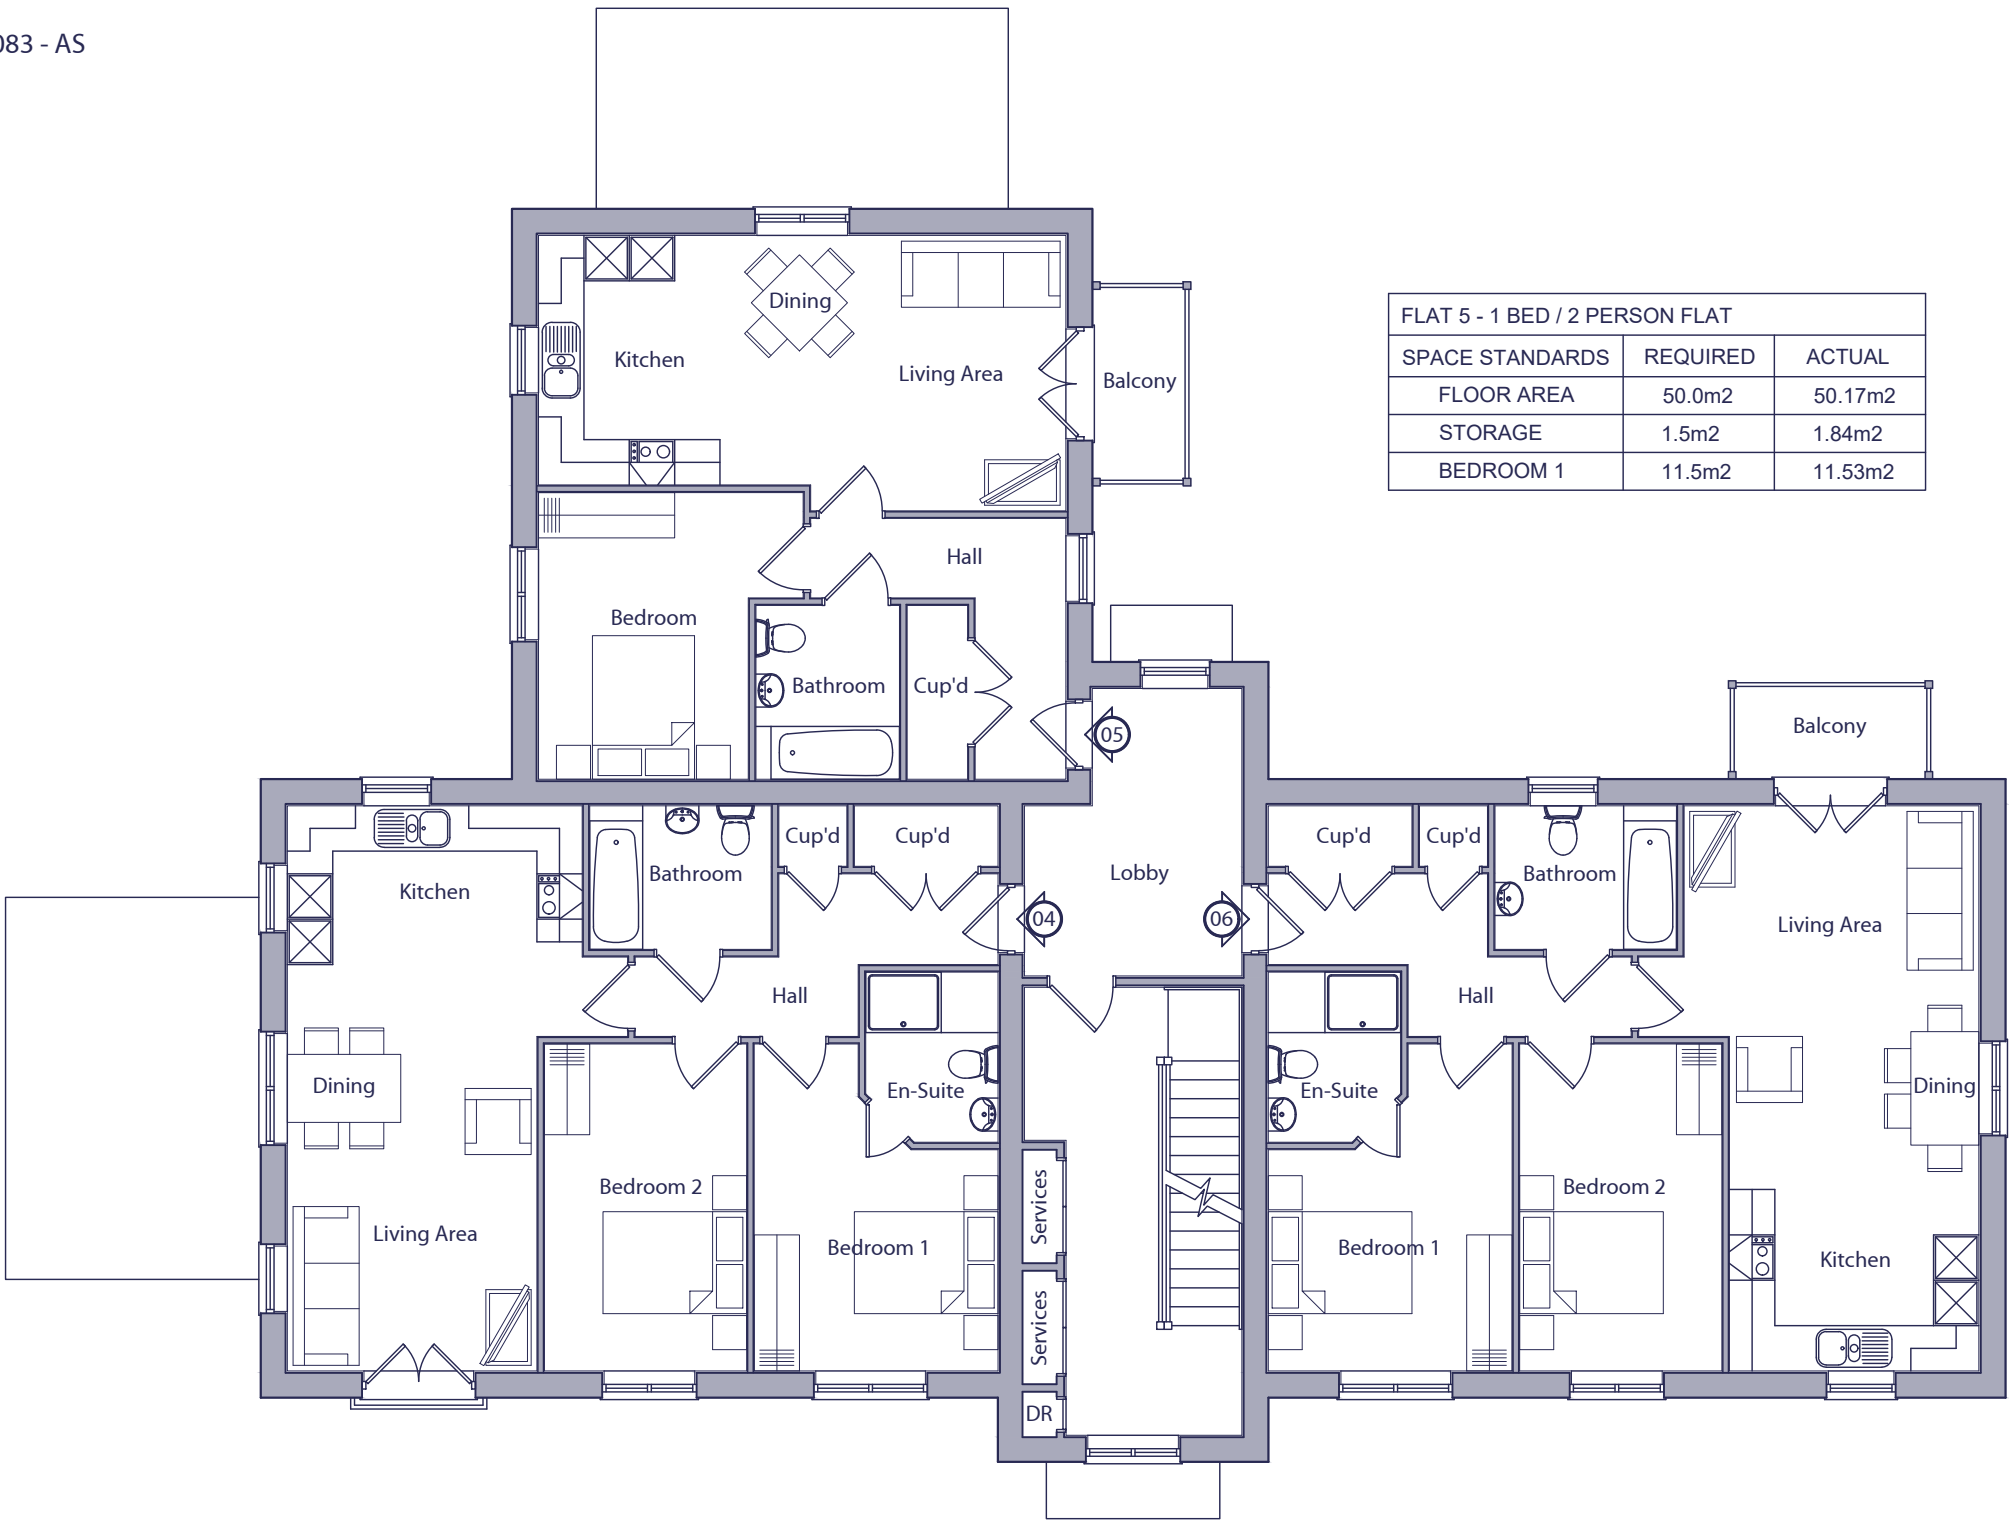

FLAT 5 - 1 BED / 2 PERSON FLAT		
SPACE STANDARDS	REQUIRED	ACTUAL
FLOOR AREA	50.0m2	50.17m2
STORAGE	1.5m2	1.84m2
BEDROOM 1	11.5m2	11.53m2

FLAT 6 - 2 BED / 4 PERSON FLAT		
SPACE STANDARDS	REQUIRED	ACTUAL
FLOOR AREA	70.0m2	70.27m2
STORAGE	2.0m2	2.24m2
BEDROOM 1	11.5m2	11.60m2
BEDROOM 2	11.5m2	11.57m2

FIRST FLOOR PLAN

 

FLAT 4 - 2 BED / 4 PERSON FLAT		
SPACE STANDARDS	REQUIRED	ACTUAL
FLOOR AREA	70.0m2	70.27m2
STORAGE	2.0m2	2.24m2
BEDROOM 1	11.5m2	11.60m2
BEDROOM 2	11.5m2	11.57m2

A	08.01.25	Flat block amended to suit revised layout.	MCN	DGP
Rev.	Date	Description	Drawn	Checked

Client		Scale	1:100 @ A3	Drawn	MCN	Checked	DGP
Project	South Wokingham R10	Date	Oct 2024	File	P1914 Flat Blocks		
Drawing Title	R10 - Block 5 - Style 1 First Floor Plan	Drg.No.	P1914.BLK5.102	Rev.	A		
				Drawing Status		PLANNING	

AAP Architecture Ltd
Unit A, Monument Business Centre, Monument Way East, Woking, Surrey GU21 5LG
T 01483 727345 E projects@aap-arc.co.uk W aap-arc.co.uk

Under the Intellectual Property Act 2014, this drawing is the copyright of AAP Architecture Ltd.