



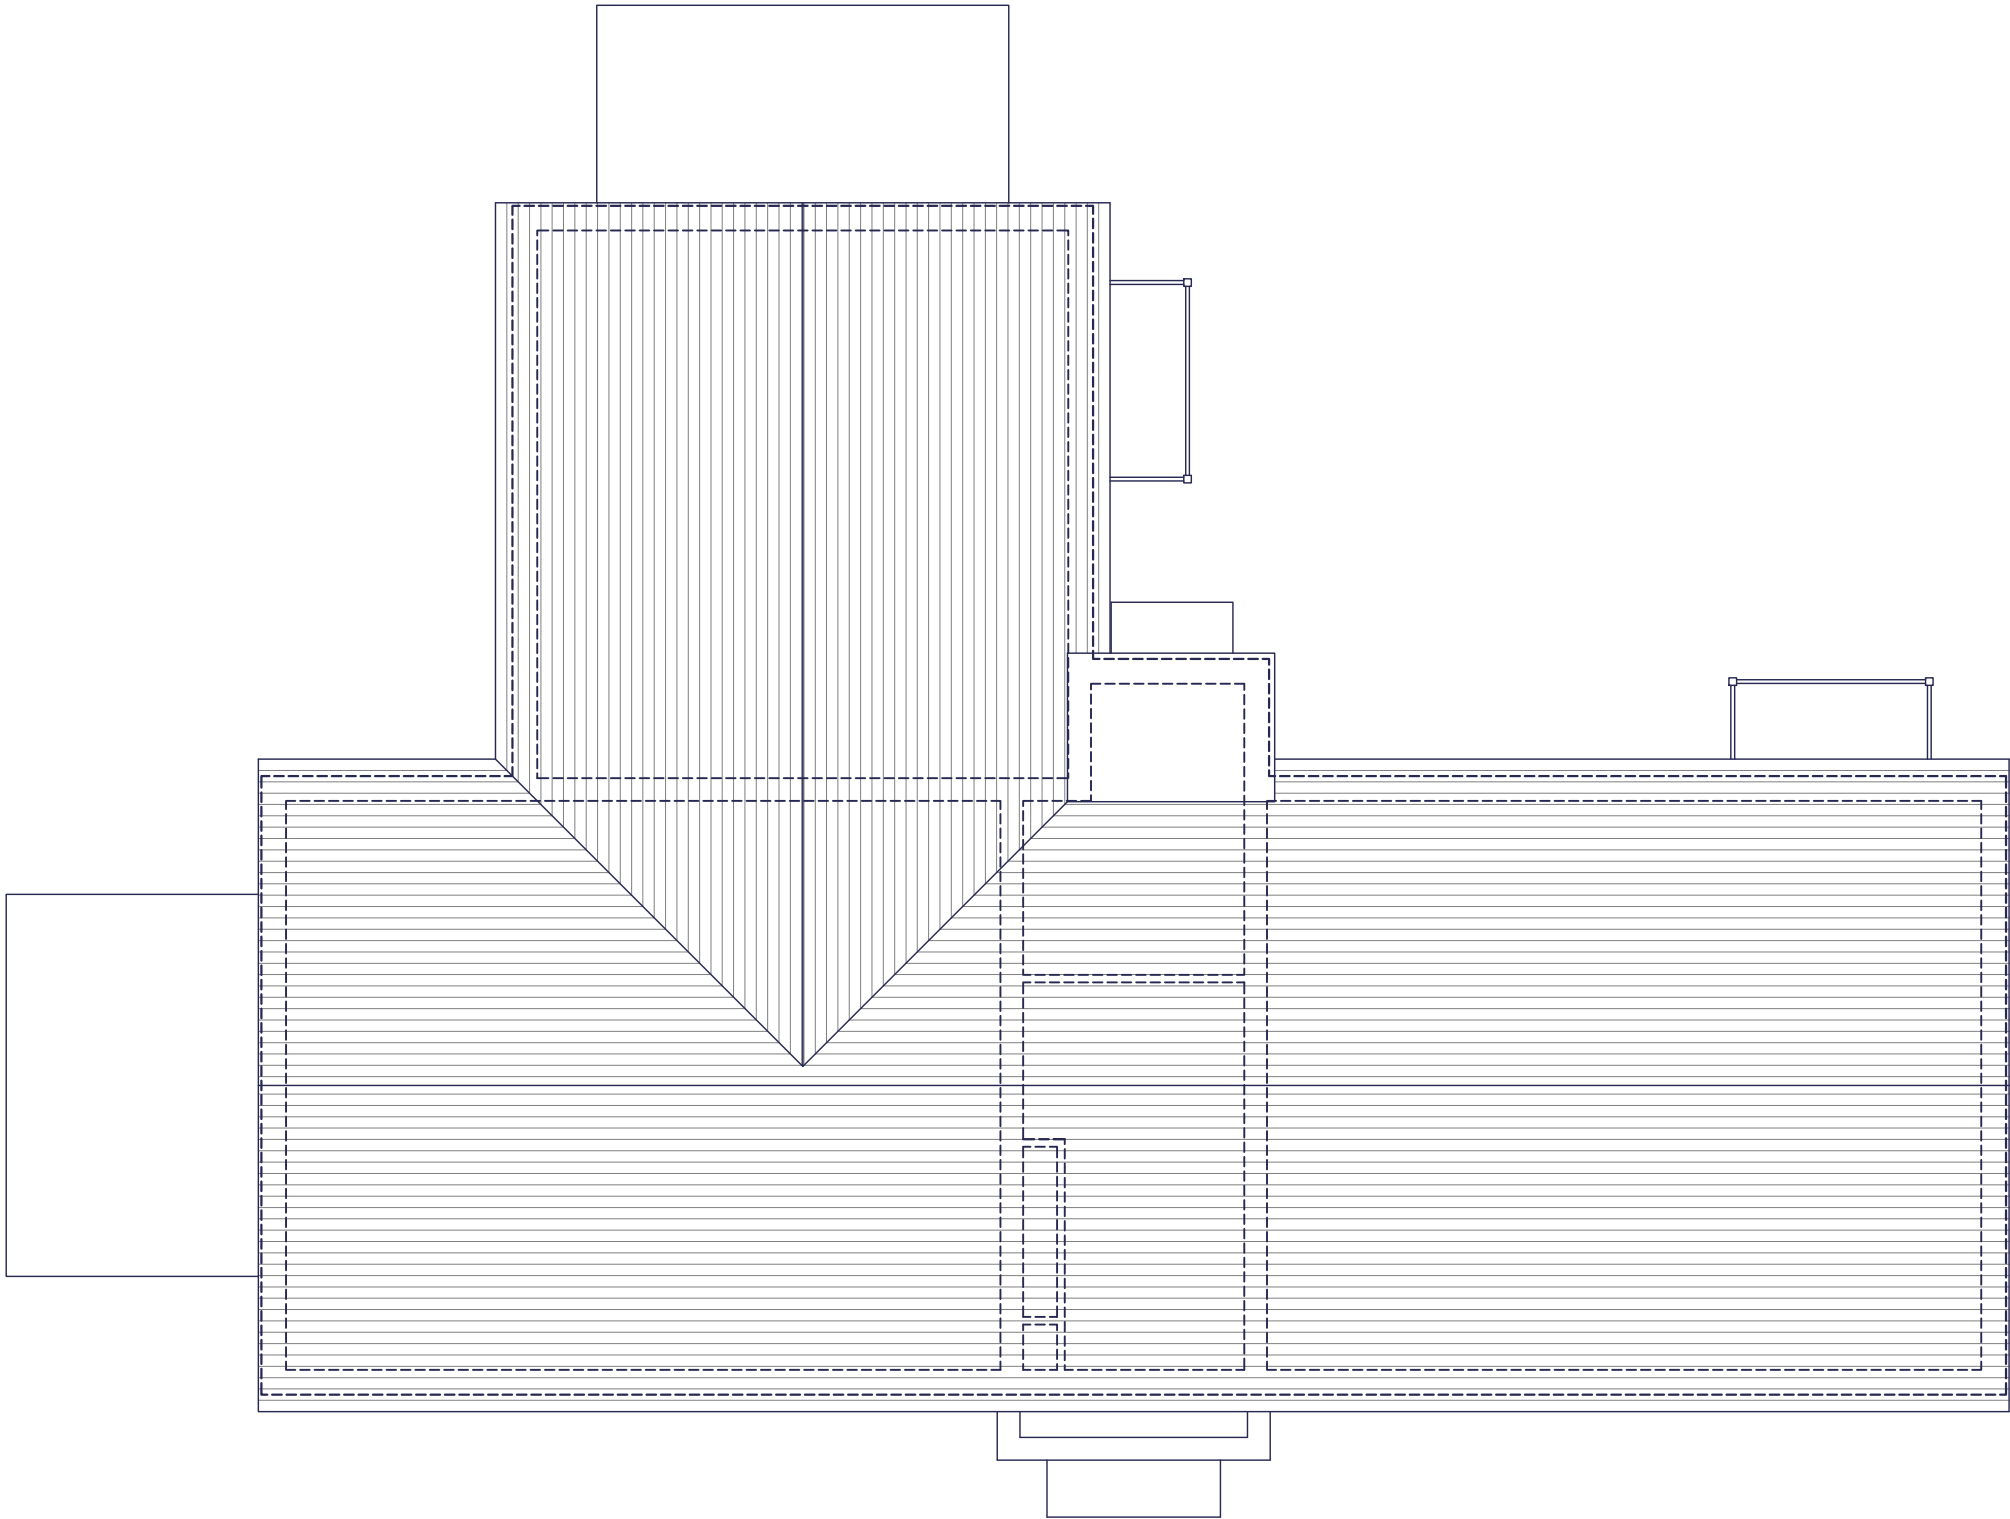

ROOF PLAN

 

PLOT HANDINGS:
PLOTS 1075 to 1083 - AS

A	08.01.25	Flat block amended to suit revised layout.	MCN	DGP
Rev.	Date	Description	Drawn	Checked

Client		Scale	1:100 @ A3	Drawn	MCN	Checked	DGP
Project	South Wokingham R10	Date	Oct 2024	File	P1914 Flat Blocks		
Drawing Title	R10 - Block 5 - Style 1 Roof Plan	Drg.No.	P1914.BLK5.104	Rev.	A		
				Drawing Status	PLANNING		