


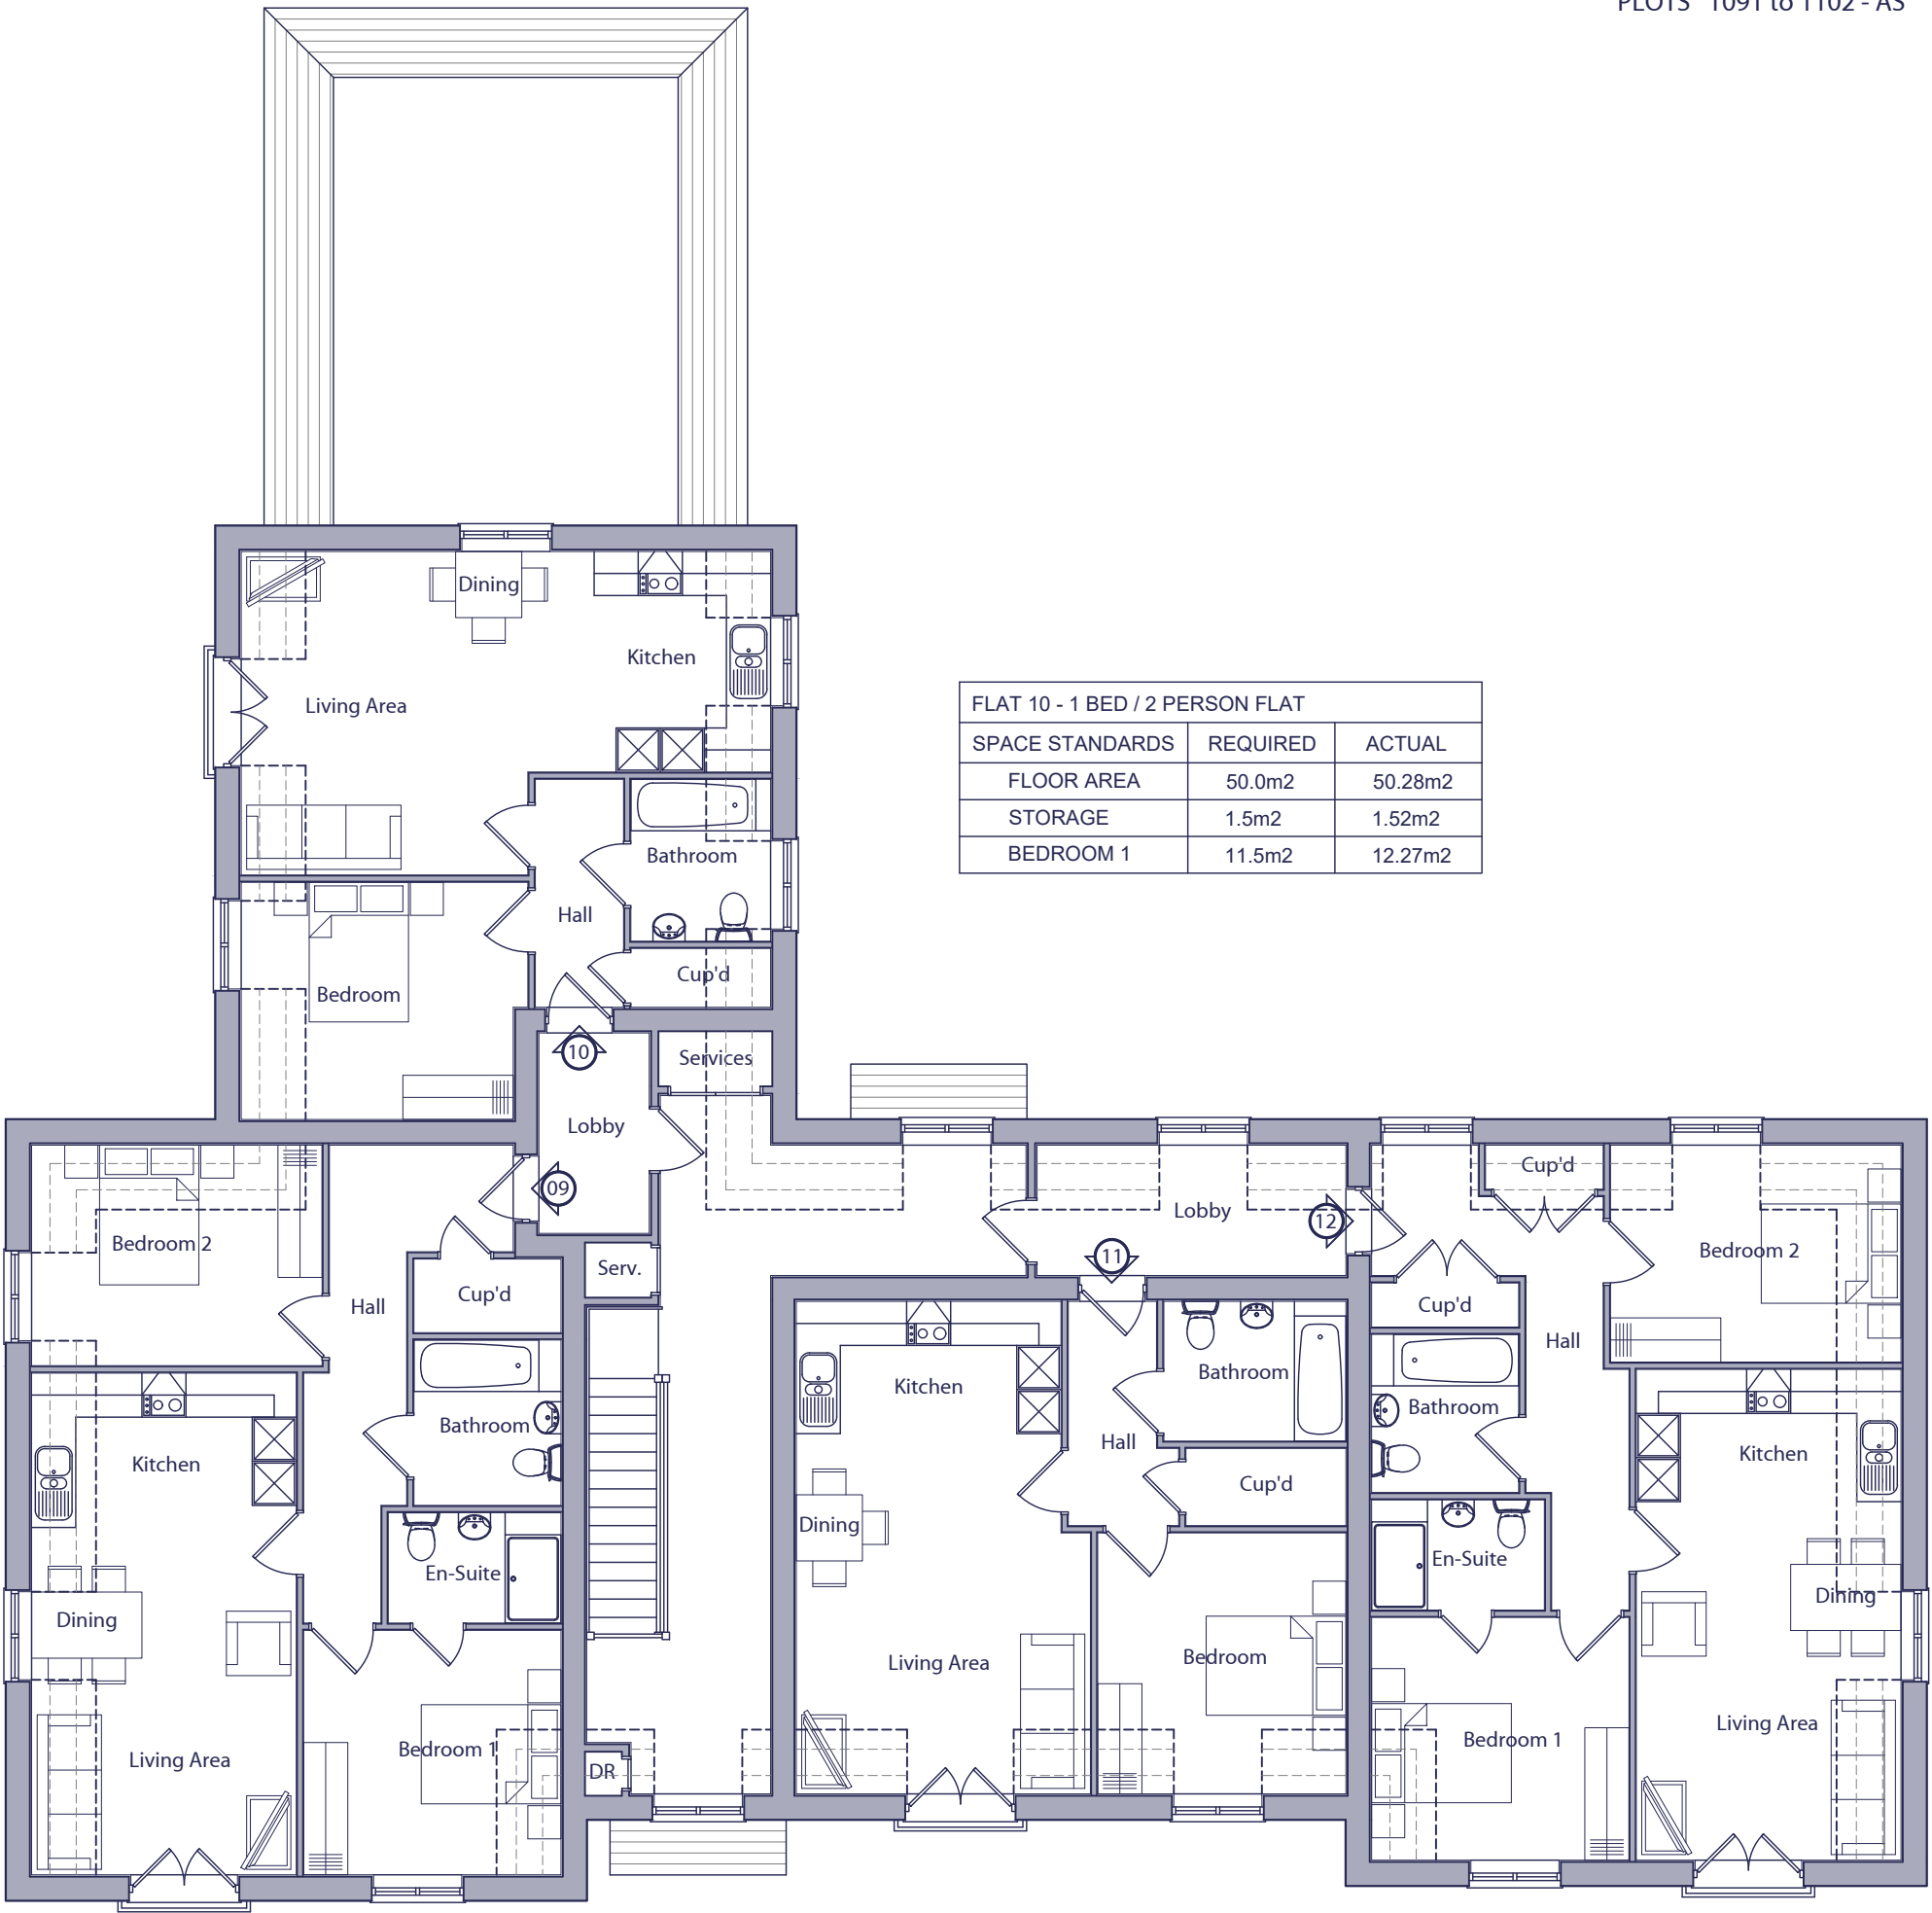


SECOND FLOOR PLAN

FLAT 9 - 2 BED / 4 PERSON FLAT		
SPACE STANDARDS	REQUIRED	ACTUAL
FLOOR AREA	70.0m2	70.45m2
STORAGE	2.0m2	2.00m2
BEDROOM 1	11.5m2	11.64m2
BEDROOM 2	11.5m2	11.85m2

FLAT 11 - 1 BED / 2 PERSON FLAT		
SPACE STANDARDS	REQUIRED	ACTUAL
FLOOR AREA	50.0m2	50.08m2
STORAGE	1.5m2	2.28m2
BEDROOM 1	11.5m2	11.98m2

FLAT 12 - 2 BED / 4 PERSON FLAT		
SPACE STANDARDS	REQUIRED	ACTUAL
FLOOR AREA	70.0m2	70.02m2
STORAGE	2.0m2	2.16m2
BEDROOM 1	11.5m2	11.55m2
BEDROOM 2	11.5m2	11.65m2

 

A

09.01.25

Flat block amended to suit revised layout.

Rev.

Date

Description

MCN

DGP

Drawn

Checked

Client

Scale

1:100 @ A3

Drawn

MCN

Checked

DGP

Project

South Wokingham R10

Date

Oct 2024

File

P1914 Flat Blocks

Drawing Title

R10 - Block 6 - Style 4 Second Floor Plan

Drg.No.

P1914.BLK6.103

Rev.

A

Drawing Status

PLANNING

AAP Architecture Ltd

Unit A, Monument Business Centre, Monument Way East, Woking, Surrey GU21 5LG

T 01483 727345 E projects@aap-arc.co.uk W aap-arc.co.uk

Under the Intellectual Property Act 2014, this drawing is the copyright of AAP Architecture Ltd.