





ROOF PLAN

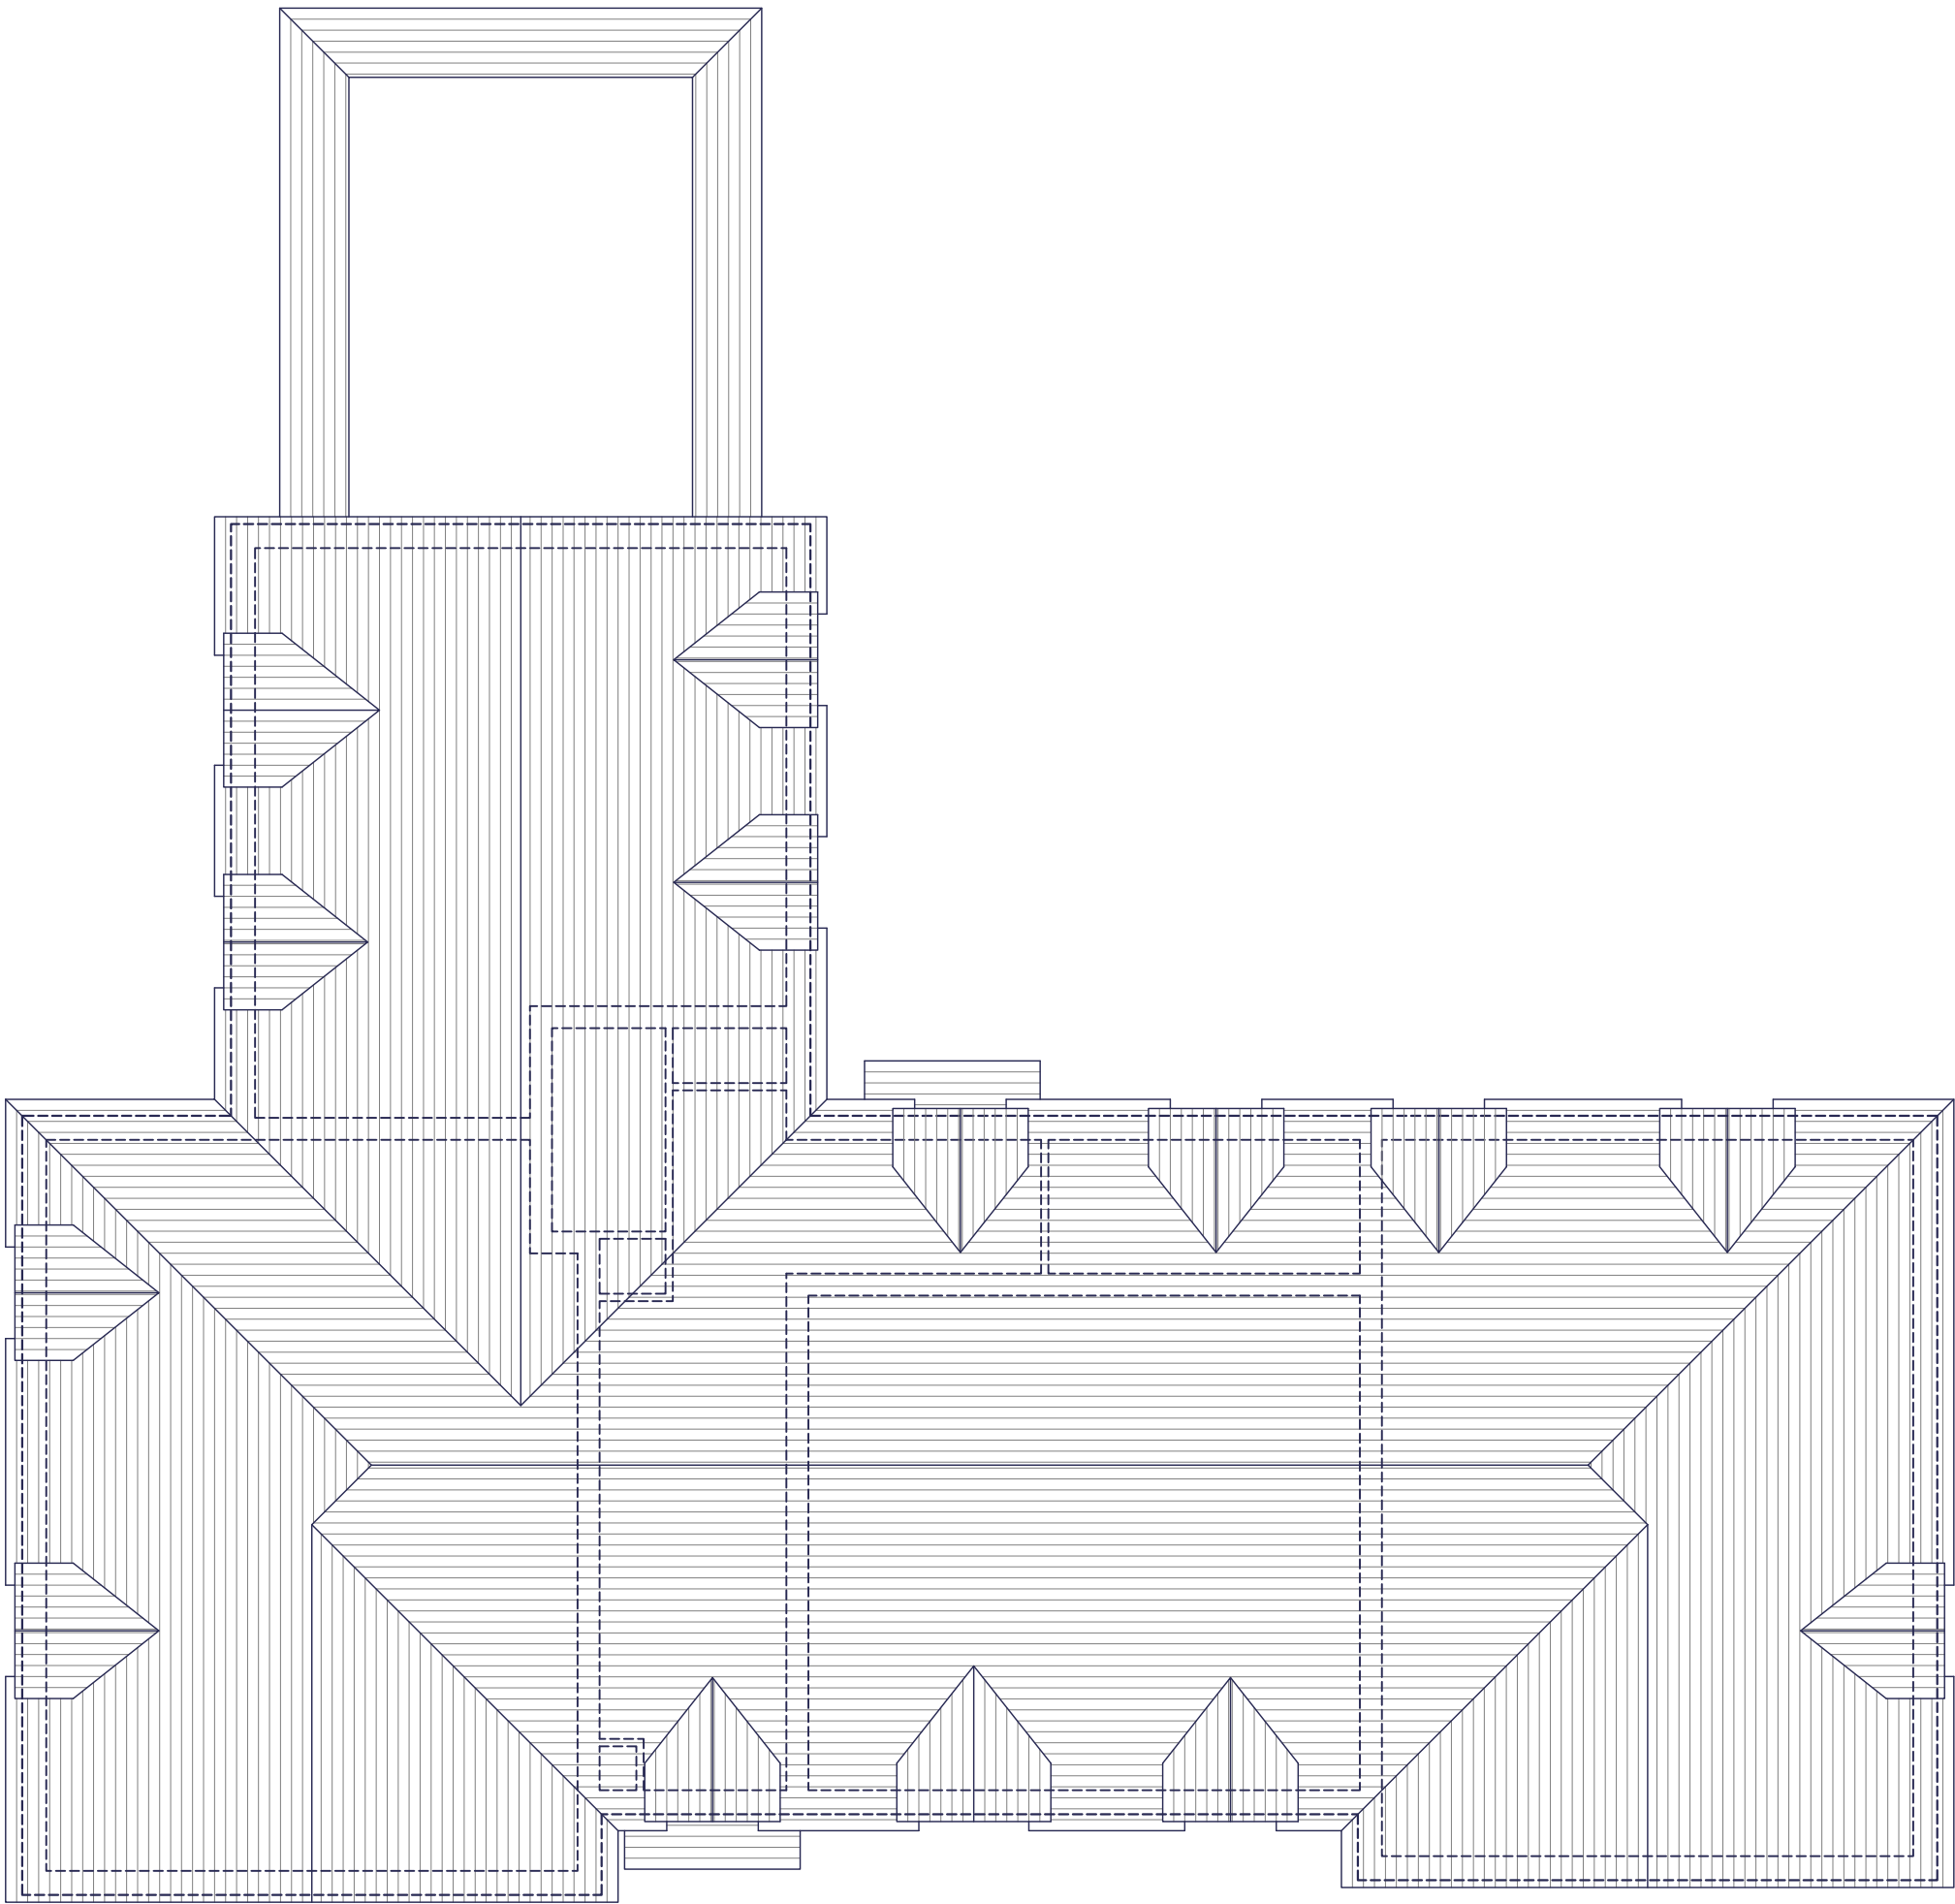

A	09.01.25	Flat block amended to suit revised layout.	MCN	DGP
Rev.	Date	Description	Drawn	Checked
Client			Scale	1:100 @ A3
Project	South Wokingham R10		Drawn	MCN
Drawing Title	R10 - Block 6 - Style 4 Roof Plan		Checked	DGP
Date	Oct 2024		File	P1914 Flat Blocks
Drg.No.	P1914.BLK6.104		Rev.	A
			Drawing Status	PLANNING

 