


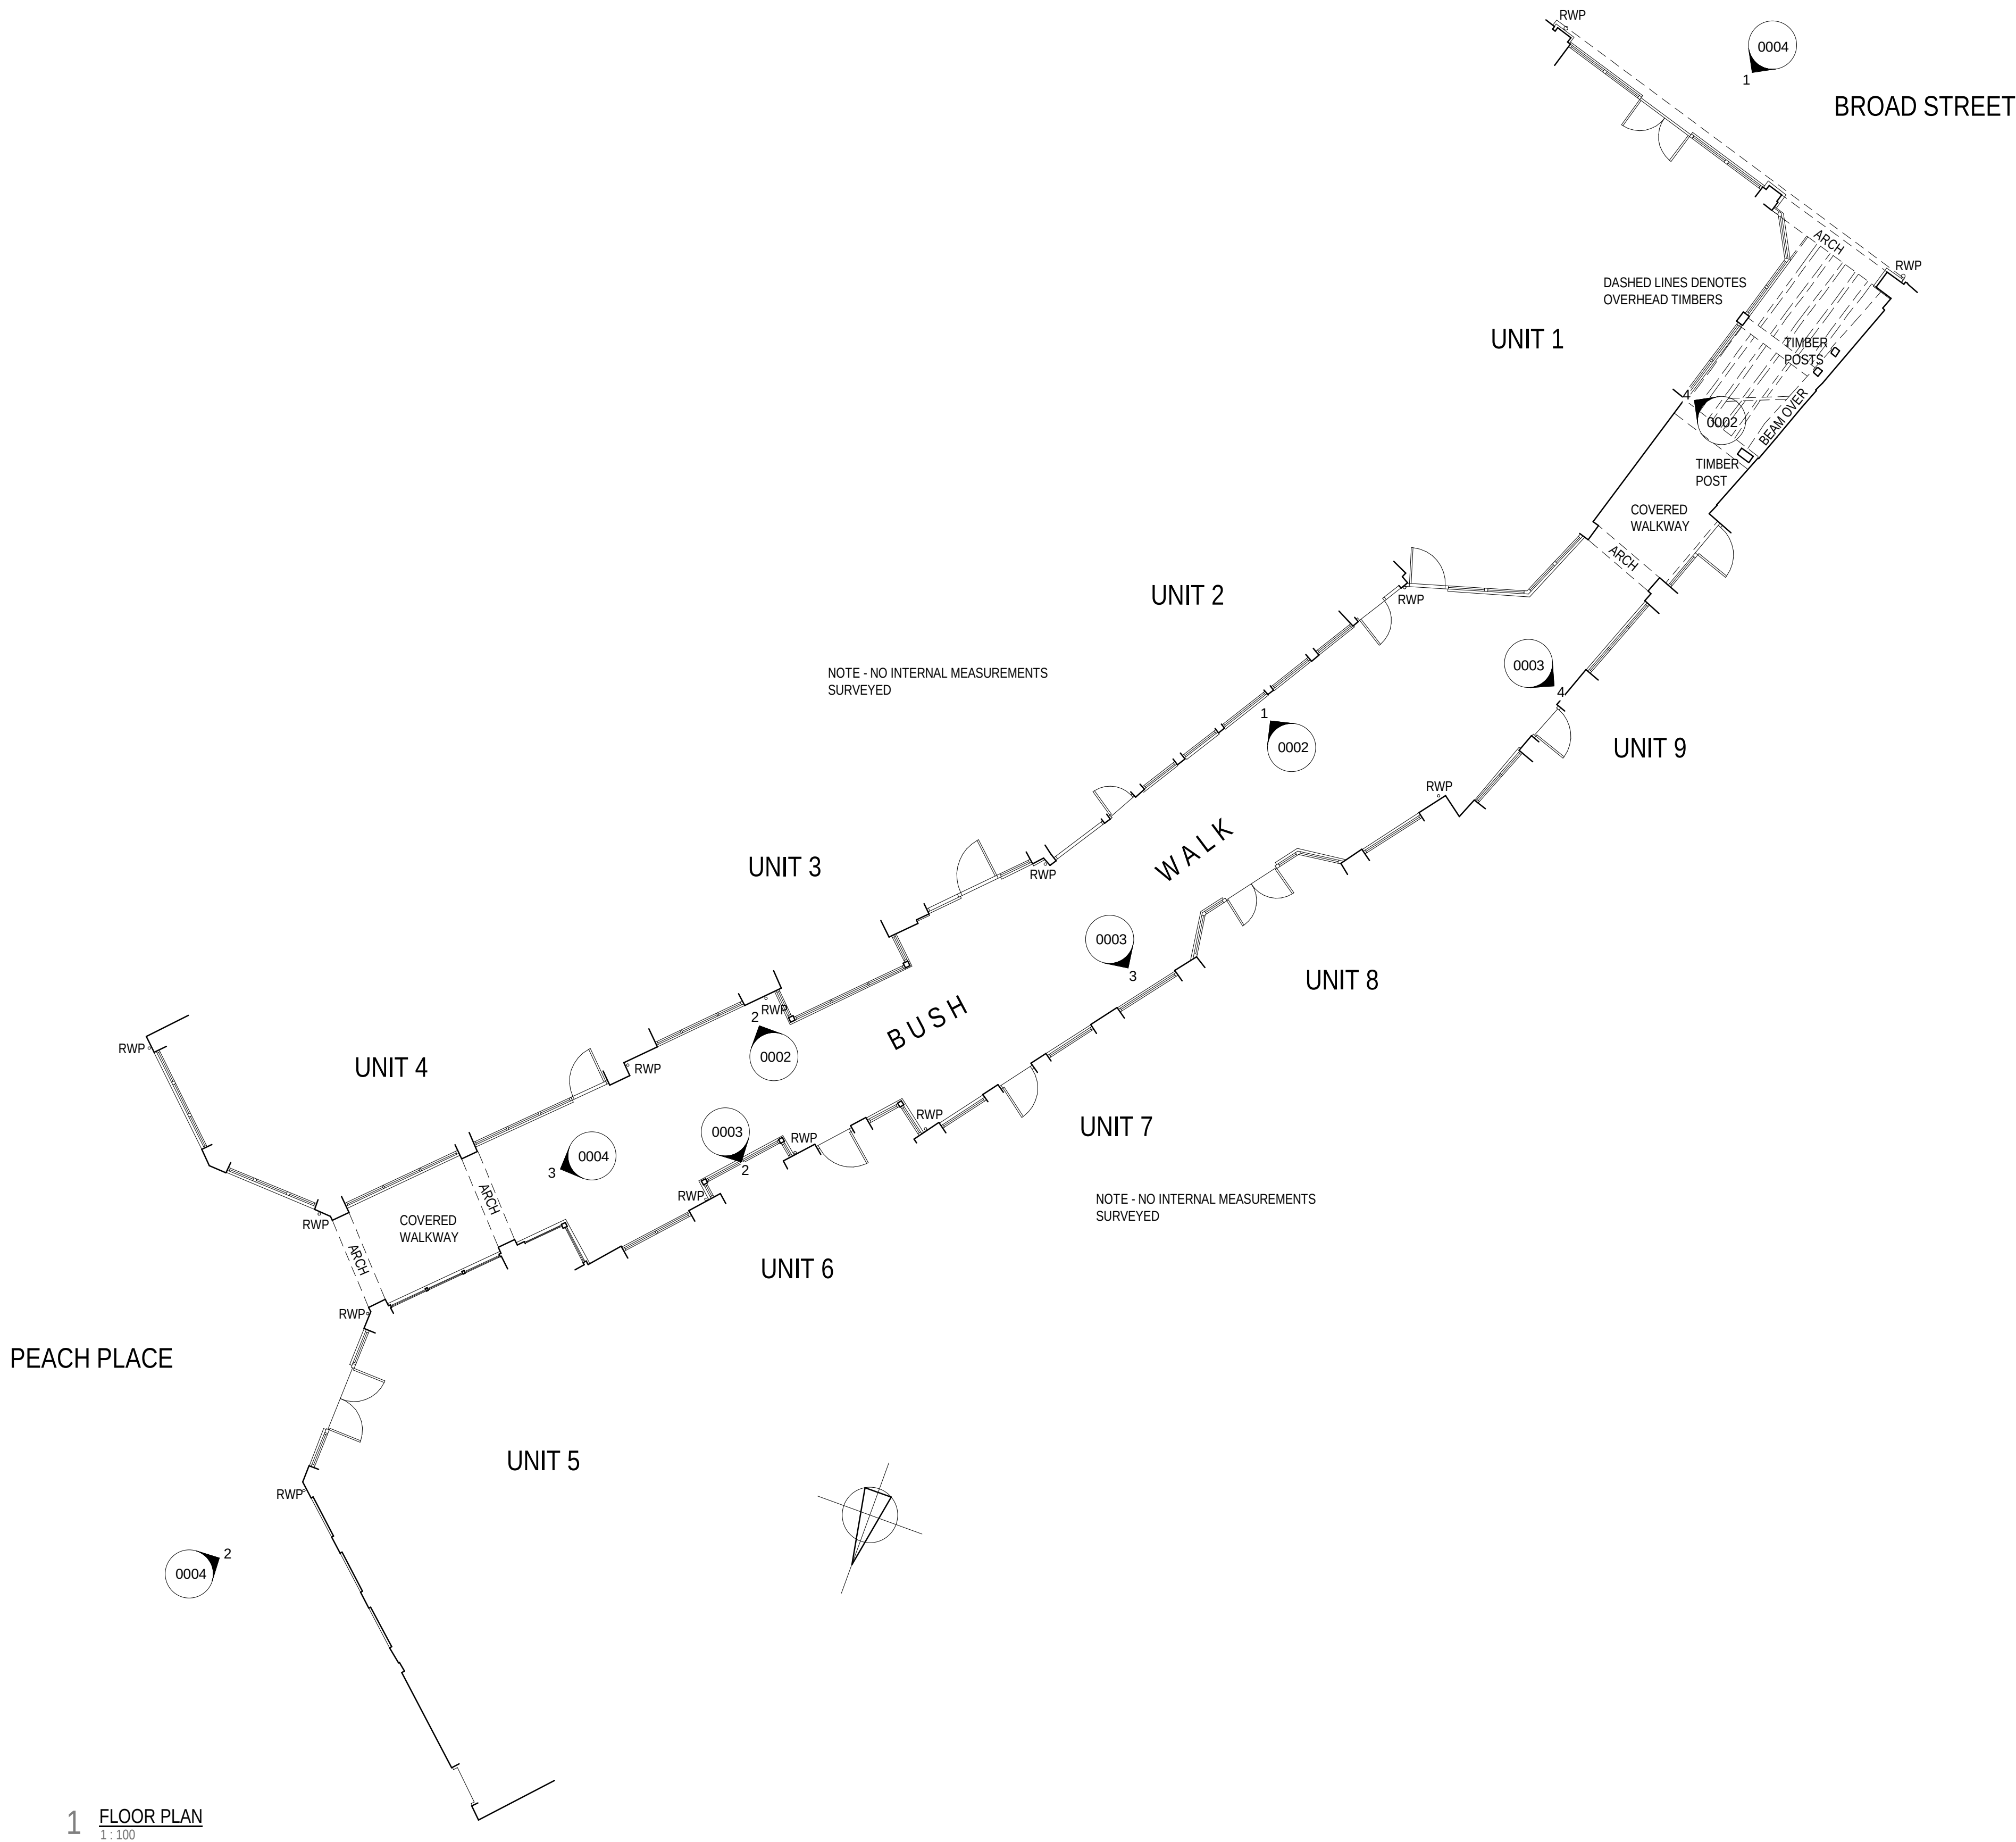


- 1) This drawing is the copyrighted and may not be altered or reproduced in any way without written permission
- 2) Written dimensions supersede manual or electronically scaled dimensions. All dimensions must be checked on site by Contractor before commencement of the works or fabrication
- 3) This drawing is to be used only for the purposes intended as described in the Drawing Title box
- 4) This drawing must be read in conjunction with all other Consultants drawings & specifications applicable to this project
- 5) The information contained herein is confidential and may not be copied or disclosed to any other person or used for any purpose other than that for which it was originally prepared and supplied without the prior written consent

CONSTRUCTION DESIGN & MANAGEMENT REGULATIONS 2015

DESIGNERS HAZARD INFORMATION FOR CONSTRUCTION

The notes below refer specifically to the information shown on this drawing. Refer to the Construction Phase Health and Safety Plan for further information.

1) If you do not fully understand the risks involved during the construction of the items indicated on this drawing ask your Manager, Health & Safety Advisor or a member of the Design Team before proceeding.

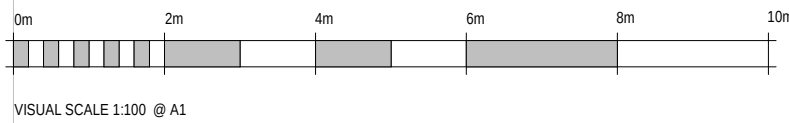

For details of proposed works please refer to document:

Bushwalk schedule of works.

For details of purposed floor plan and other elevations please refer to :

3509-ERMC-00-00-DR-A-1001 - Proposed floor plan
3509-ERMC-00-00-DR-A-1002 - Proposed elevations units 1-4
3509-ERMC-00-00-DR-A-1003 - Proposed elevations - units 5-9
3509-ERMC-00-00-DR-A-1004- Proposed elevations - road and courtyard

Ref.	Date	Description	By	Chkd
------	------	-------------	----	------

Above references apply to revisions on this sheet

S1 SURVEY INFORMATION



03300 240365 www.ermc.co.uk info@ermc.co.uk

Client

WOKINGHAM BOROUGH COUNCIL

Project Title

SURVEY AS EXISTING
BUSH WALK, WOKINGHAM
RG40, 1AT

Drawing Title / Description

PROPOSED FLOOR PLAN

Our Project Ref.	Scale	Date	Drawn	Chkd
------------------	-------	------	-------	------

3509 1:100 @ A1 20.12.24 CIC

Project Ref.	Originator	Functional Breakdown	Spatial Form Breakdown	Discipline	Drawing No.	Rev.
3509	ERMC	00	00	DR	A 1001	

This drawing has a Copyright. Permission to use is required.