


PLOT HANDINGS:
PLOTS 1164 to 1175 - AS

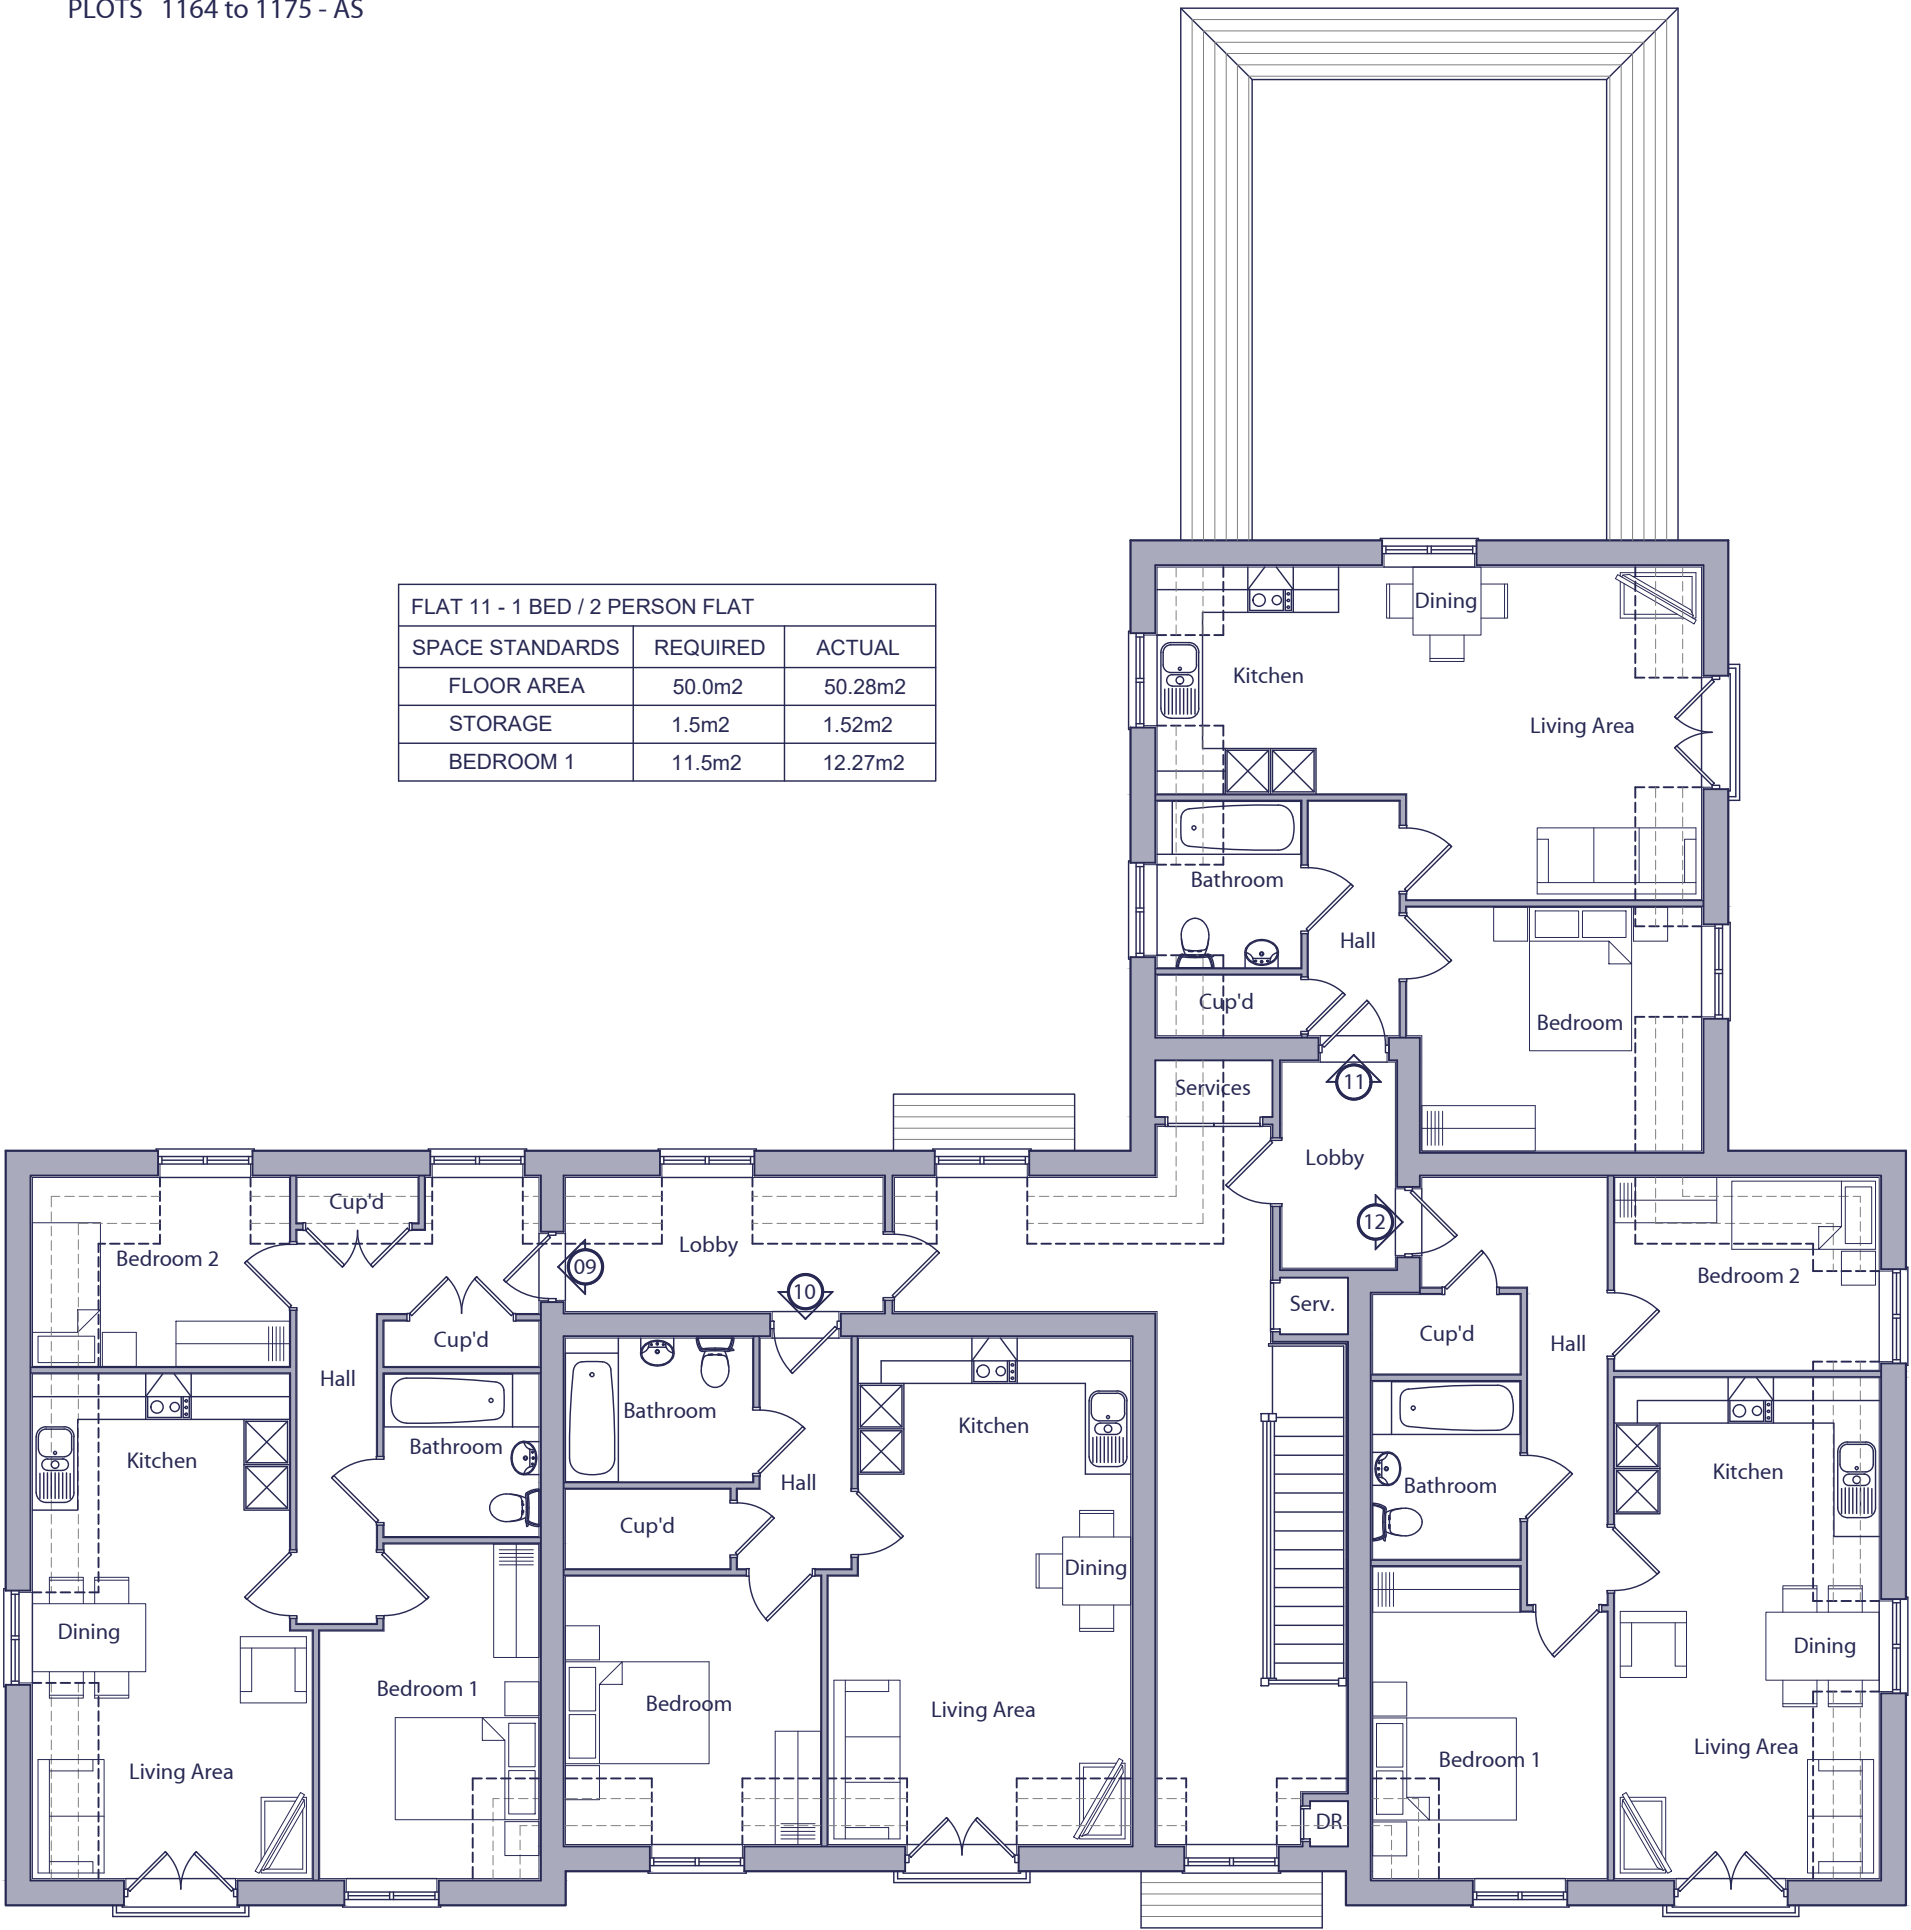


SECOND FLOOR PLAN

FLAT 9 - 2 BED / 3 PERSON FLAT		
SPACE STANDARDS	REQUIRED	ACTUAL
FLOOR AREA	61.0m2	62.14m2
STORAGE	2.0m2	2.19m2
BEDROOM 1	11.5m2	11.85m2
BEDROOM 2	7.5m2	8.50m2

FLAT 10 - 1 BED / 2 PERSON FLAT		
SPACE STANDARDS	REQUIRED	ACTUAL
FLOOR AREA	50.0m2	50.08m2
STORAGE	1.5m2	2.28m2
BEDROOM 1	11.5m2	11.98m2

FLAT 12 - 2 BED / 3 PERSON FLAT		
SPACE STANDARDS	REQUIRED	ACTUAL
FLOOR AREA	61.0m2	61.13m2
STORAGE	2.0m2	2.05m2
BEDROOM 1	11.5m2	12.10m2
BEDROOM 2	7.5m2	8.93m2

 

A

08.01.25

Flat block amended to suit revised layout.

Rev.

Date

Description

MCN

DGP

Drawn

Checked

Client

Scale

1:100 @ A3

Drawn

MCN

Checked

DGP

Project

South Wokingham R10

Date

Oct 2024

File

P1914 Flat Blocks

Drawing Title

R10 - Block 7 - Style 4 Second Floor Plan

Drg.No.

P1914.BLK7.103

Rev.

A

Drawing Status

PRELIMINARY

AAP Architecture Ltd

Unit A, Monument Business Centre, Monument Way East, Woking, Surrey GU21 5LG

T 01483 727345 E projects@aap-arc.co.uk W aap-arc.co.uk

Under the Intellectual Property Act 2014, this drawing is the copyright of AAP Architecture Ltd.