



PLOT HANDINGS:
PLOTS 1164 to 1175 - AS

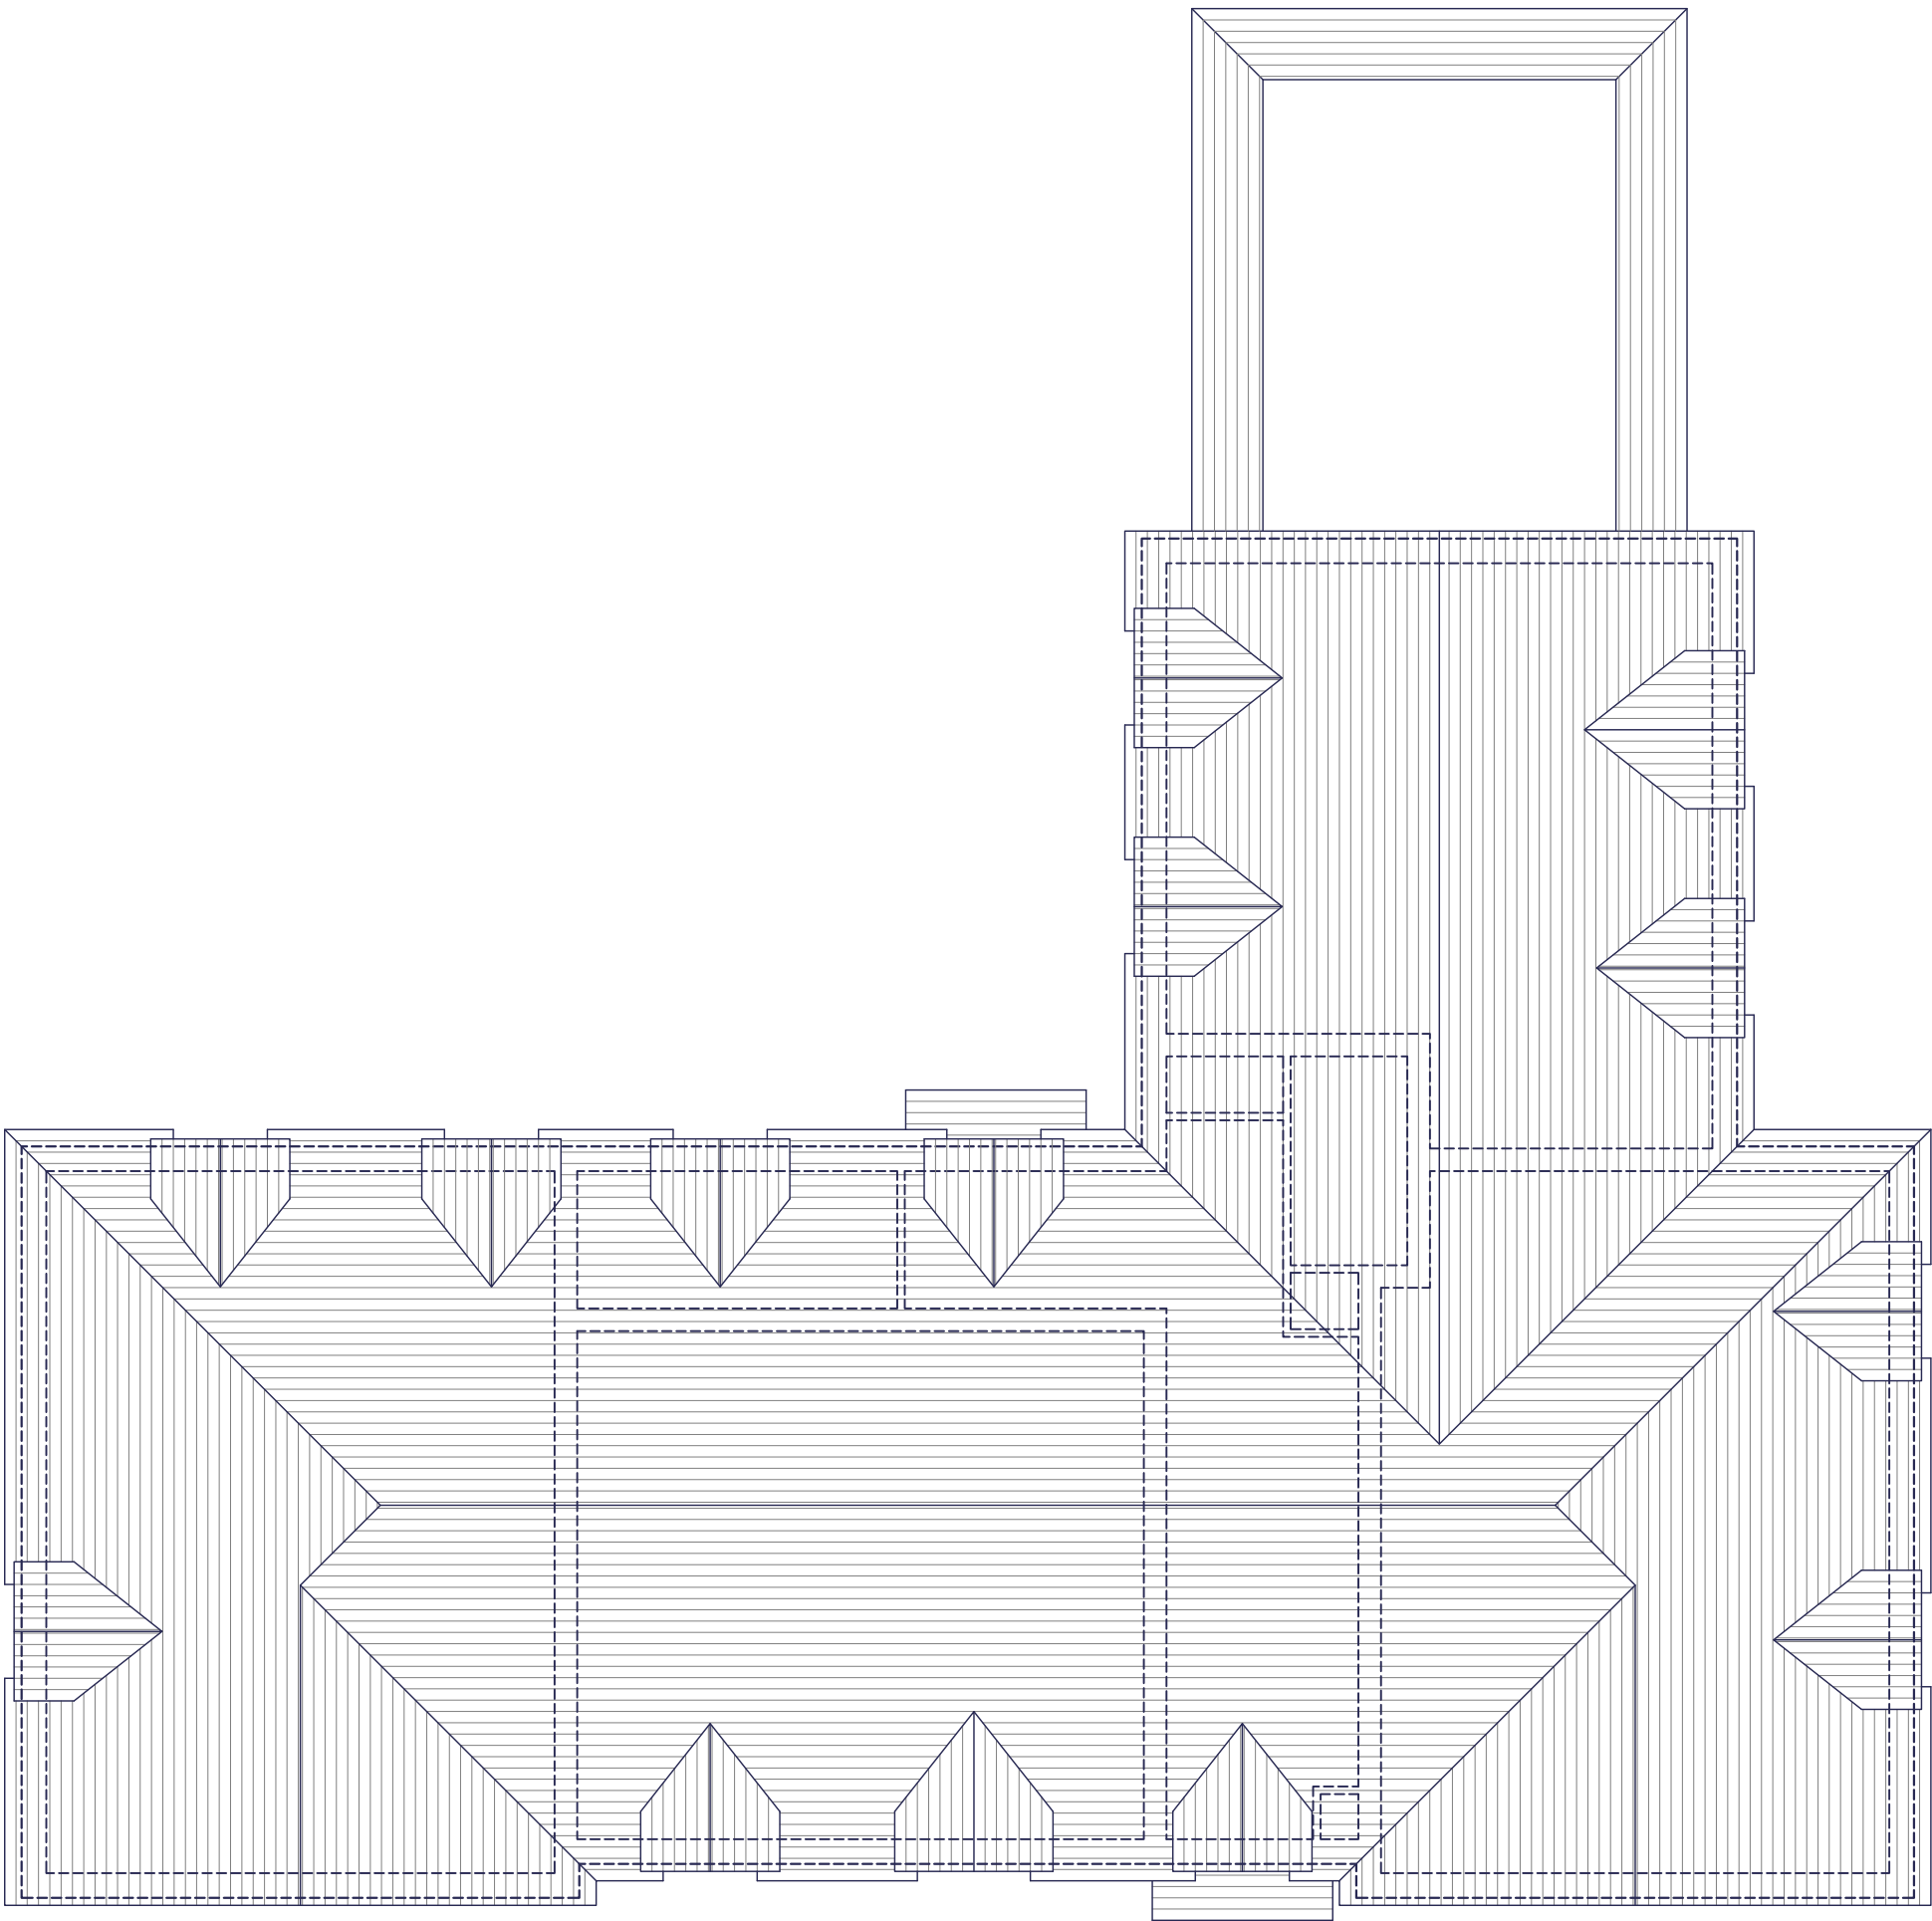

ROOF PLAN

 

A	08.01.25	Flat block amended to suit revised layout.	MCN		DGP
	Rev.	Date	Description	Drawn	Checked
Client			Scale	Drawn	Checked
Project			1:100 @ A3	MCN	DGP
South Wokingham			Date	File	
R10			Oct 2024	P1914 Flat Blocks	
Drawing Title			Drg.No.	Rev.	Drawing Status
R10 - Block 7 - Style 4			P1914.BLK7.104	A	PLANNING
Roof Plan					

