

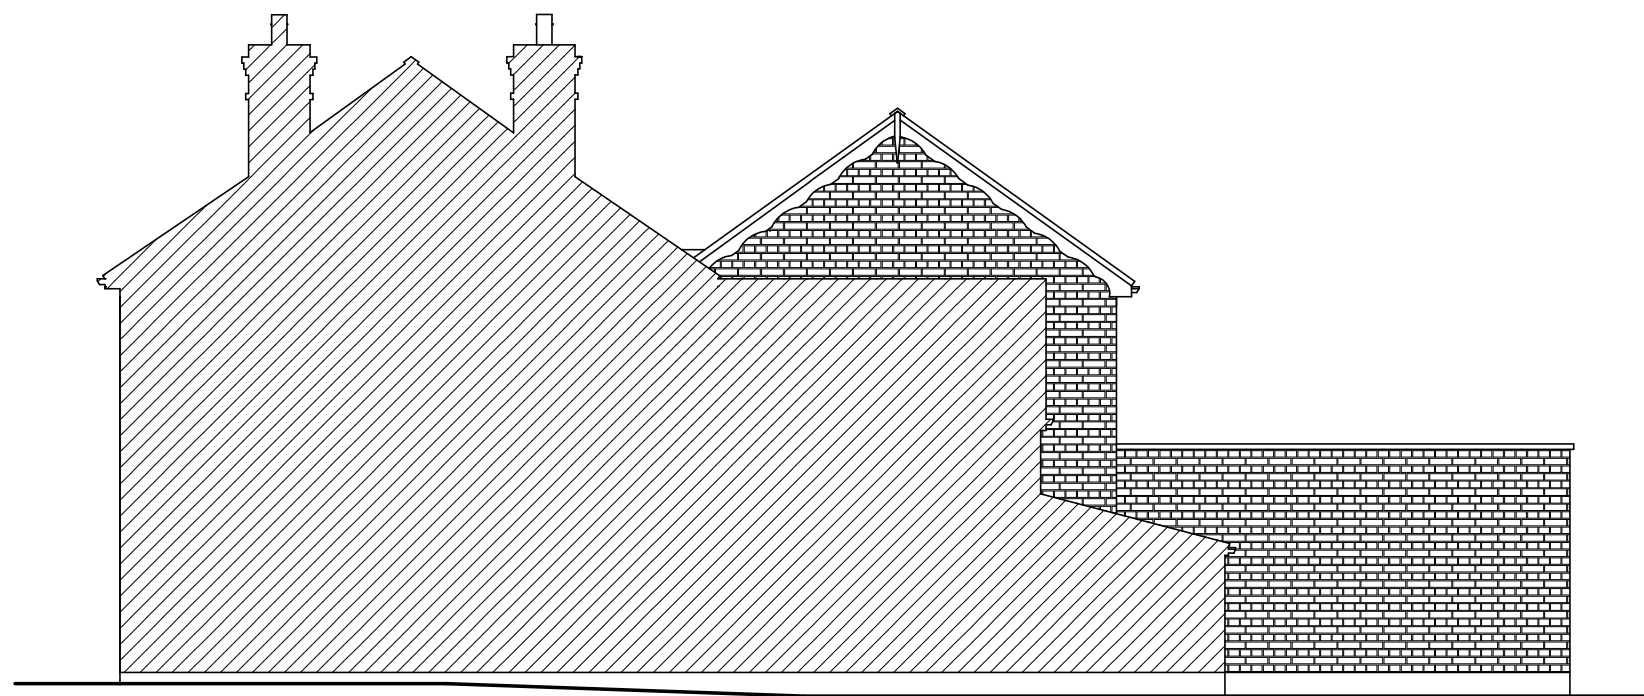


Scale Bar 1:100 @ A2

 


Proposed Right Side Elevation

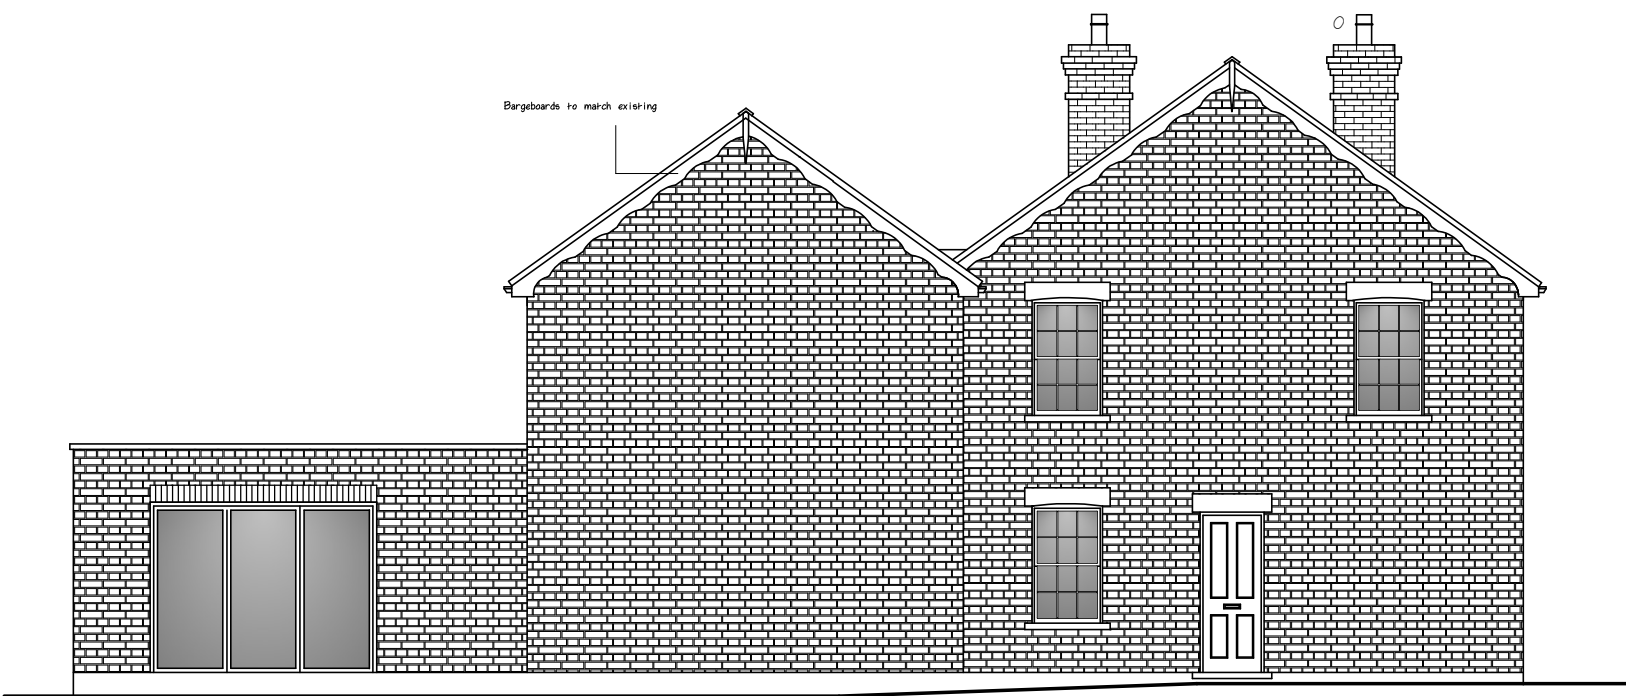


Proposed Left Side Elevation



Proposed Rear Elevation

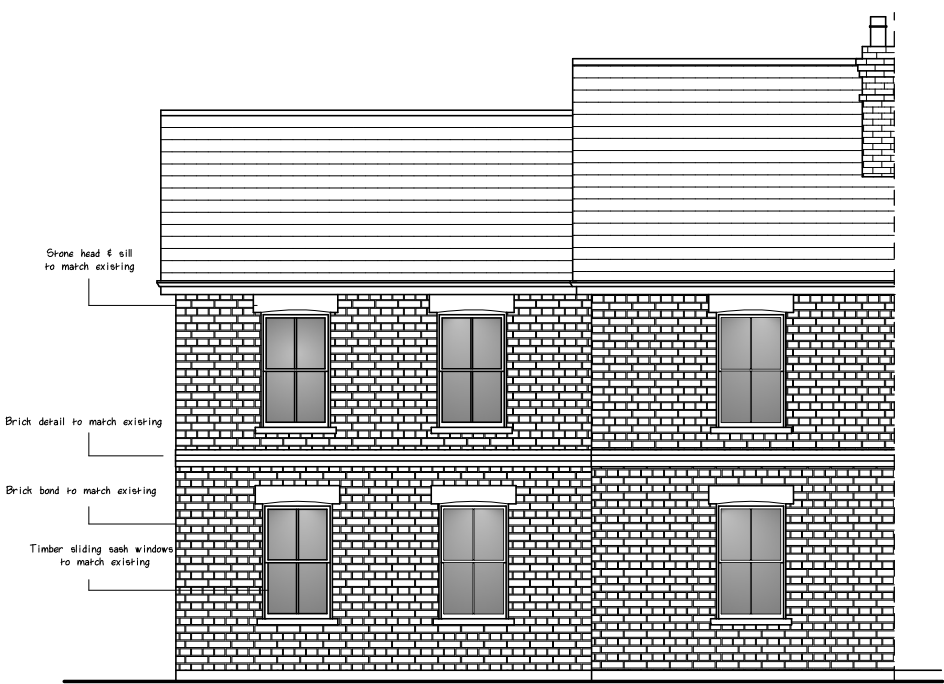

Proposed Front Elevation

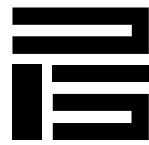

PAUL SCHOFIELD
ARCHITECTURAL DESIGN

CLIENT

John & Petra Moy

PROJECT TITLE

27, The Square
Spencers Wood
Berkshire
RG7 1BS

DRAWING TITLE

Proposed Elevations Rev 1

SCALE

1:100

DATE

24-08-26

DRAWN

P.Schofield

THE COPYRIGHT IN THIS DOCUMENT AND
DESIGN IS CONFIDENTIAL TO AND THE
PROPERTY OF PAUL SCHOFIELD