




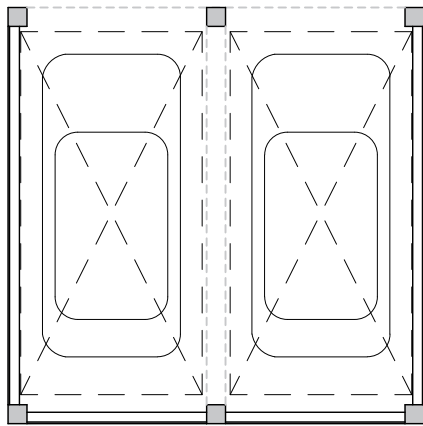


GROUND FLOOR PLAN (@ 1:100 SCALE)

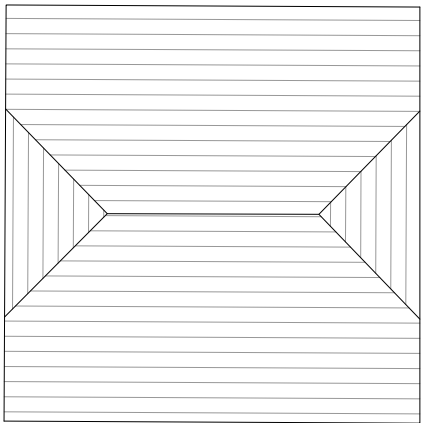


ROOF PLAN (@ 1:100 SCALE)

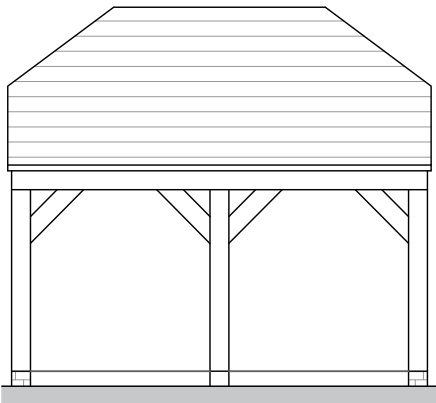


FRONT ELEVATION (@ 1:100 SCALE)

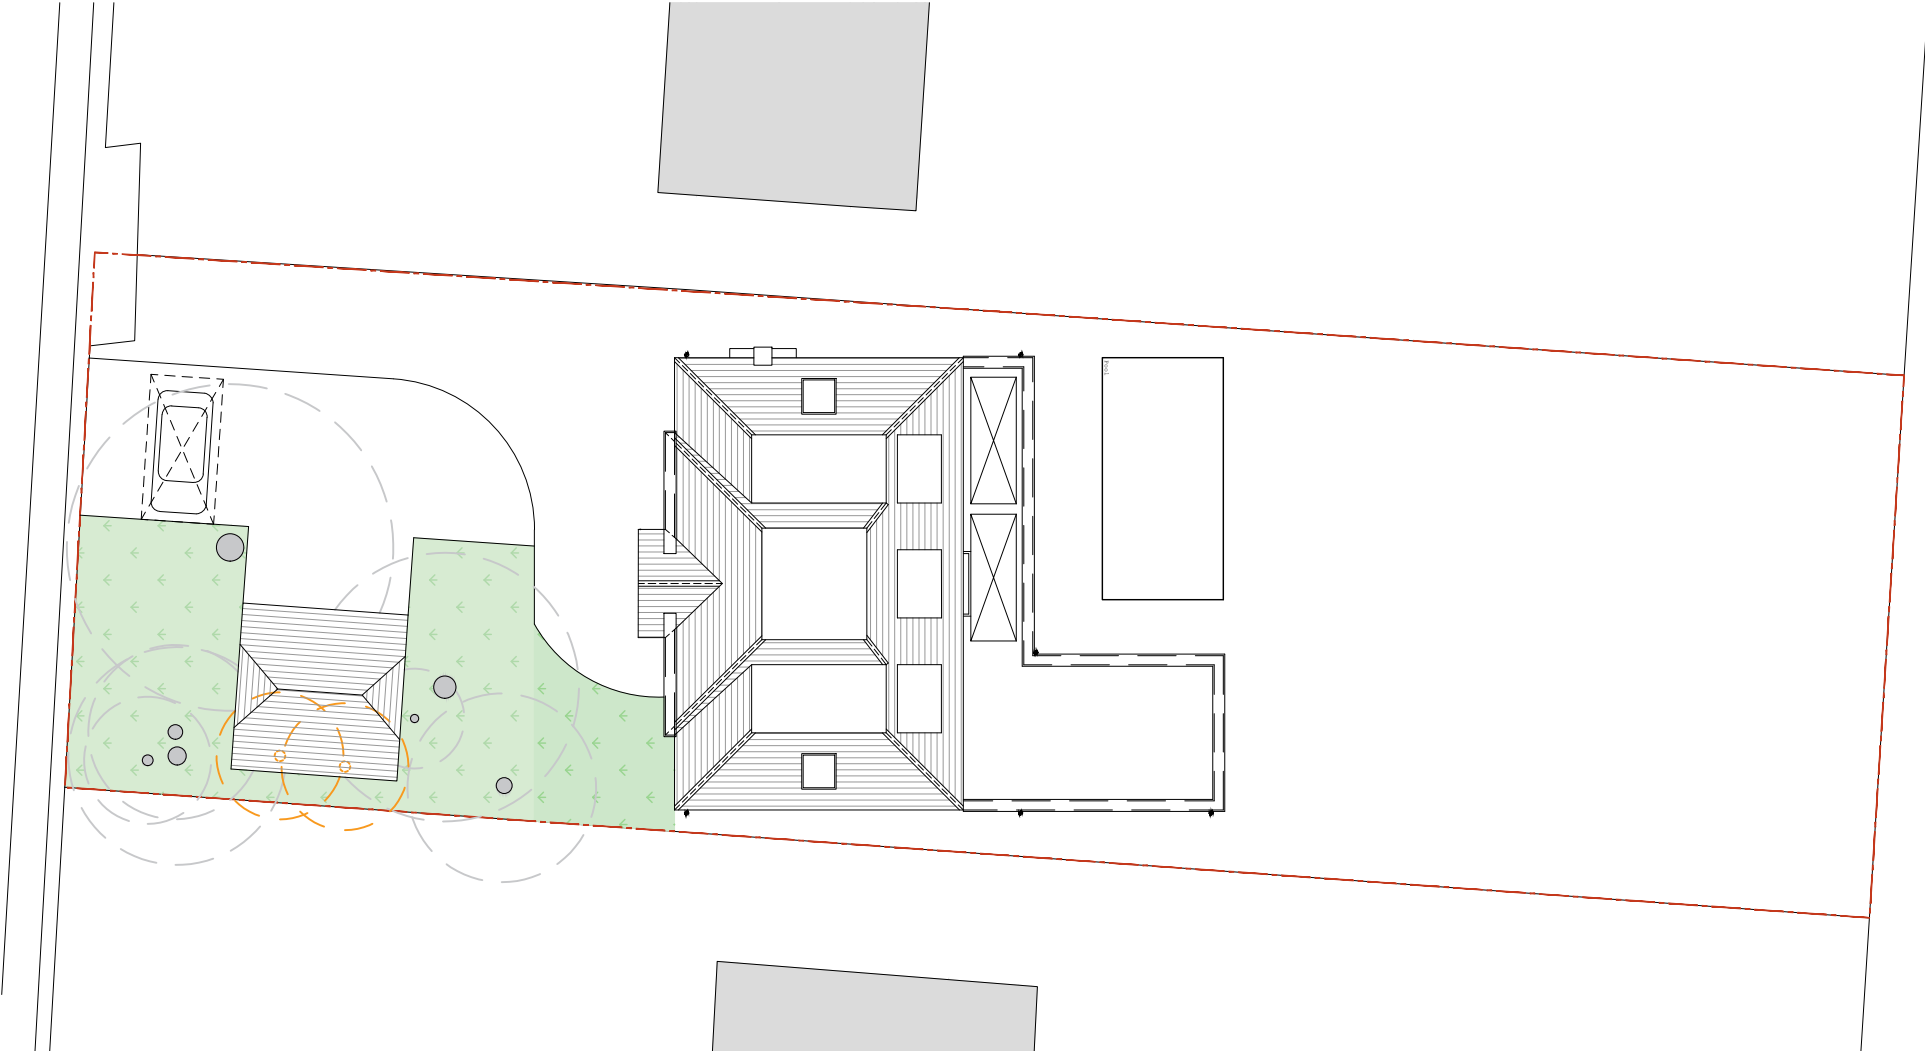


PROPOSED SITE PLAN (@ 1:250 SCALE)

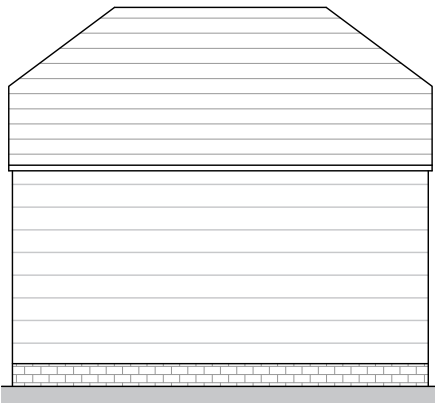

REAR ELEVATION (@ 1:100 SCALE)

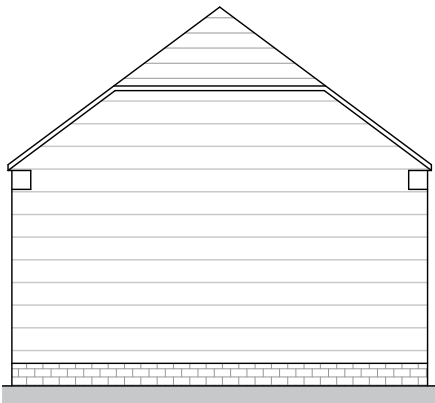

NORTH SIDE ELEVATION (@ 1:100 SCALE)

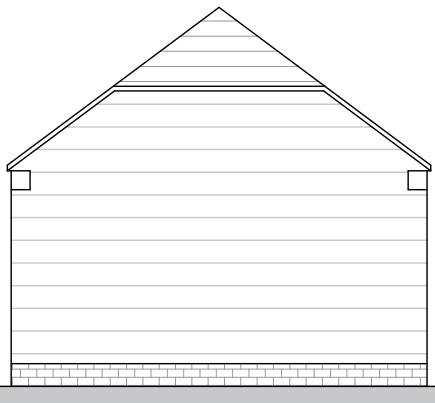

SOUTH SIDE ELEVATION (@ 1:100 SCALE)

Key:

- = Existing Grass Retained
- = Proposed Grass

all drawings remain the copyright of colony and cannot be reproduced on whole or part without our approval
this drawing is for planning purposes only and not a construction issue
documents & drawings are not to be altered without the consent of colony
dimensional accuracy only applies to the written notation
drawings issued by colony are to be cross-referenced where necessary with other relevant consultants' information
if any contradiction is found in the drawing set, or if you are in any doubt, ask the architect

NOTES

colony

Collaborating with:
Lee Jobson

Job: 1038 Drawing: 70-10 Revision: B

Project:
353 Nine Mile Ride,
Finchampstead, Wokingham, RG40 3NH

Drawing Name:
Proposed Carport Drawings

Date: 12.2025 **Status:** planning

Drawn By: HS **Checked By:** EM

RIBA Chartered Practice

Colony Architects Ltd.
The Wine Store, Brewery Court,
Theale, Reading, RG7 5AJ
+44 (0)118 380 0328
hello@colonyarchitects.com
colonyarchitects.com