


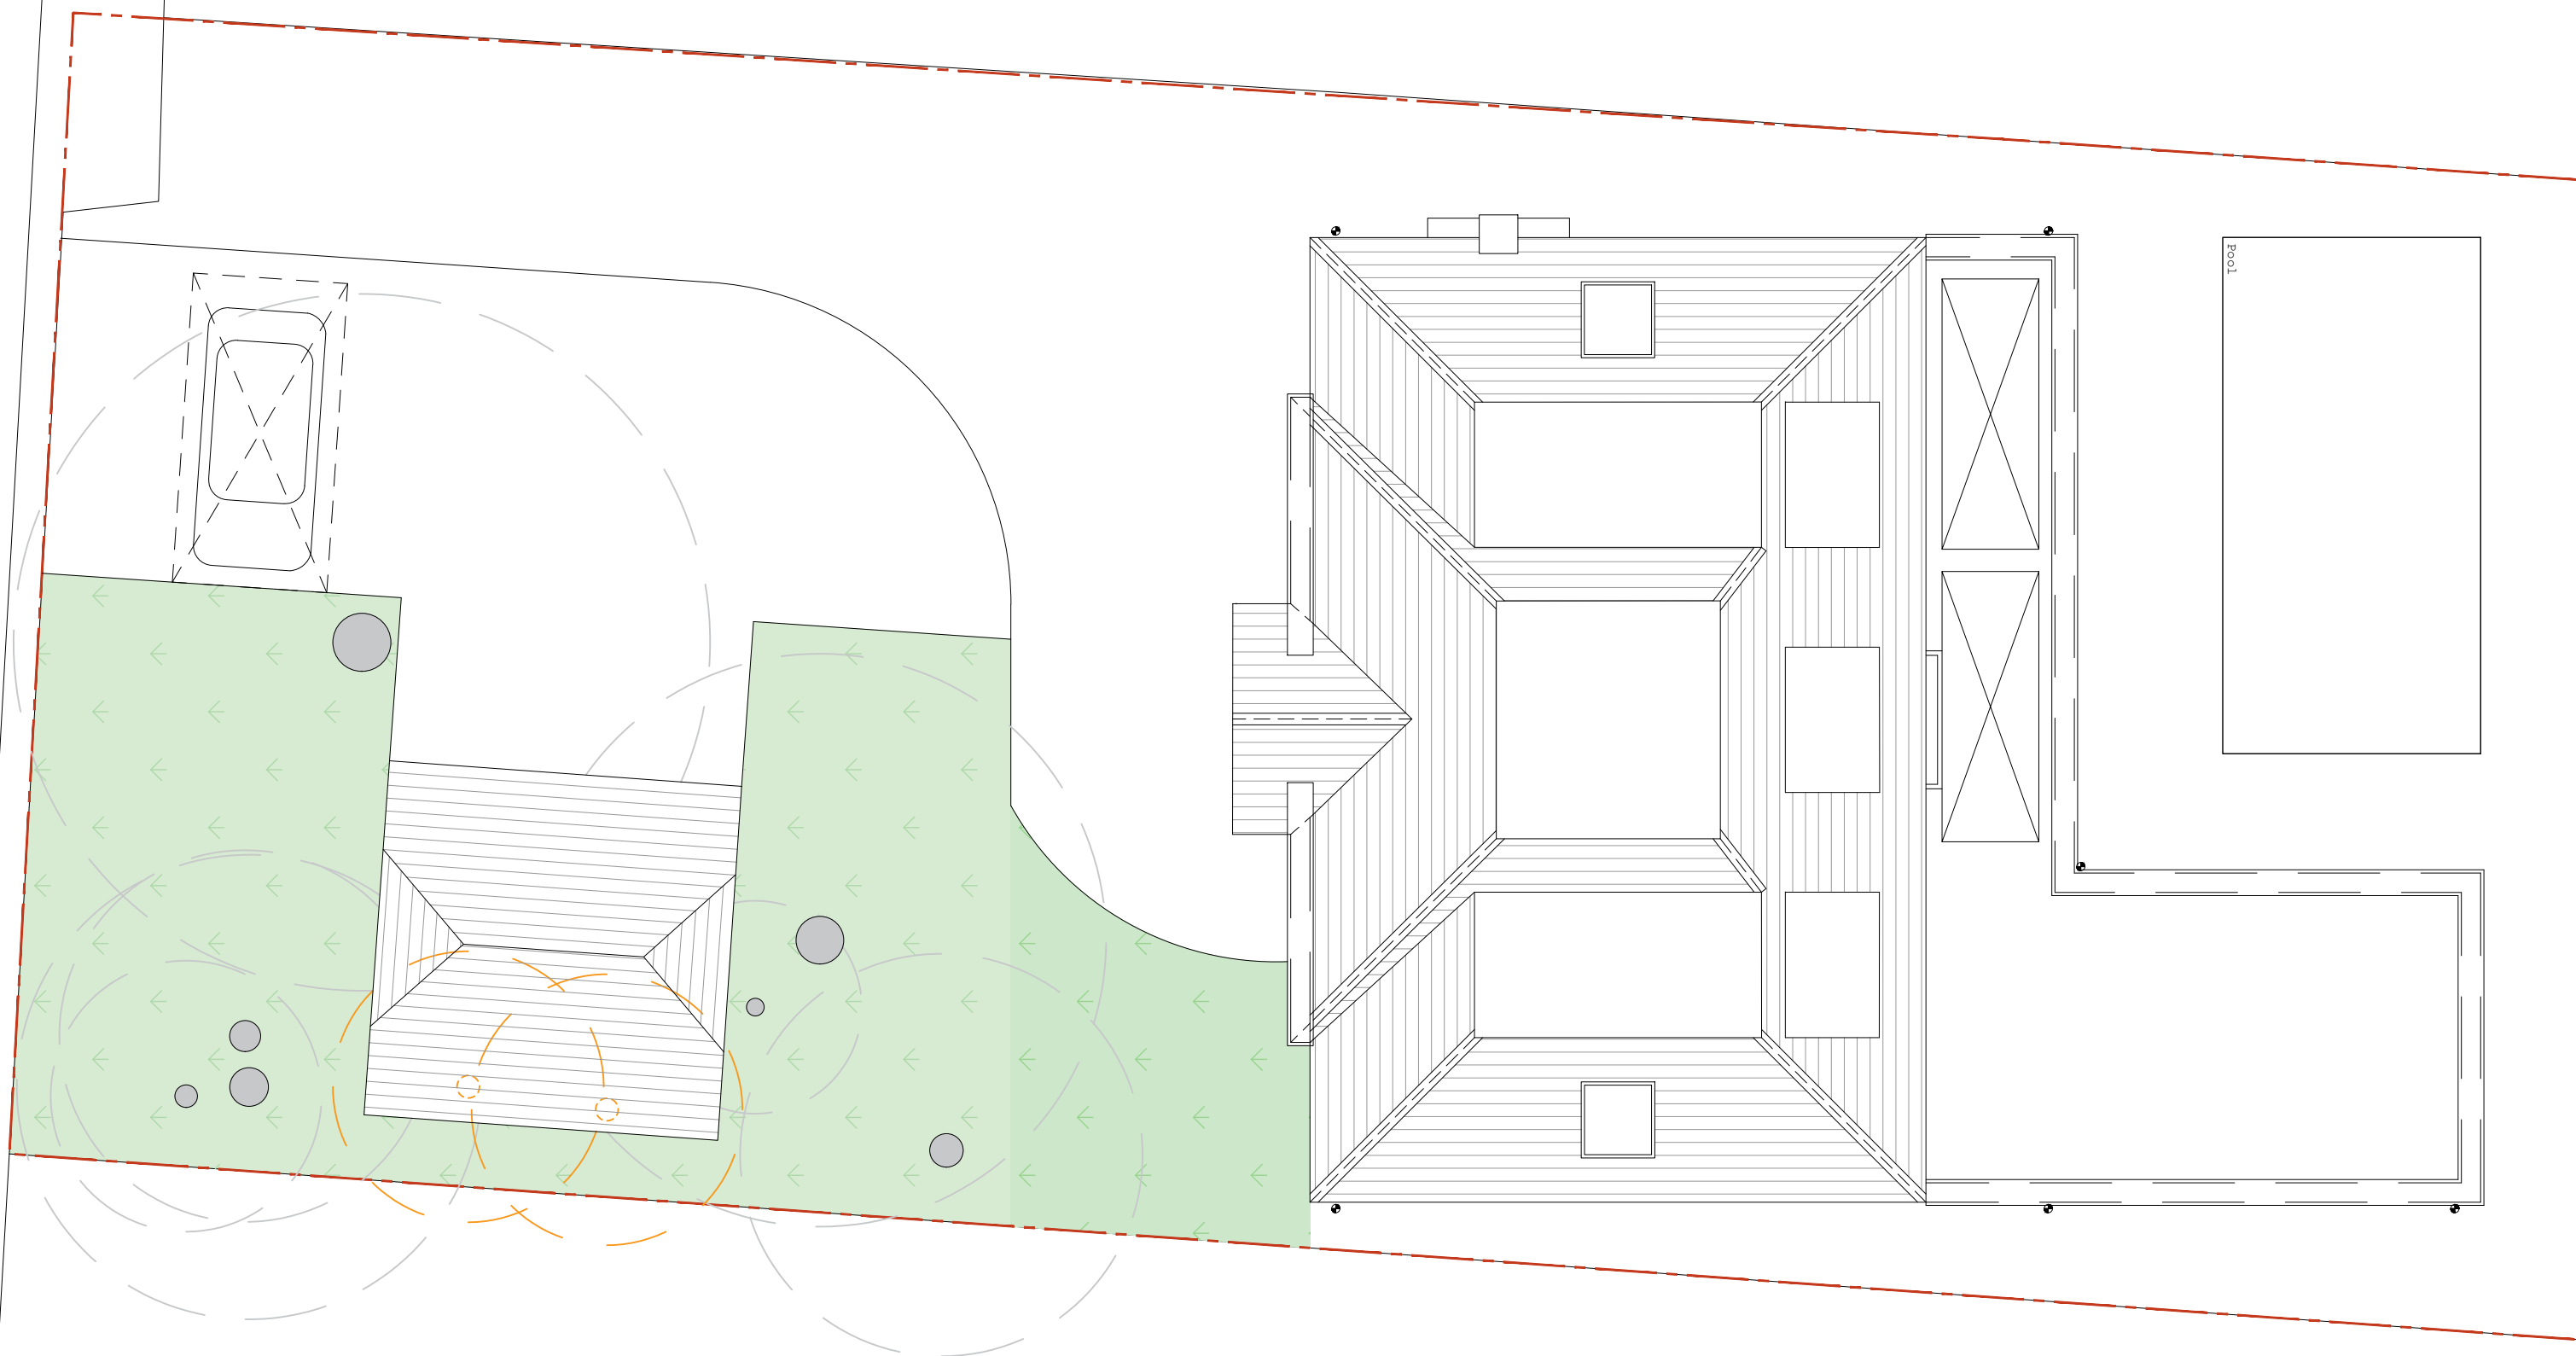

Key:



= Existing Grass Retained



= Proposed Grass

all drawings remain the copyright of colony and cannot be reproduced on whole or part without our approval

this drawing is for planning purposes only and not a construction issue

documents & drawings are not to be altered without the consent of colony

dimensional accuracy only applies to the written notation

drawings issued by colony are to be cross-referenced where necessary with other relevant consultants' information

if any contradiction is found in the drawing set, or if you are in any doubt, ask the architect

NOTES



Collaborating with:
Lee Jobson

Job:
1038

Drawing:
70-11

Revision:
B

Project:
353 Nine Mile Ride,
Finchampstead, Wokingham, RG40 3NH

Drawing Name:
Proposed Site Plan
1:100 Scale

Date:
12.2025

Status:
planning

Drawn By:
HS

Checked By:
EM



Colony Architects Ltd.
The Wine Store, Brewery Court,
Theale, Reading, RG7 5AJ
+44 (0)118 380 0328
hello@colonyarchitects.com
colonyarchitects.com

1:100 | 01 02 03 04 05 06 07 08 09 10 11 12