


Existing Front Elevation
Scale 1:100

Existing Rear Elevation

Existing RH Side Elevation

Existing LH Side Elevation

 


Location Plan
scale 1:1250




Ordnance Survey, (c) Crown Copyright 2025. All rights reserved. Licence number 100022432


Block Plan
scale 1:500

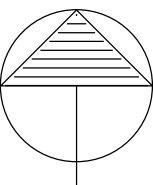

NORTH

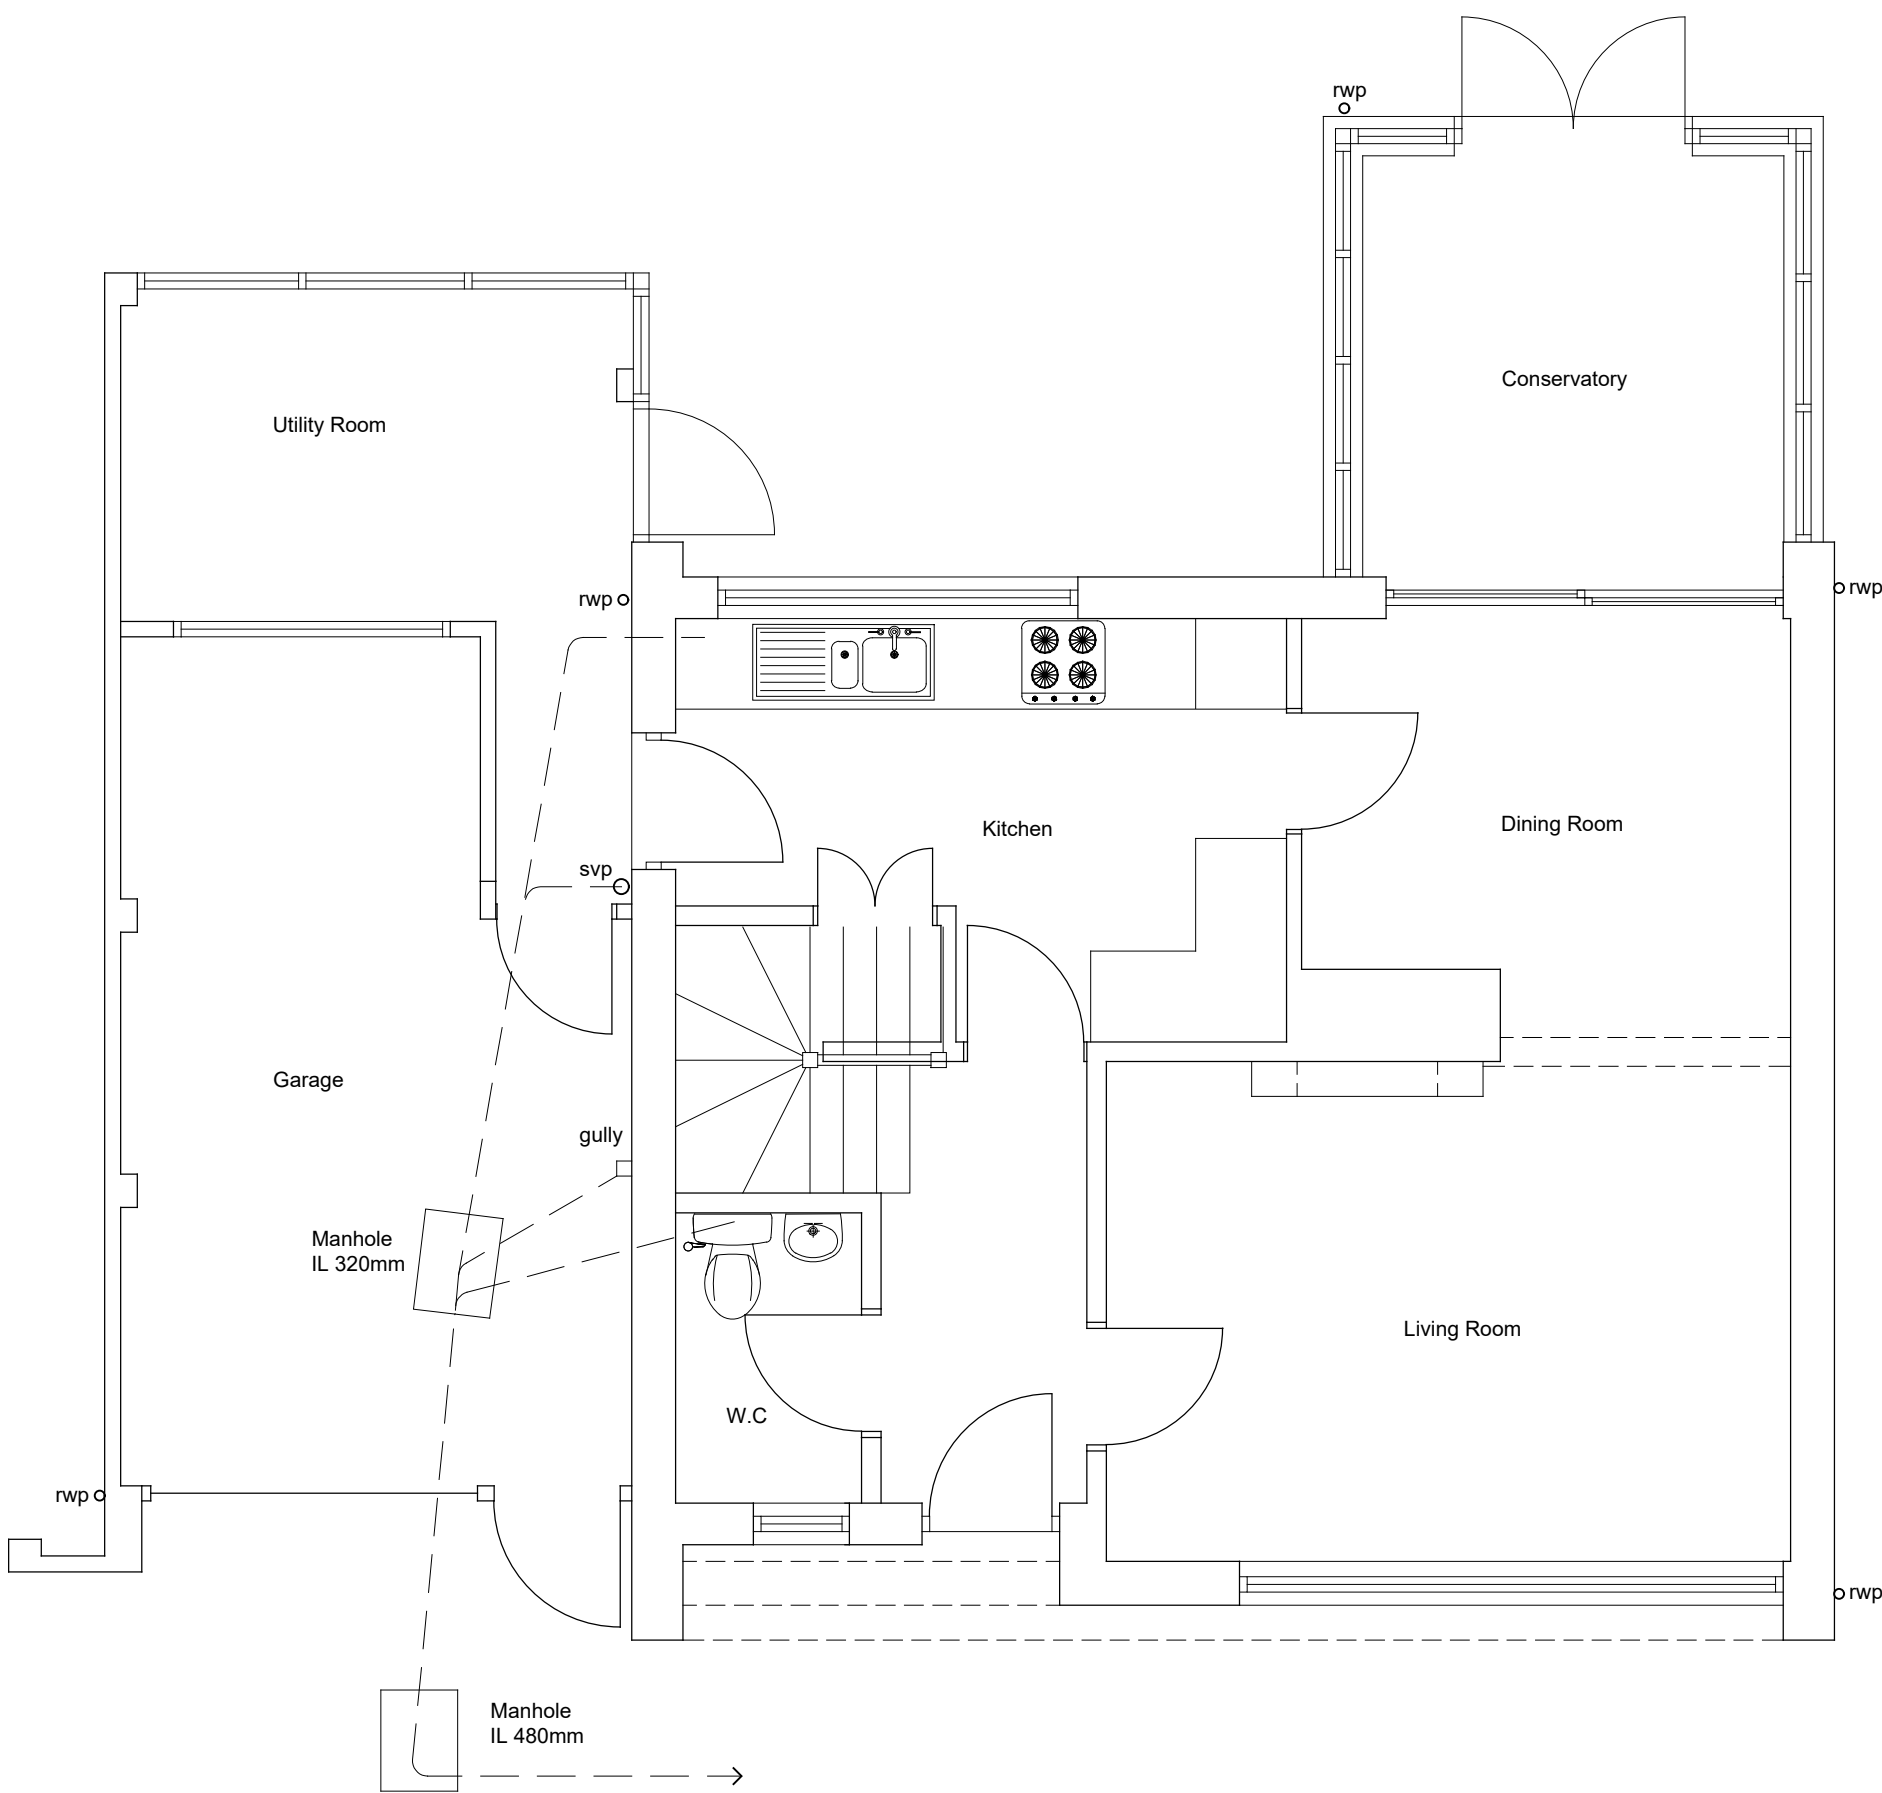

Existing Ground Floor Plan
Scale 1:50

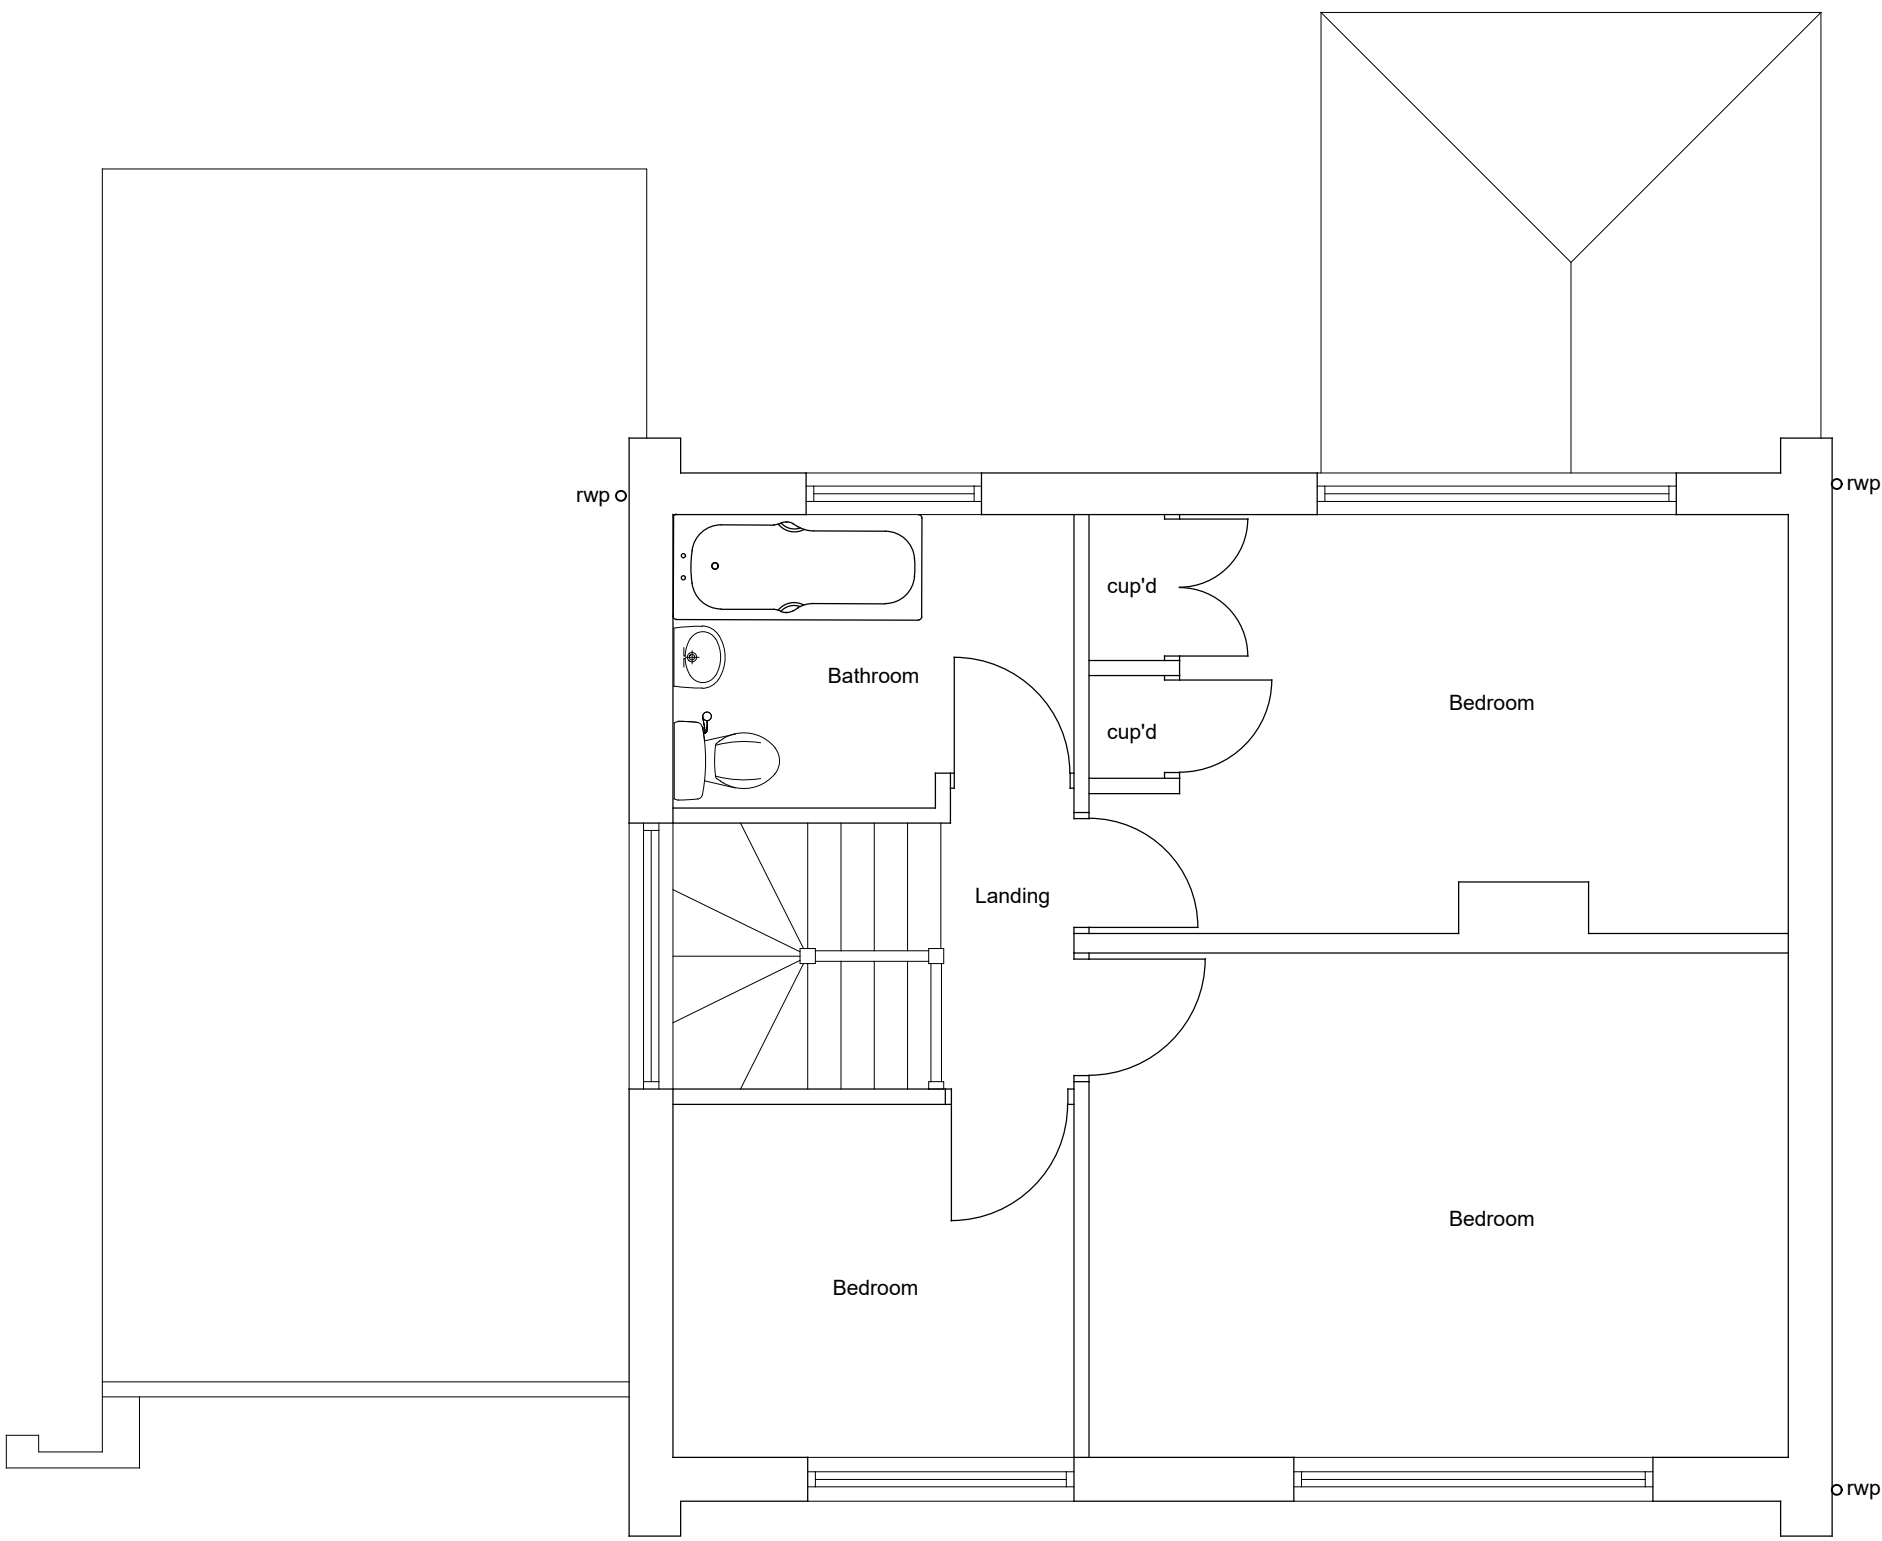

Existing First Floor Plan
Scale 1:50

A 17.06.25 Street names added to location plan DT

REV	DATE	NOTES	BY
FOR ISSUE AS PLANNING APPLICATION			

David Tingle
Building Design & Surveying Services

17 Woodland Drive, Tilehurst, Reading
Berkshire, RG30 4RT.
T: 0118.9419311 M: 07711902344

Copyright © David Tingle Building Design (2003)

MR & MRS N.ULLAH KHAN
33 PITTS LANE, EARLEY
READING RG6 1BX

PROPOSED TWO STOREY SIDE
FRONT AND REAR EXTENSION
EXISTING
PLAN & ELEVATIONS

Scale: 1:100 & 1:50 A1 Date: April 2025
Dwg No: 33PL.MP01 Rev: A