


Proposed Front Elevation
Scale 1:100


Proposed Rear Elevation

Proposed RH Side Elevation

Proposed LH Side Elevation

 


Location Plan
scale 1:1250

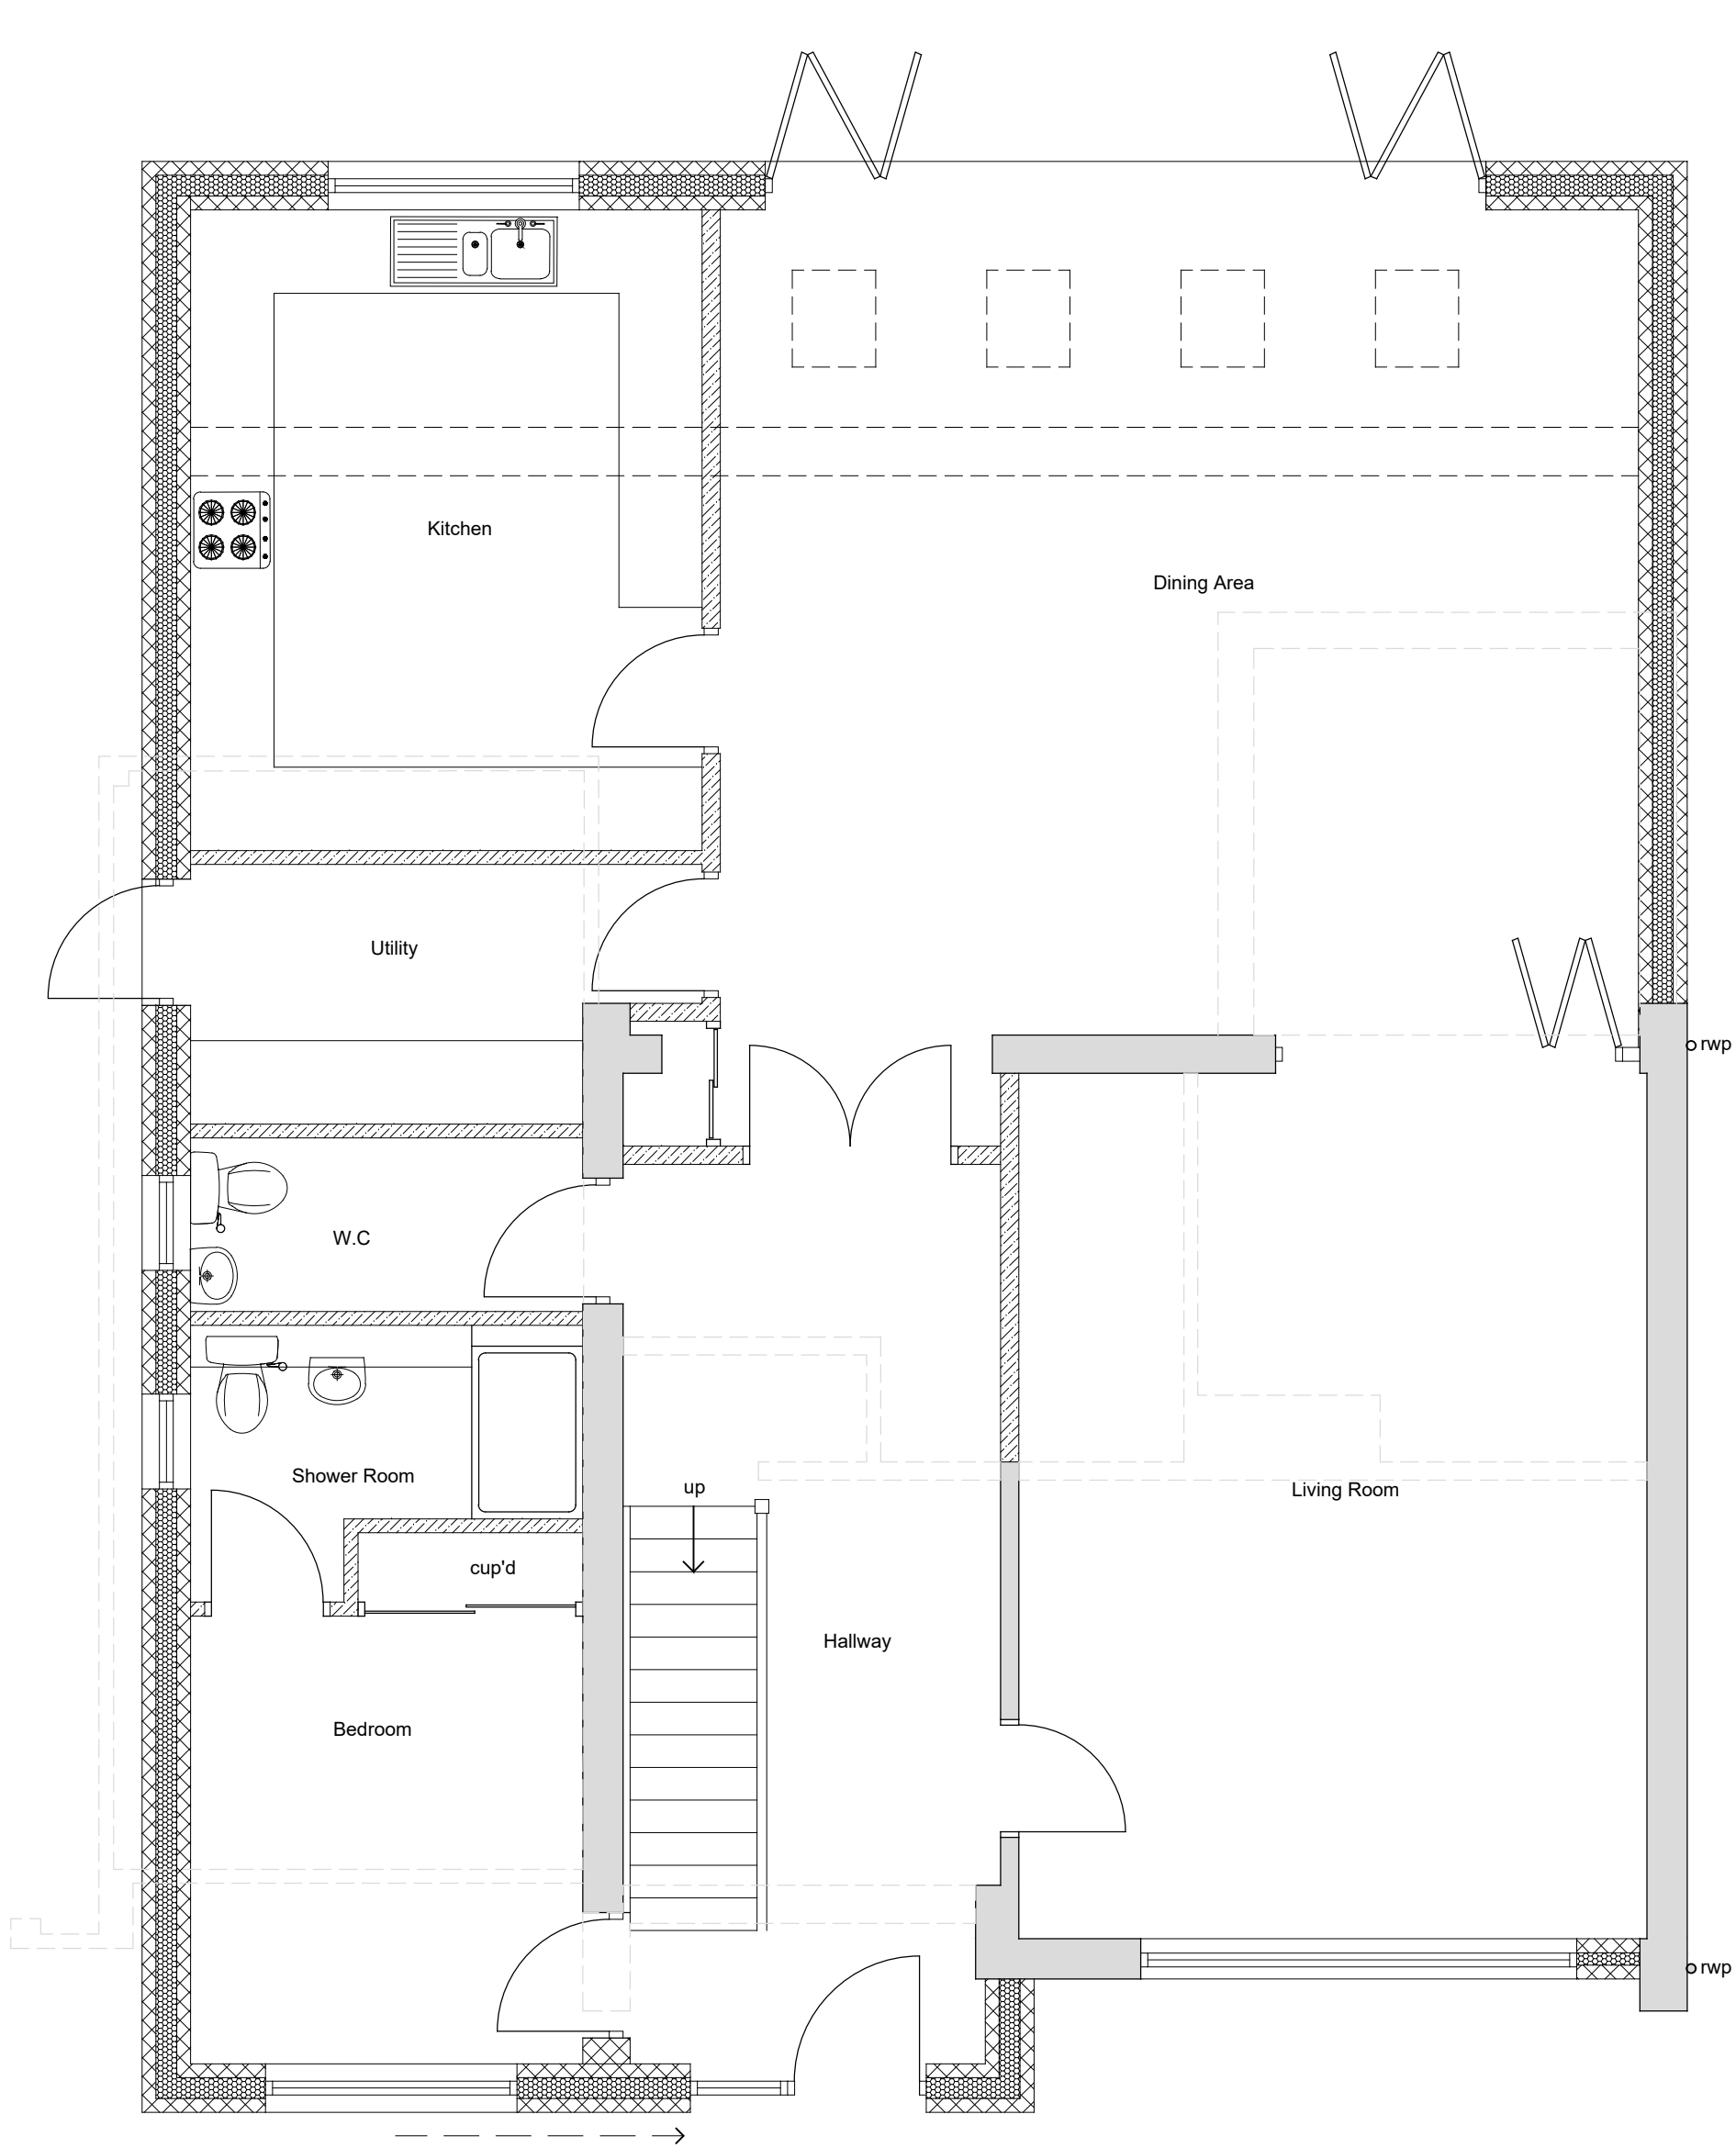

Proposed Ground Floor Plan
Scale 1:50



MATERIALS
Walls: White Render
Roof : Grey Roof Tiles
Doors : Grey doors
Window: Grey windows

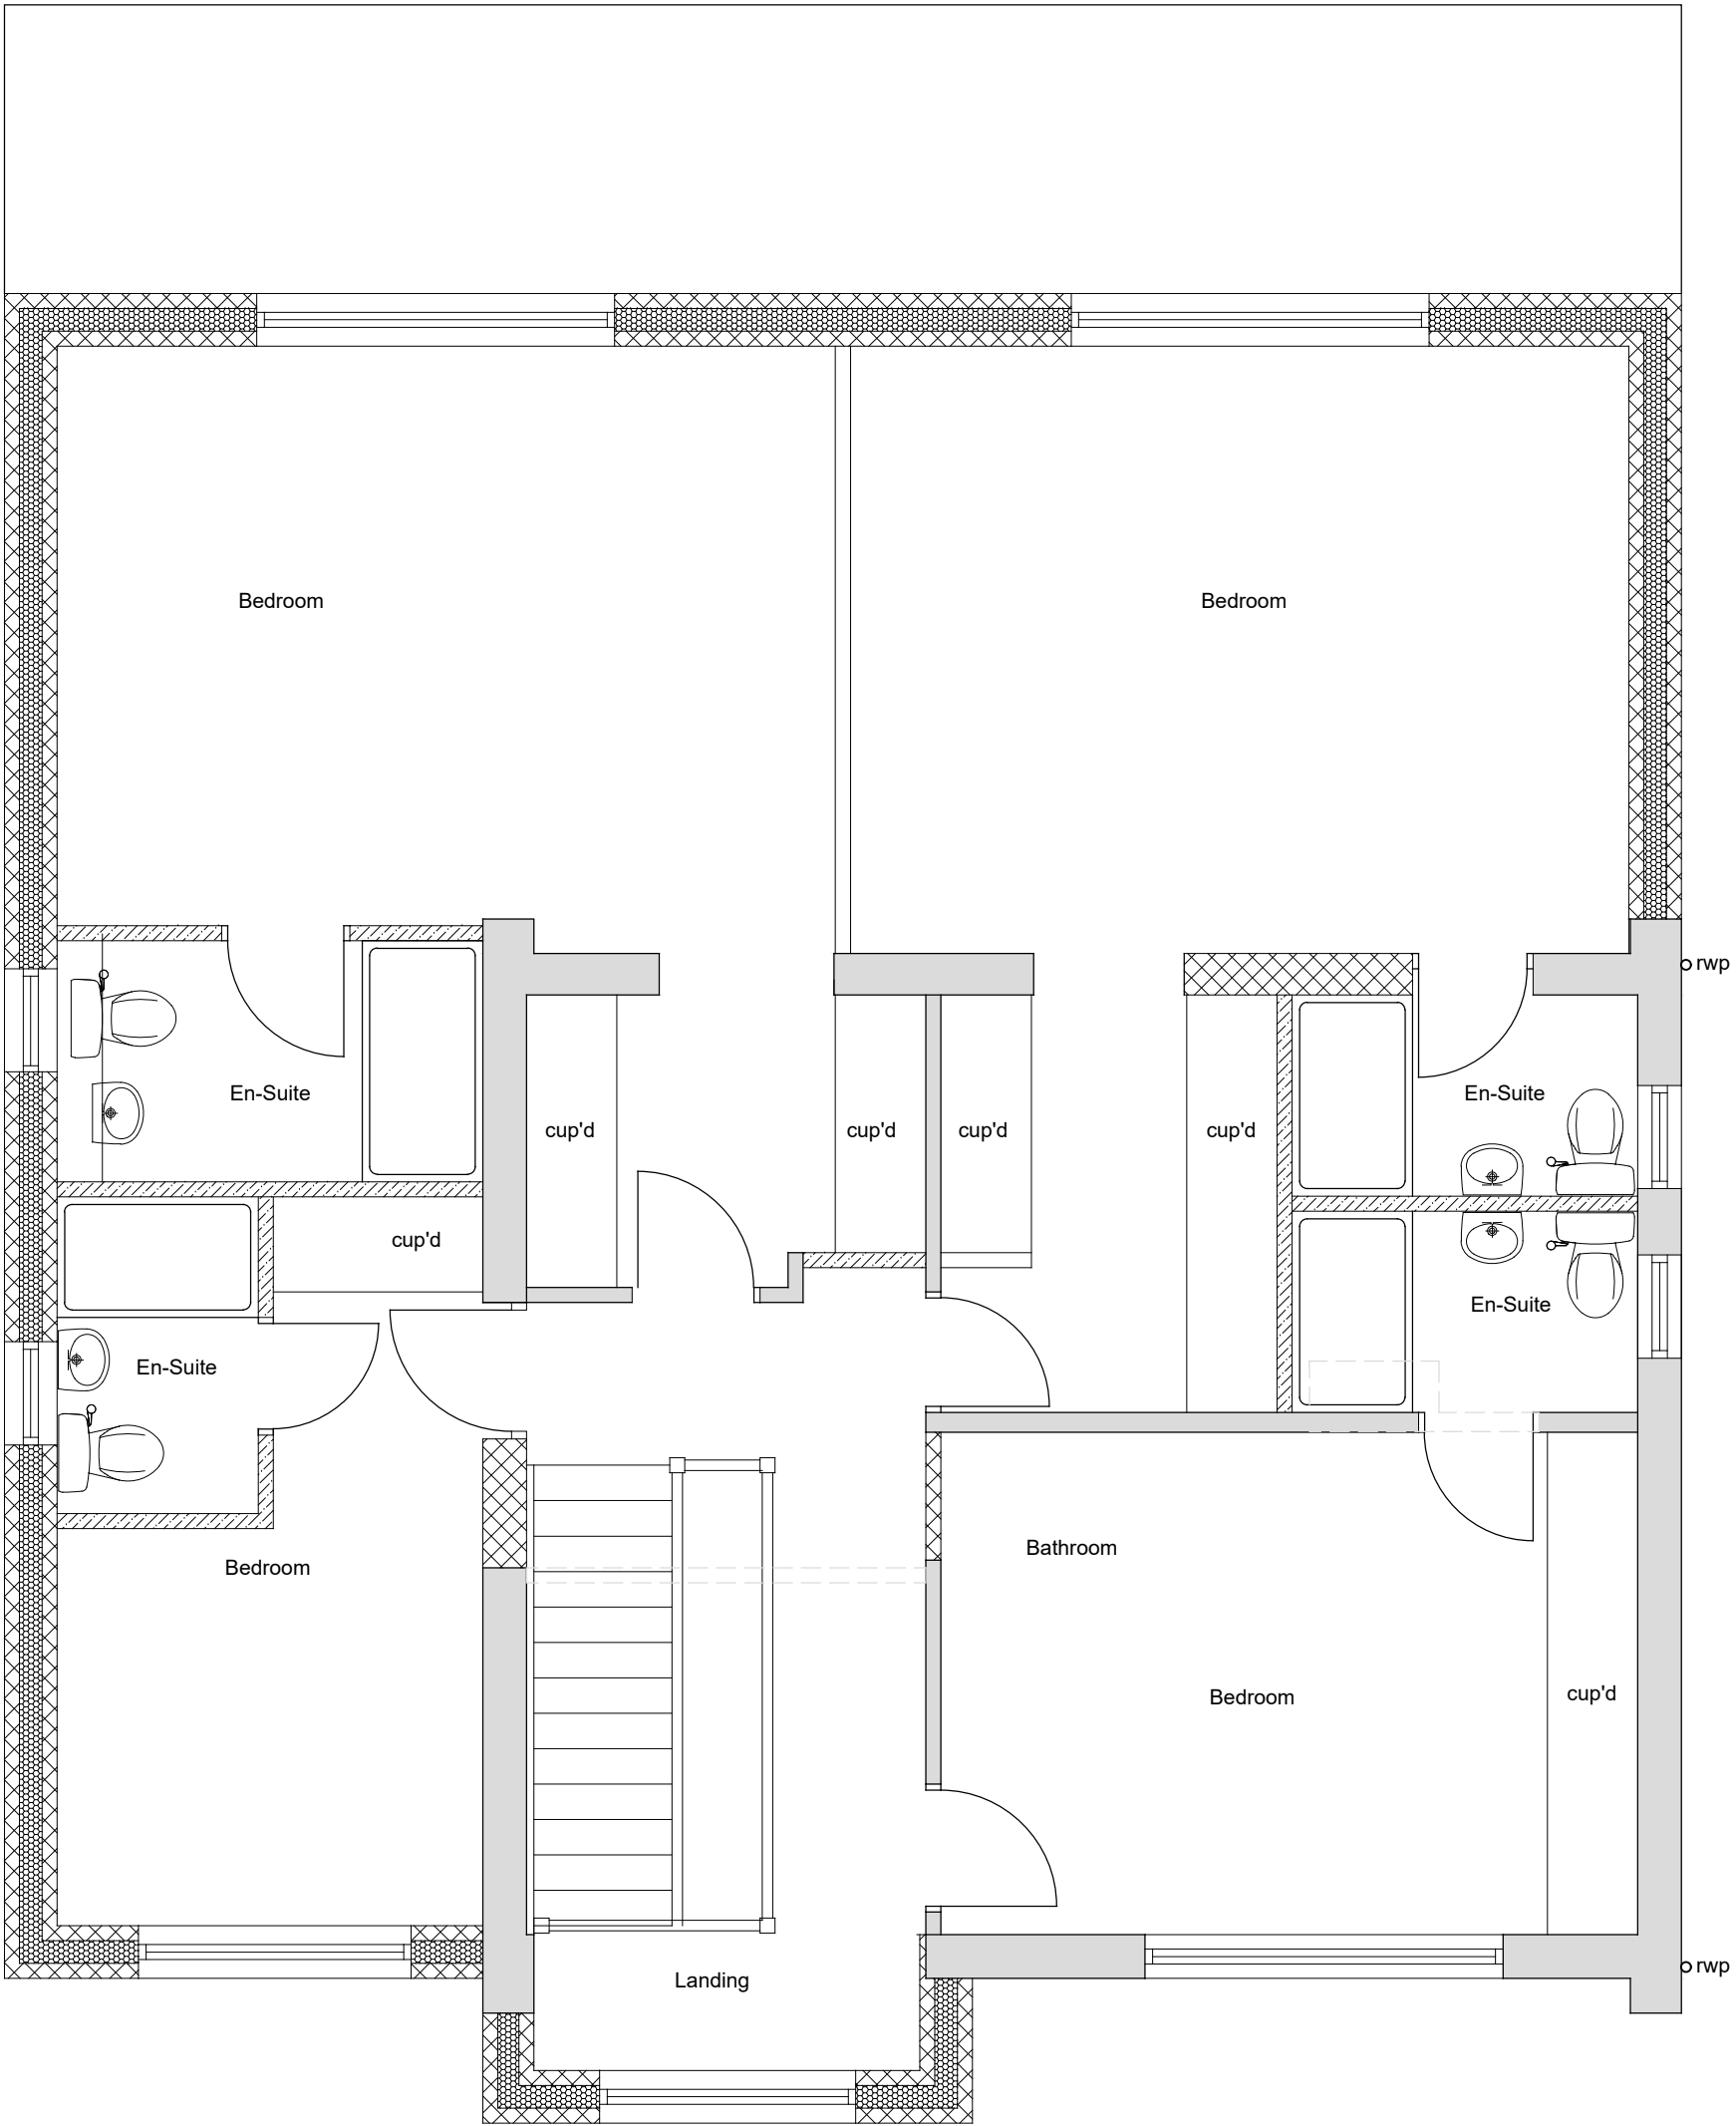


Proposed First Floor Plan
Scale 1:50



Ordnance Survey, (c) Crown Copyright 2025. All rights reserved. Licence number 100022432

Block Plan
scale 1:500

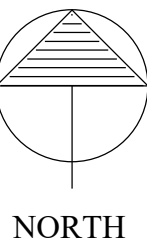

A 17.06.25 Street names added to location plan DT
RH Side elevation updated

FOR ISSUE AS PLANNING APPLICATION

David Tingle
Building Design & Surveying Services

17 Woodland Drive, Tilehurst, Reading
Berkshire, RG30 4RT.
T: 0118.9419311 M: 07711902344

Copyright © David Tingle Building Design (2003)

MR & MRS N.ULLAH KHAN
33 PITTS LANE, EARLEY
READING RG6 1BX

PROPOSED TWO STOREY SIDE
FRONT AND REAR EXTENSION
PROPOSED OPTION 3
PLAN & ELEVATIONS
Scale: 1:100 & 1:50 A1 Date: April 2025
Dwg No: 33PL.MP02 Rev: A