


SCHEDULE OF MATERIALS:

01. EXISTING 1.9m HIGH CBF & GATES TO BE RAISED TO 2.4M.
02. NEW 2.4m HIGH, CBF & GATES.
04. EXISTING FENCES & GATES TO BE RETAINED.
05. NEW WINDOW CONFIGURATION IN EXISTING OPENING
06. NEW WINDOW CONFIGURATION IN NEW OPENING
07. EXISTING METAL ROOFING RE-SPRAYED IN PROTECTIVE COATING
08. BRIGHTLY COLOURED PANELS TO MAIN ENTRANCE AREA
09. BRIGHTLY COLORED WINDOW REVEALS TO SOUTH AND WEST ELEVATION
10. PAVED PATIO AREA
11. LINEAR PLANTERS
12. ALL OTHER WINDOWS TO BE REPLACED WITH DOUBLE GLAZED, LIKE FOR LIKE UPVC WINDOWS

ALL OTHER MATERIALS TO REMAIN UN-CHANGED

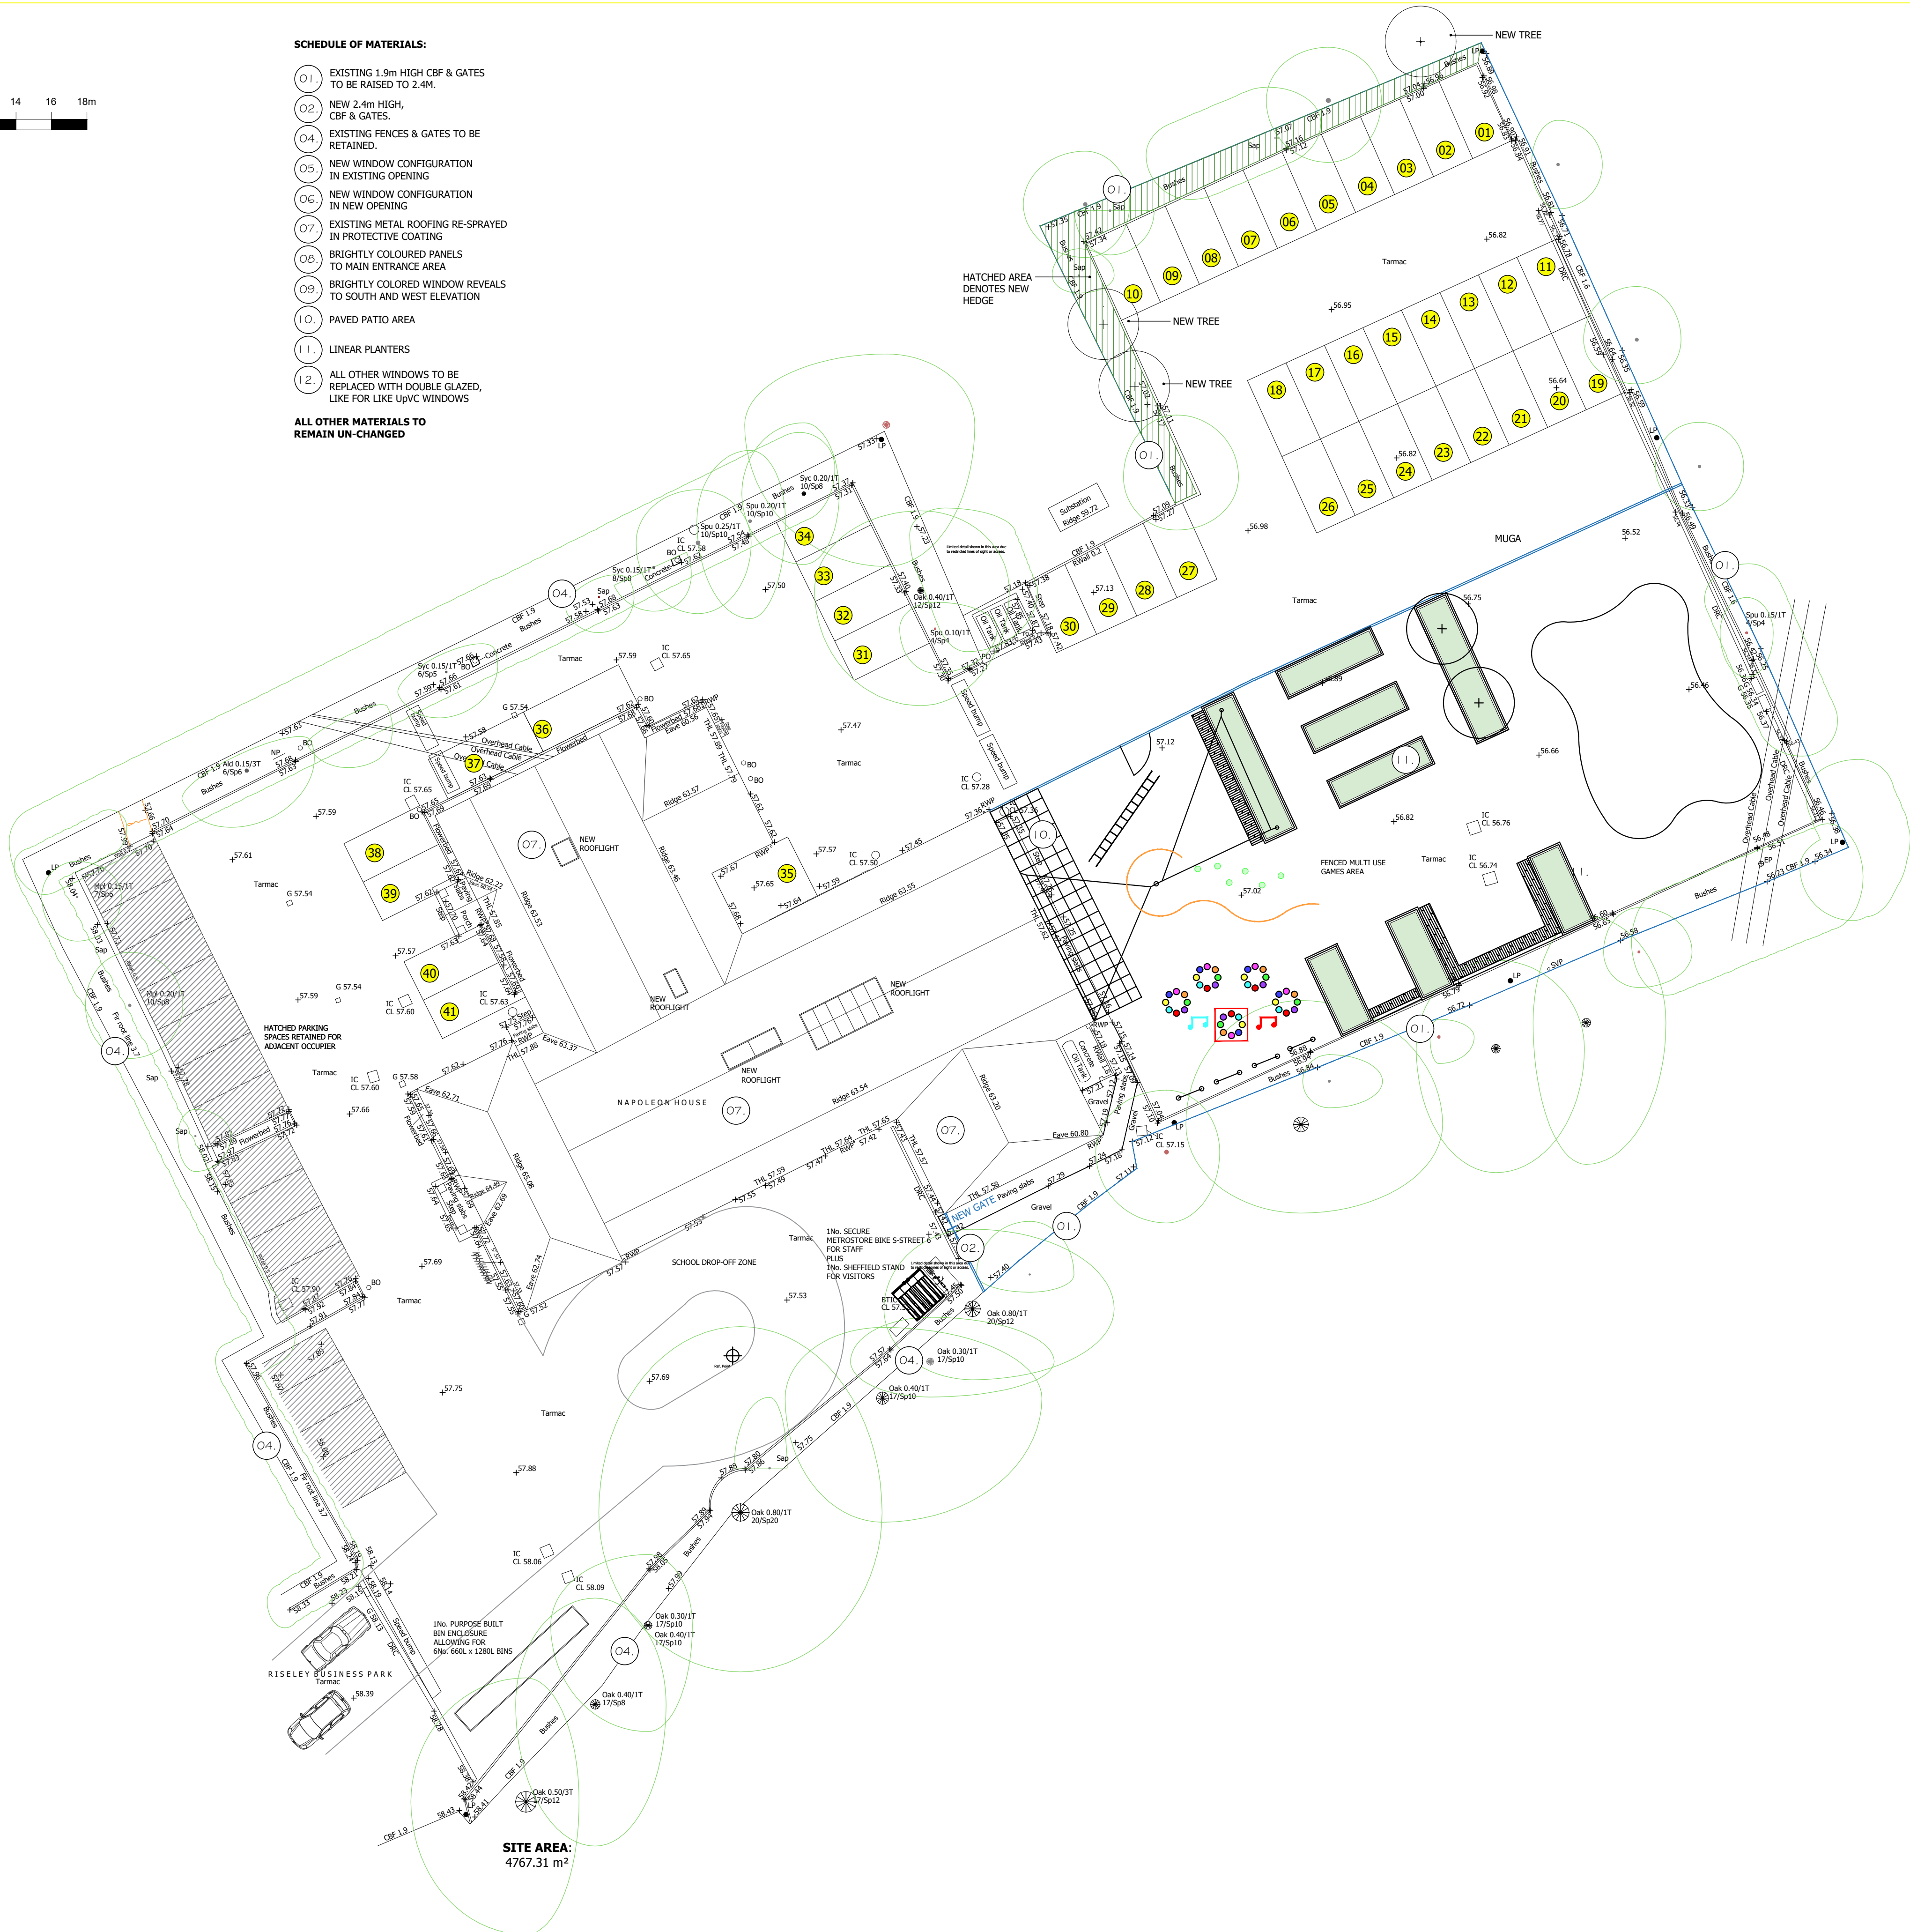

Notes

1. This drawing is the copyright of MH Architects Ltd
2. Do not scale this drawing except for Local Authority planning purposes
3. All dimensions must be checked on site by the contractor prior to commencement of the works.



Client Approval

X A - Approved

X B - Approved with comments

X C - Do not use

Rev.	Revision Note/Purpose of Issue	Drawn By	Date	Checked By	Date
A	Issued for Comments (FIRST ISSUE)	MW	09.10.23	HJG	09.10.23
B	Revised following Transport Consultant Input	MW	07.12.23	HJG	07.12.23
C	Revised following TC Input	MW	14.12.23	HJG	14.12.23
D	Issued for PLANNING	MW	19.12.23	HJG	19.12.23
E	Issued for PLANNING	MW	08.01.24	HJG	08.01.24
F	Issued for PLANNING	MW	18.04.24	HJG	18.04.24
G	Issued for PLANNING	MW	08.05.24	HJG	08.05.24
H	Issued for PLANNING	MW	29.08.24	HJG	29.08.24
I	Issued for PLANNING	MW	04.09.24	HJG	04.09.24
J	Issued for PLANNING	MW	11.09.24	HJG	11.09.24

Client

OUTCOMES FIRST GROUP

Job title

Napoleon House
School
Reading

Drawing title

Proposed
Site Plan

Drawn	Date		Checked		Date		Scale at A1	
MW	Oct.23		HJG		Oct.23		1:200	
Job No.	Pro.	Org.	Zone	Level	Type	Role	No.	Rev.
23-098	NH	MHA	ZZ	00	DR	A	0020	J
Purpose of Issue								

Purpose of issue

PLANNING

Ground Floor | Bicentennial Building
Southern Gate | Chichester
West Sussex | PO19 8EZ

T: 01243 774748
E: admin@mharchitects.co.uk
www.mharchitects.co.uk

Unlimited Company
Registered in England No. 9994733

