



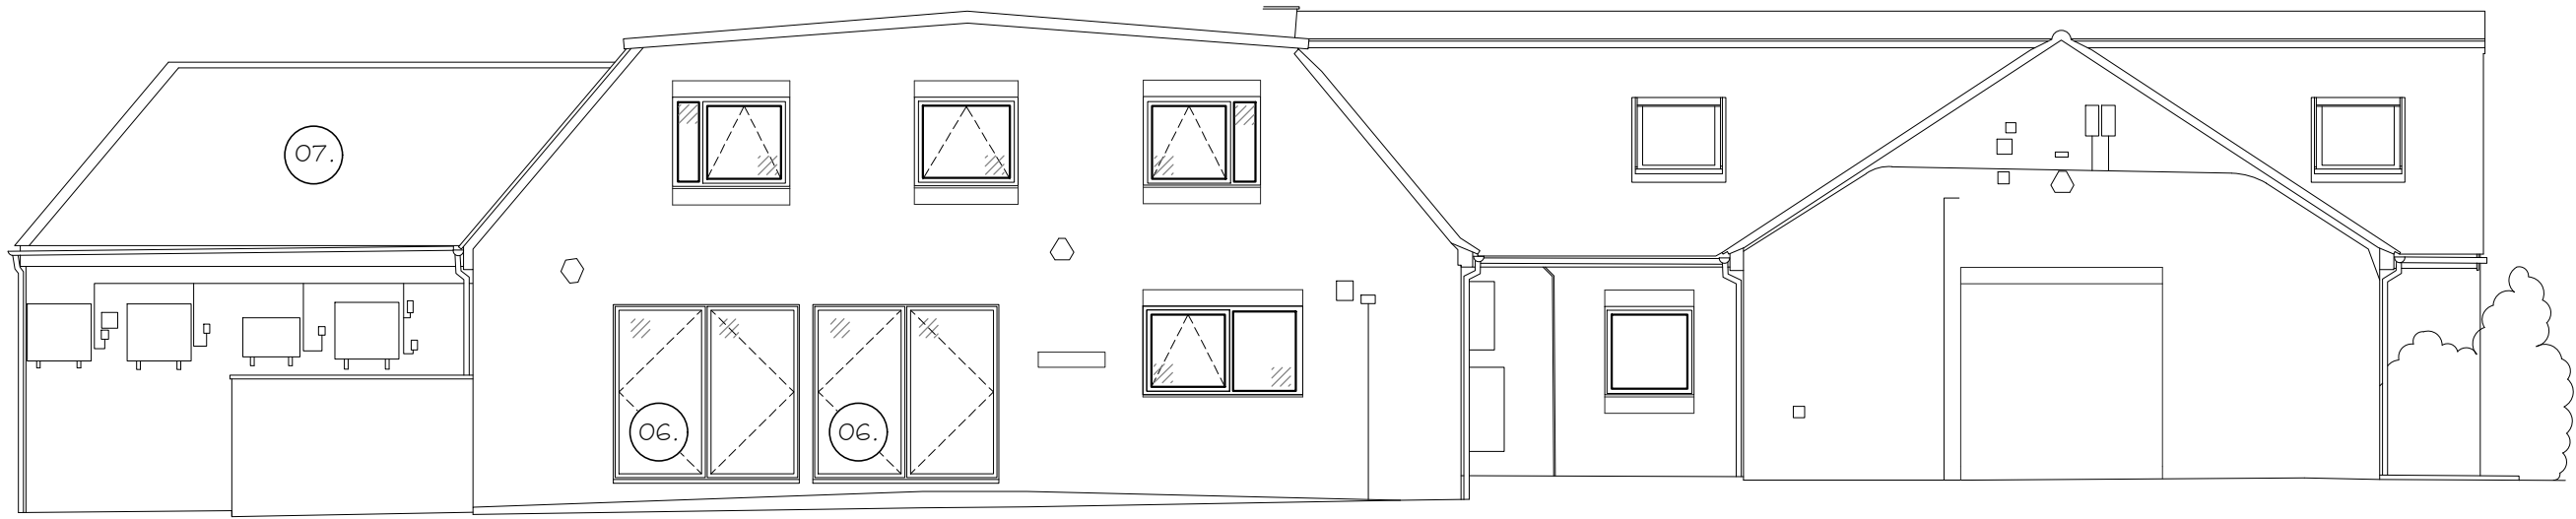


North East Elevation

Datum 55.00m

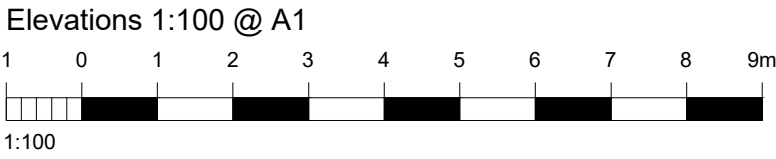


South East Elevation

Datum 55.00m

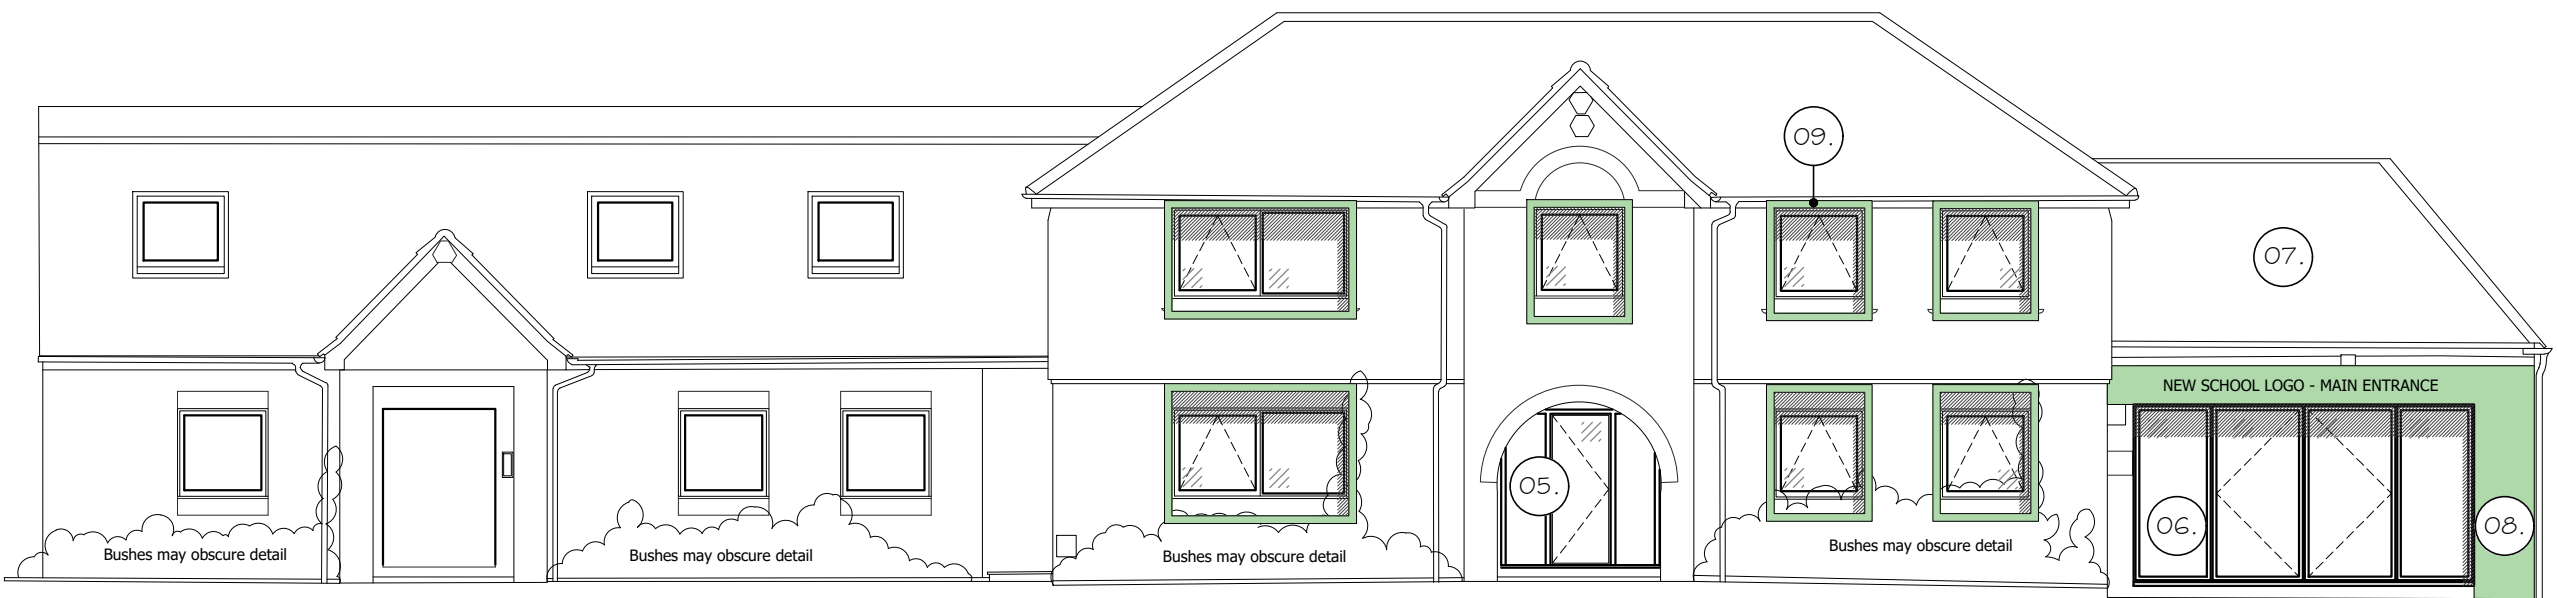

South West Elevation

Datum 55.00m

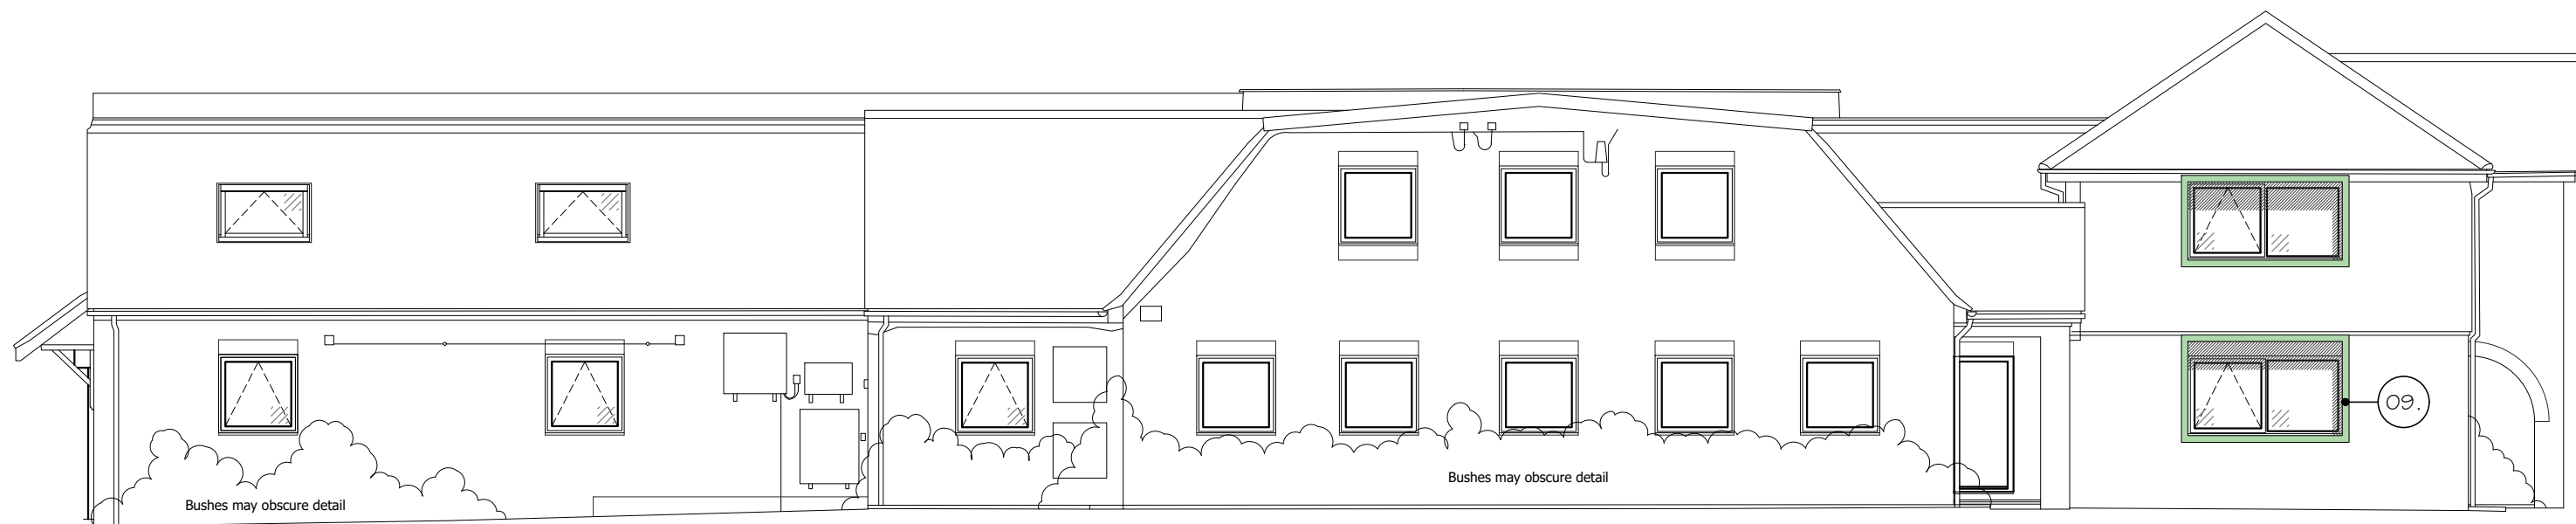

North West Elevation

Datum 55.00m


SCHEDULE OF MATERIALS:

- EXISTING 1.9m HIGH CBF & GATES TO BE RAISED TO 2.4M.
- NEW 2.4m HIGH, CBF & GATES.
- EXISTING FENCES & GATES TO BE RETAINED.
- NEW WINDOW CONFIGURATION IN EXISTING OPENING
- NEW WINDOW CONFIGURATION IN NEW OPENING
- EXISTING METAL ROOFING RE-SPRAYED IN PROTECTIVE COATING
- BRIGHTLY COLOURED PANELS TO MAIN ENTRANCE AREA
- BRIGHTLY COLORED WINDOW REVEALS TO SOUTH AND WEST ELEVATION
- PAVED PATIO AREA
- LINEAR PLANTERS
- ALL OTHER WINDOWS TO BE REPLACED WITH DOUBLE GLAZED, LIKE FOR LIKE UPVC WINDOWS

ALL OTHER MATERIALS TO REMAIN UN-CHANGED

Notes

- This drawing is the copyright of MH Architects Ltd
- Do not scale this drawing except for Local Authority planning purposes
- All dimensions must be checked on site by the contractor prior to commencement of the works.

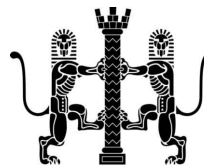

Client Approval

X	A - Approved
X	B - Approved with comments
X	C - Do not use

Rev.	Revision Note/Purpose of Issue	Drw By	Date	Chk By	Date
A	Issued for Comments (FIRST ISSUE))	MW	09.10.23	HJG	09.10.29
B	Issued for PLANNING	MW	19.12.23	HJG	19.12.23
C	Issued for PLANNING	MW	29.08.24	HJG	29.08.24

Client

OUTCOMES FIRST GROUP

Job title

Napoleon House
School
Reading

Drawing title

Proposed
Elevations

Drawn	Date		Checked		Date		Scale at A1	
MW	Oct. 23		HJG		Oct. 23		1:100	
Job No.	Pro.	Org.	Zone	Level	Type	Role	No.	Rev.
3-098	NH	MHA	ZZ	XX	DR	A	0220	C
Purpose of Issue								

Purpose of issue

PLANNING

Ground Floor | Bicentennial Building
Southern Gate | Chichester
West Sussex | PO19 8EZ

T: 01243 774748
E: admin@mharchitects.co.uk
www.mharchitects.co.uk

Unlimited Company
Registered in England No. 09942733

