



Notes

1. This drawing is the copyright of MH Architects Ltd
2. Do not scale this drawing except for Local Authority planning purposes
3. All dimensions must be checked on site by the contractor prior to commencement of the works.

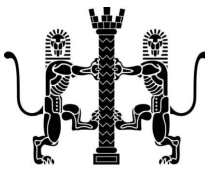


Client Approval					
X	A - Approved				
X	B - Approved with comments				
X	C - Do not use				
Rev.	Revision Note/Purpose of Issue	Drw By	Date	Chk By	Date
A	Issued for PLANNING (FIRST ISSUE)	MW	25.01.24	HJG	25.01.24
B	Issued for PLANNING	MW	29.08.24	HJG	29.08.24

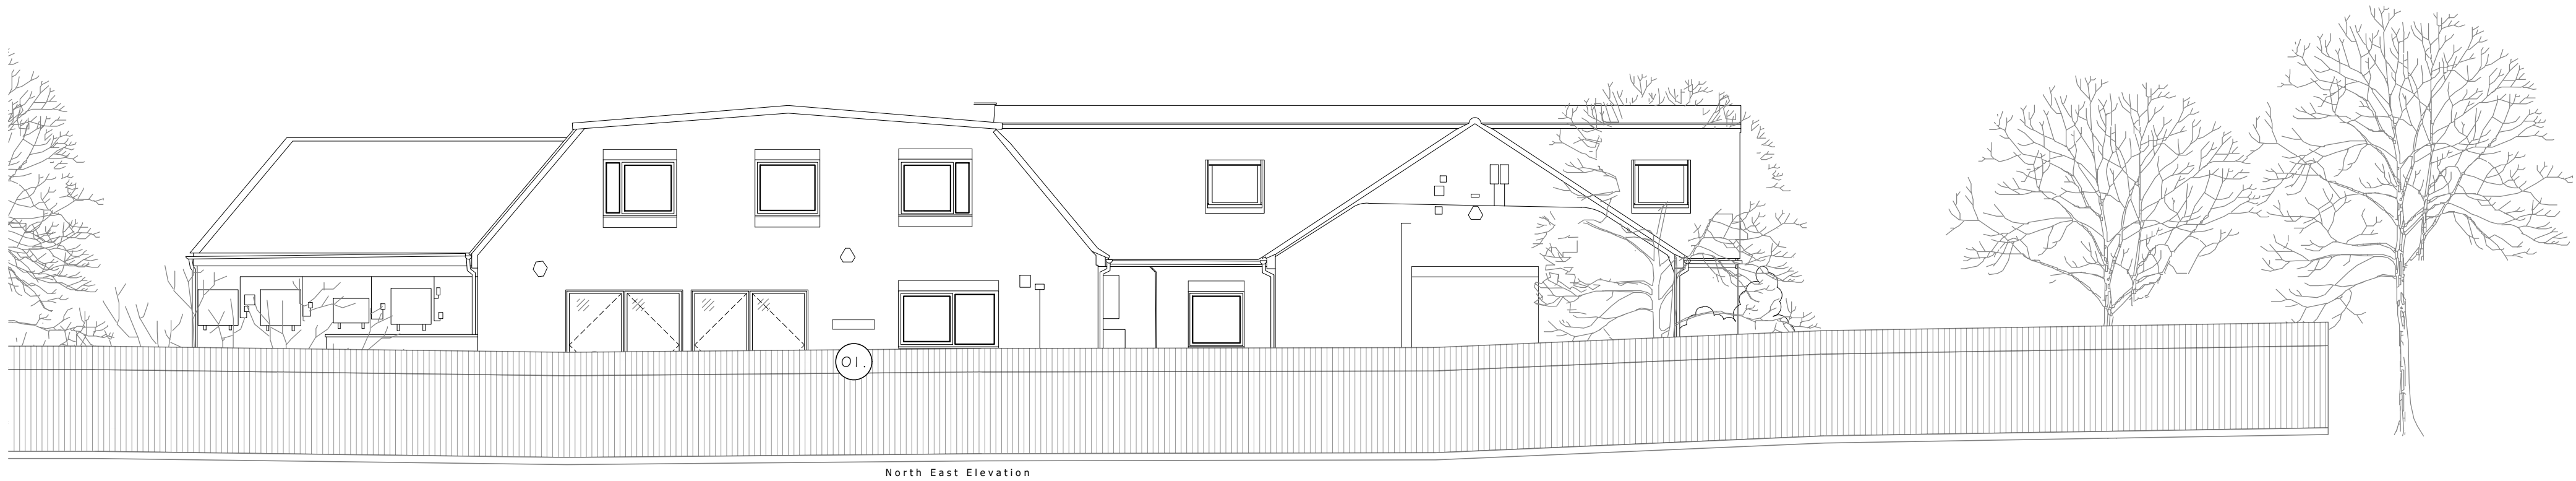

North East Elevation

Datum 55.00m

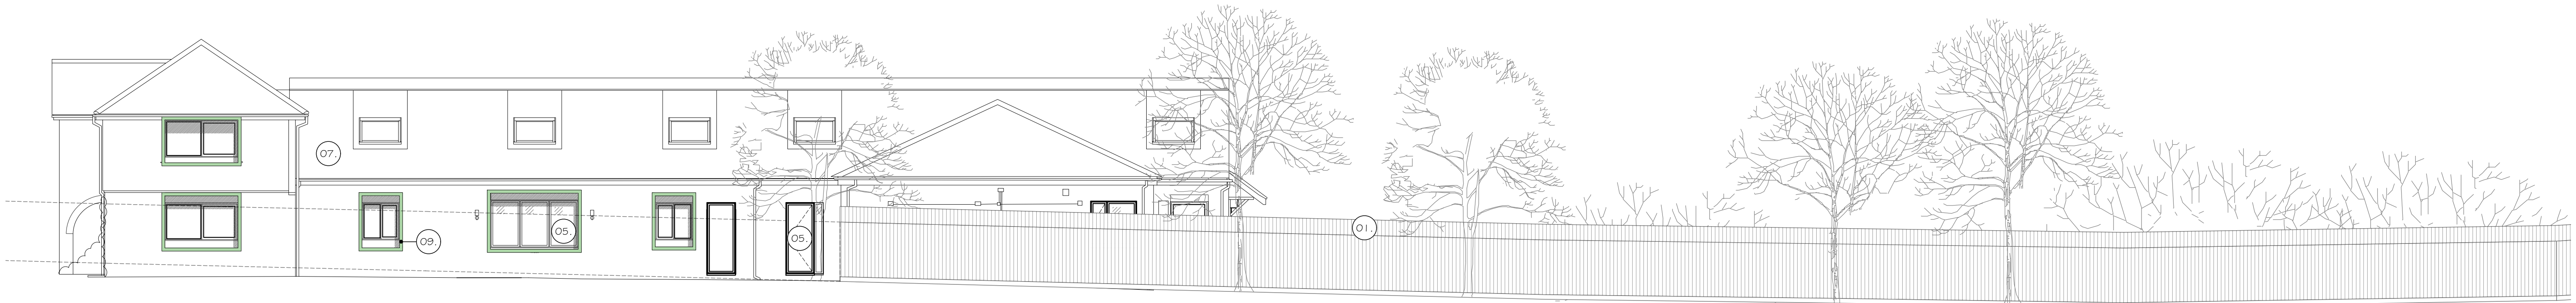

South East Elevation

Datum 55.00m



South West Elevation

Datum 55.00m

Client		OUTCOMES FIRST GROUP					
Job title		Napoleon House School Reading					
Drawing title		Proposed Fencing Elevations					
Drawn	Date	Checked		Date		Scale at A1	
MW	Oct. 23	HJG		Oct. 23		1:100	
Job No.	Pro.	Org.	Zone	Level	Type	No.	Rev.
23-098	NH	MHA	ZZ	XX	DR	A 0221	B
Purpose of Issue							
PLANNING							

Ground Floor | Bicentennial Building
Southern Gate | Chichester
West Sussex | PO19 8EZ

T: 01243 774748
E: admin@mharchitects.co.uk
www.mharchitects.co.uk

Unlited Company
Registered in England No. 9994733

