




Client Approval					
X	A	-	Approved		
X	B	-	Approved with comments		
X	C	-	Do not use		
Rev.	Revision Note/Purpose of Issue	Drw By	Date	Chk By	Date
A	Issued for Comments (FIRST ISSUE))	MW	09.10.23	HJG	09.10.29
B	Issued for PLANNING	MW	19.12.23	HJG	19.12.23

SCHEDULE OF MATERIALS:

- EXISTING 1.8m HIGH CBF & GATES TO BE RAISED TO 2.4M.
- NEW 2.4m HIGH, CBF & GATES.
- NEW 3m HIGH, METAL MESH FENCE & GATES.
- EXISTING FENCES & GATES TO BE RETAINED.
- NEW WINDOW CONFIGURATION IN EXISTING OPENING
- NEW WINDOW CONFIGURATION IN NEW OPENING
- NEW HARDIE PLANK CLADDING TO REPLACE TILE HANGING
- BRIGHTLY COLORED ENTRANCE PORCH TO NEW MAIN ENTRANCE
- BRIGHTLY COLORED WINDOW REVEALS TO SOUTH AND WEST ELEVATION
- PAVED PATIO AREA
- LINEAR PLANTERS
- ALL OTHER WINDOWS TO BE REPLACED WITH DOUBLE GLAZED, LIKE FOR LIKE ALUMINUM WINDOWS

ALL OTHER MATERIALS TO REMAIN UN-CHANGED

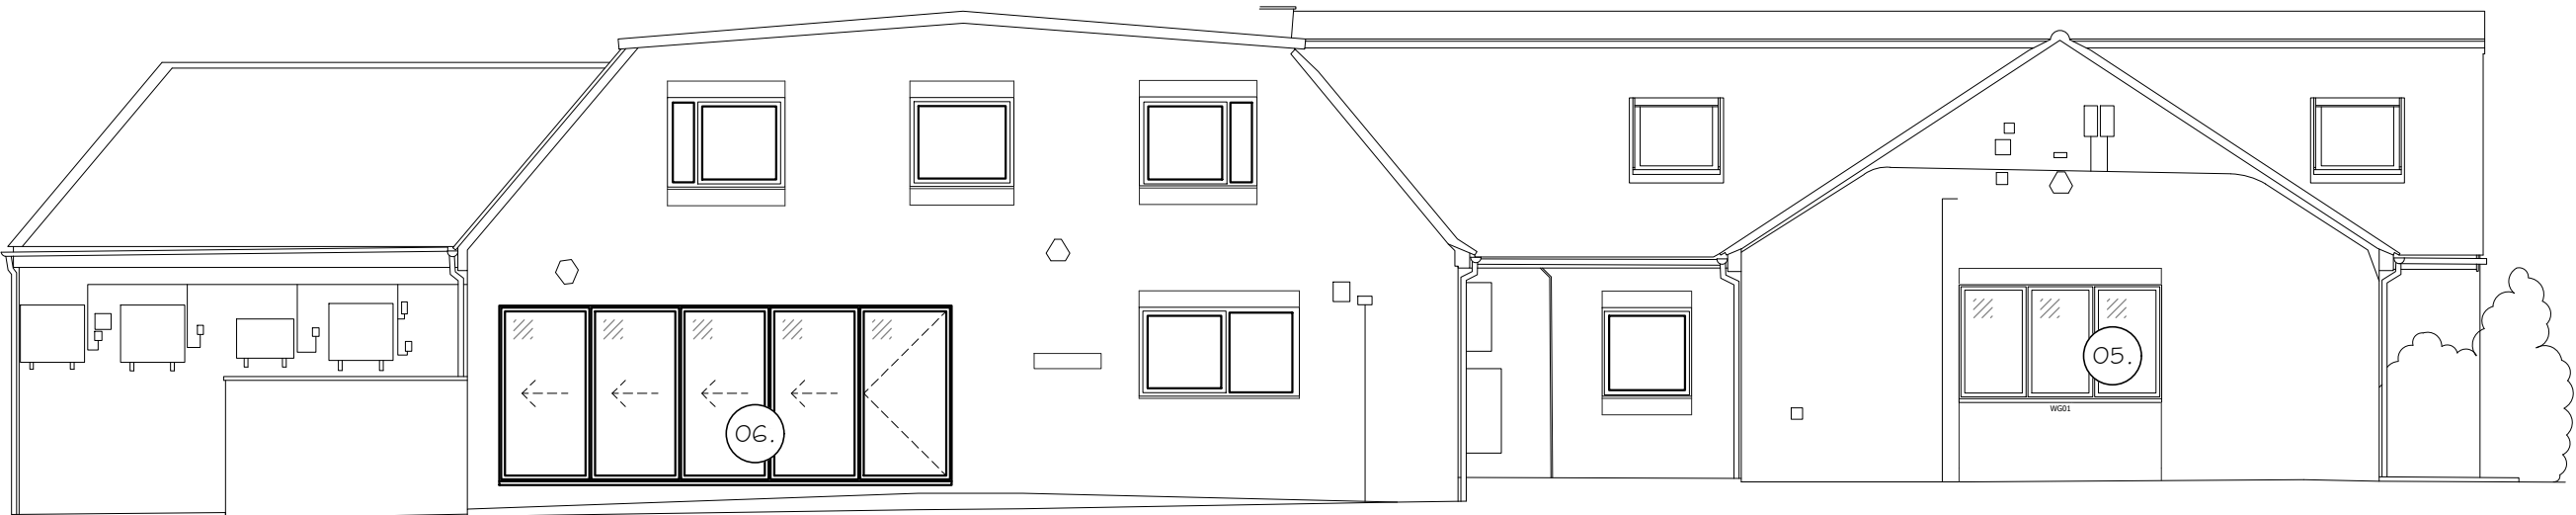


North East Elevation

Datum 55.00m




South East Elevation

Datum 55.00m

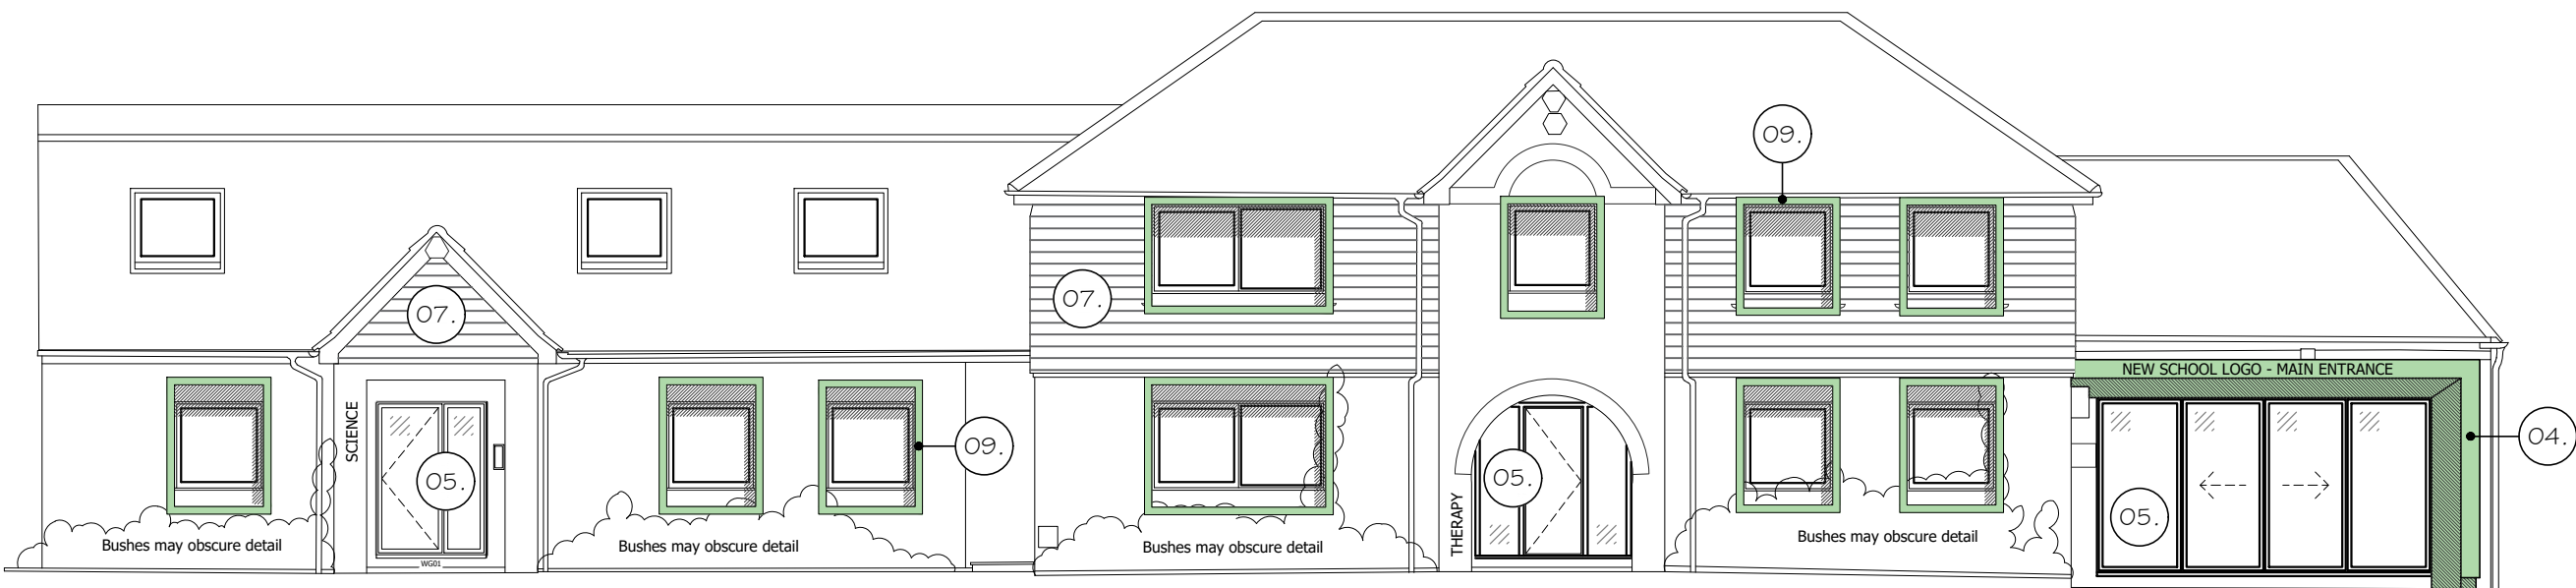

South West Elevation

Datum 55.00m

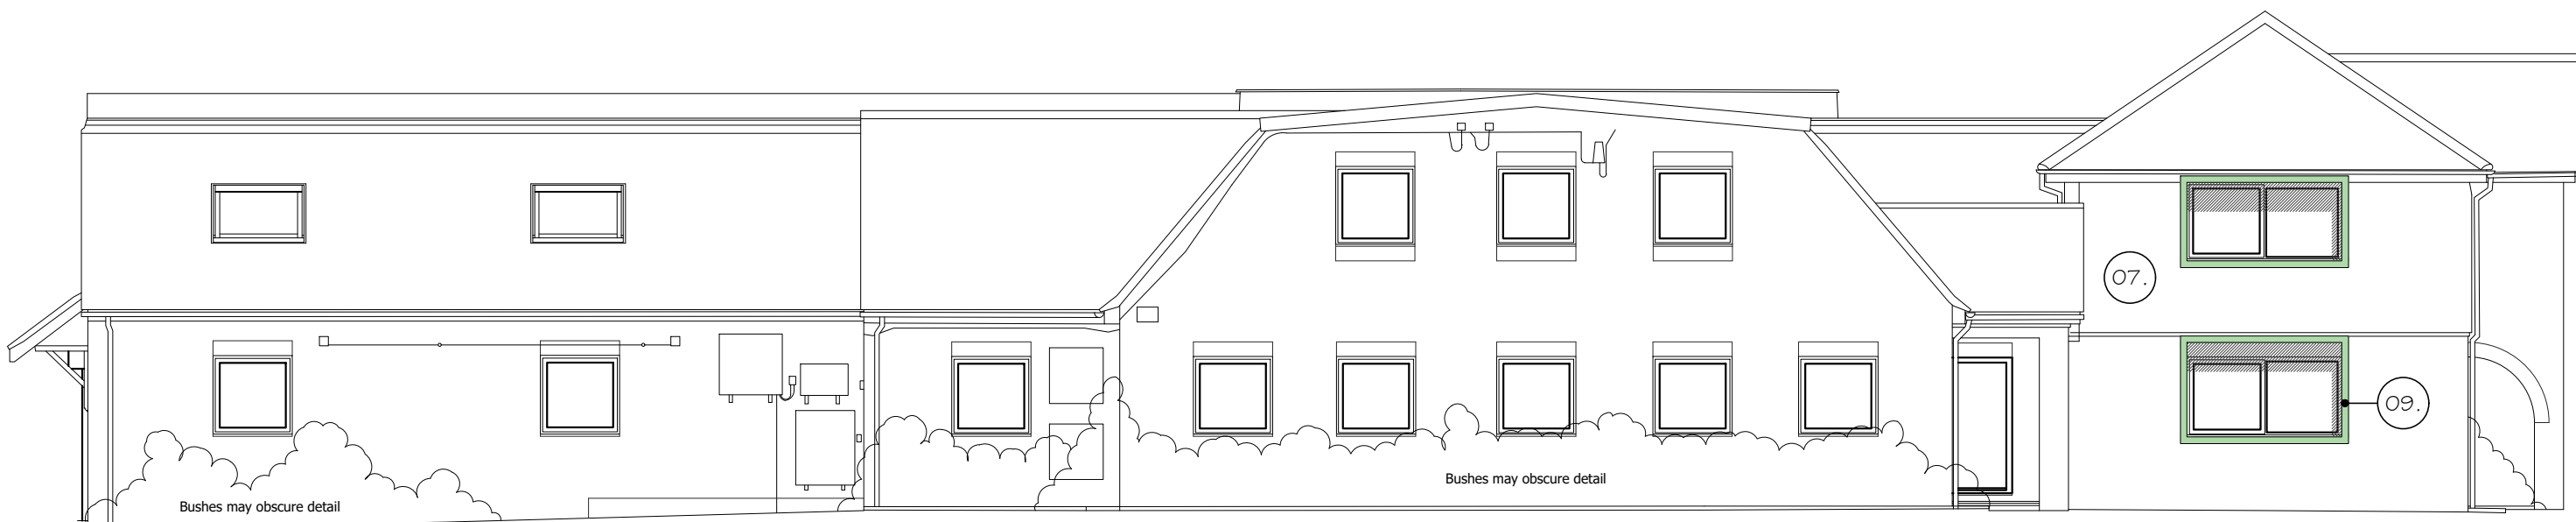

North West Elevation

Datum 55.00m

Client									
OUTCOMES FIRST GROUP									
Job title									
Napoleon House School Reading									
Drawing title									
Proposed Elevations									
Drawn	Date	Checked	Date	Scale at A1					
MW	Oct. 23	HJG	Oct. 23	1:100					
Job No.	Pro.	Org.	Zone	Level	Type	Role	No.	Rev.	
23-098	NH	MHA	ZZ	XX	DR	A	0220	B	
Purpose of issue									

PLANNING