
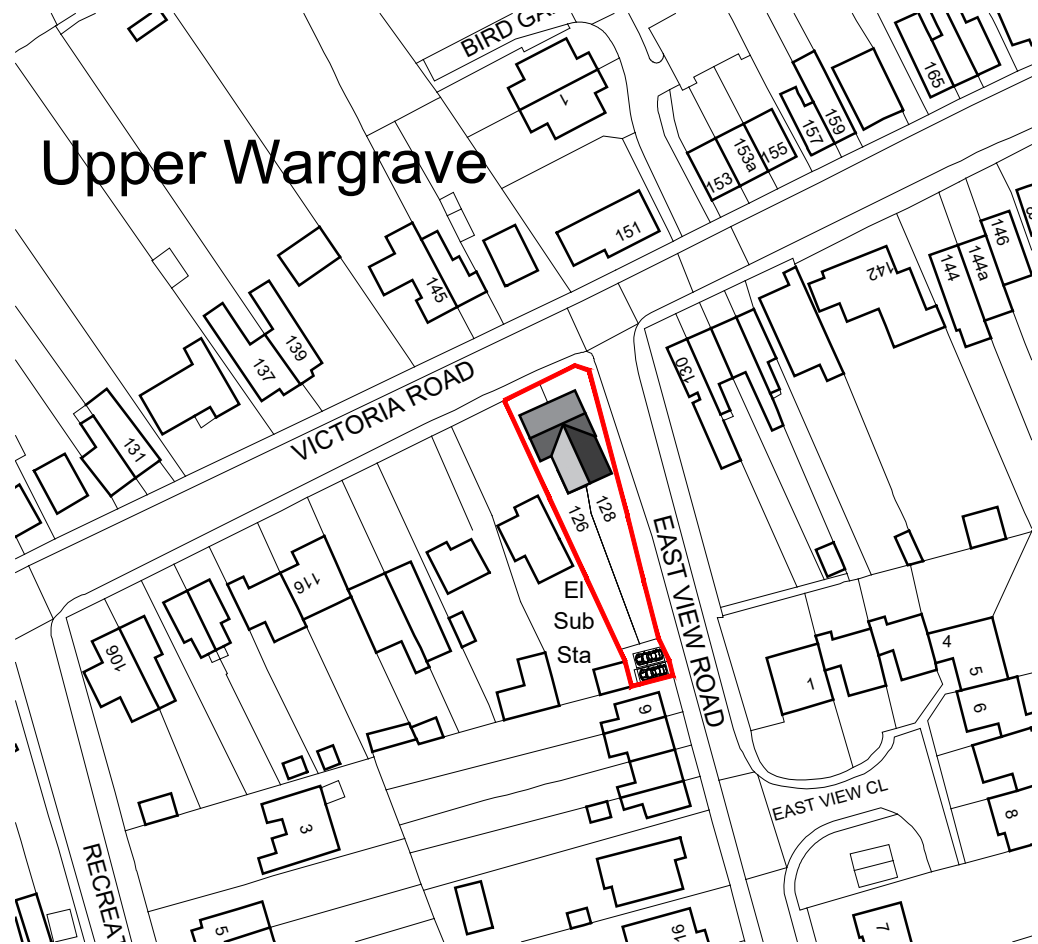


PLEASE CHECK ALL DIMENSIONS ON SITE PRIOR TO COMMENCING PROJECT

NOTES

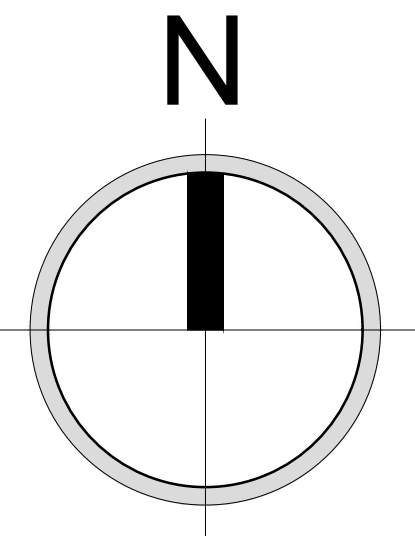

Location Plan Scale 1:1250
0.0m 10.0m 20.0m 30.0m 40.0m 50.0m

REVISIONS

REV	DESCRIPTION	DATE	SIG
-	FIRST ISSUE	28-09-25	JF
A	SITE BOUNDARY AMENDED LOCATION PLAN ADDED	22-10-25	JF
B	SITE BOUNDARY AMENDED	28-10-25	JF

retsofdesign

Architectural Services & Interior Design

M: +44 (0)7985 478563
<http://www.retsofdesign.com>

Client

Mr and Mrs Searle

Project

126 and 128 Victoria Road
Wargrave
RG10 8AE

Drawing

Existing and Proposed Site Plans

Project Ref	Date	Drawing Number
EJ03102	October 2024	003B
Scale	Sheet Size	
AS SHOWN	A1	



REGISTERED
INTERIOR
DESIGNER®
COLLECTIVE MARK

CIAT

affiliate



Existing Site Plan Scale 1:200
0.0m 5.0m 10.0m 15.0m



Proposed Site Plan Scale 1:200
0.0m 5.0m 10.0m 15.0m