


NOTES

© SpaceOffice - THIS DRAWING AND DESIGN REMAINS THE COPYRIGHT AND INTELLECTUAL PROPERTY OF SPACE OFFICE LIMITED (SpaceOffice) AND SHALL NOT BE COPIED IN ANY FORMAT WITHOUT APPROVAL.

THIS DRAWING SHOULD BE PRINTED IN COLOUR FOR FULL CLARITY. THIS DRAWING IS TO BE READ IN CONJUNCTION WITH ALL OTHER DRAWINGS AND DOCUMENTS PROVIDED. THE CONTRACTOR MUST CHECK ALL DIMENSIONS ON SITE BEFORE PLACING ORDERS FOR MATERIALS OR SHOP FABRICATIONS OR COMMENCING WORKS ON SITE. ANY DISCREPANCIES SHOULD BE NOTIFIED BEFORE PROCEEDING.




PROPOSED EAST ELEVATION
SCALE 1 : 100

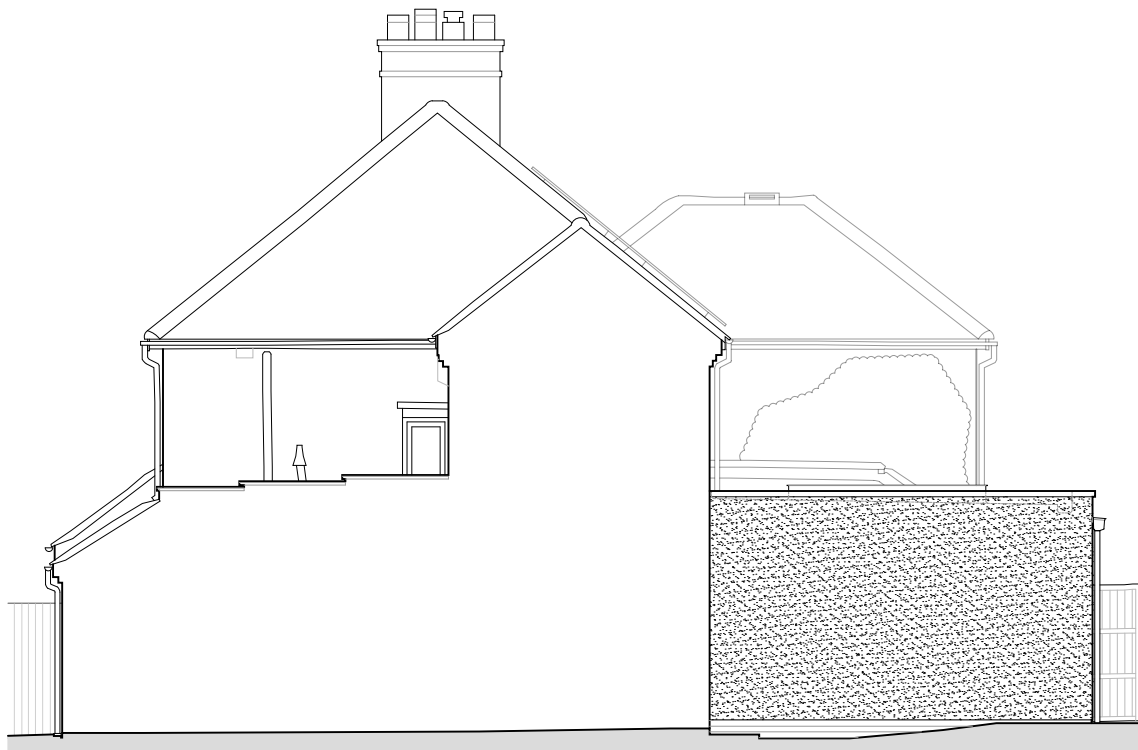


PROPOSED NORTH ELEVATION
SCALE 1 : 100




PROPOSED WEST ELEVATION
SCALE 1 : 100

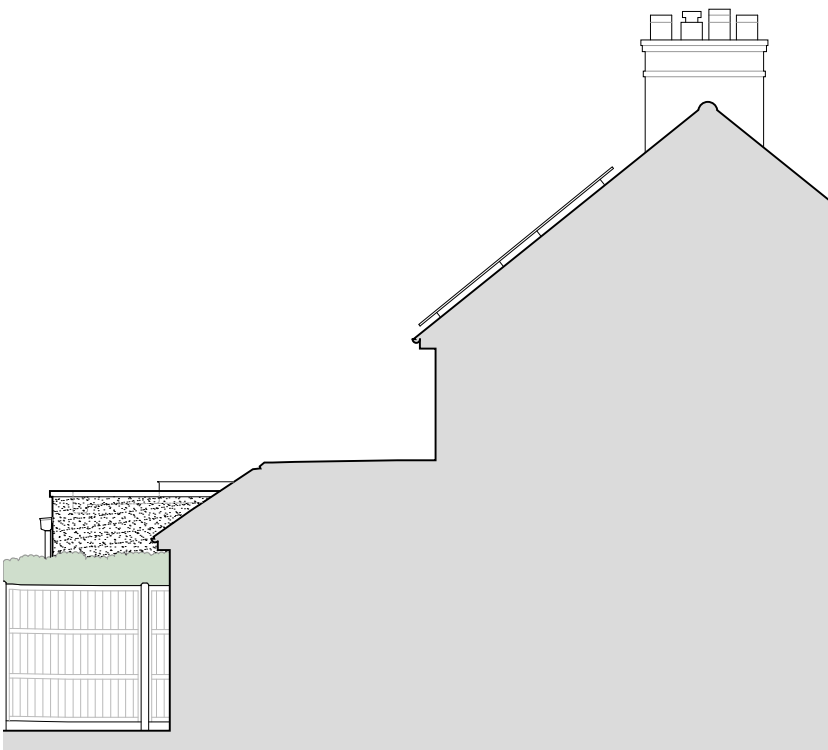


PROPOSED SOUTH ELEVATION
SCALE 1 : 100

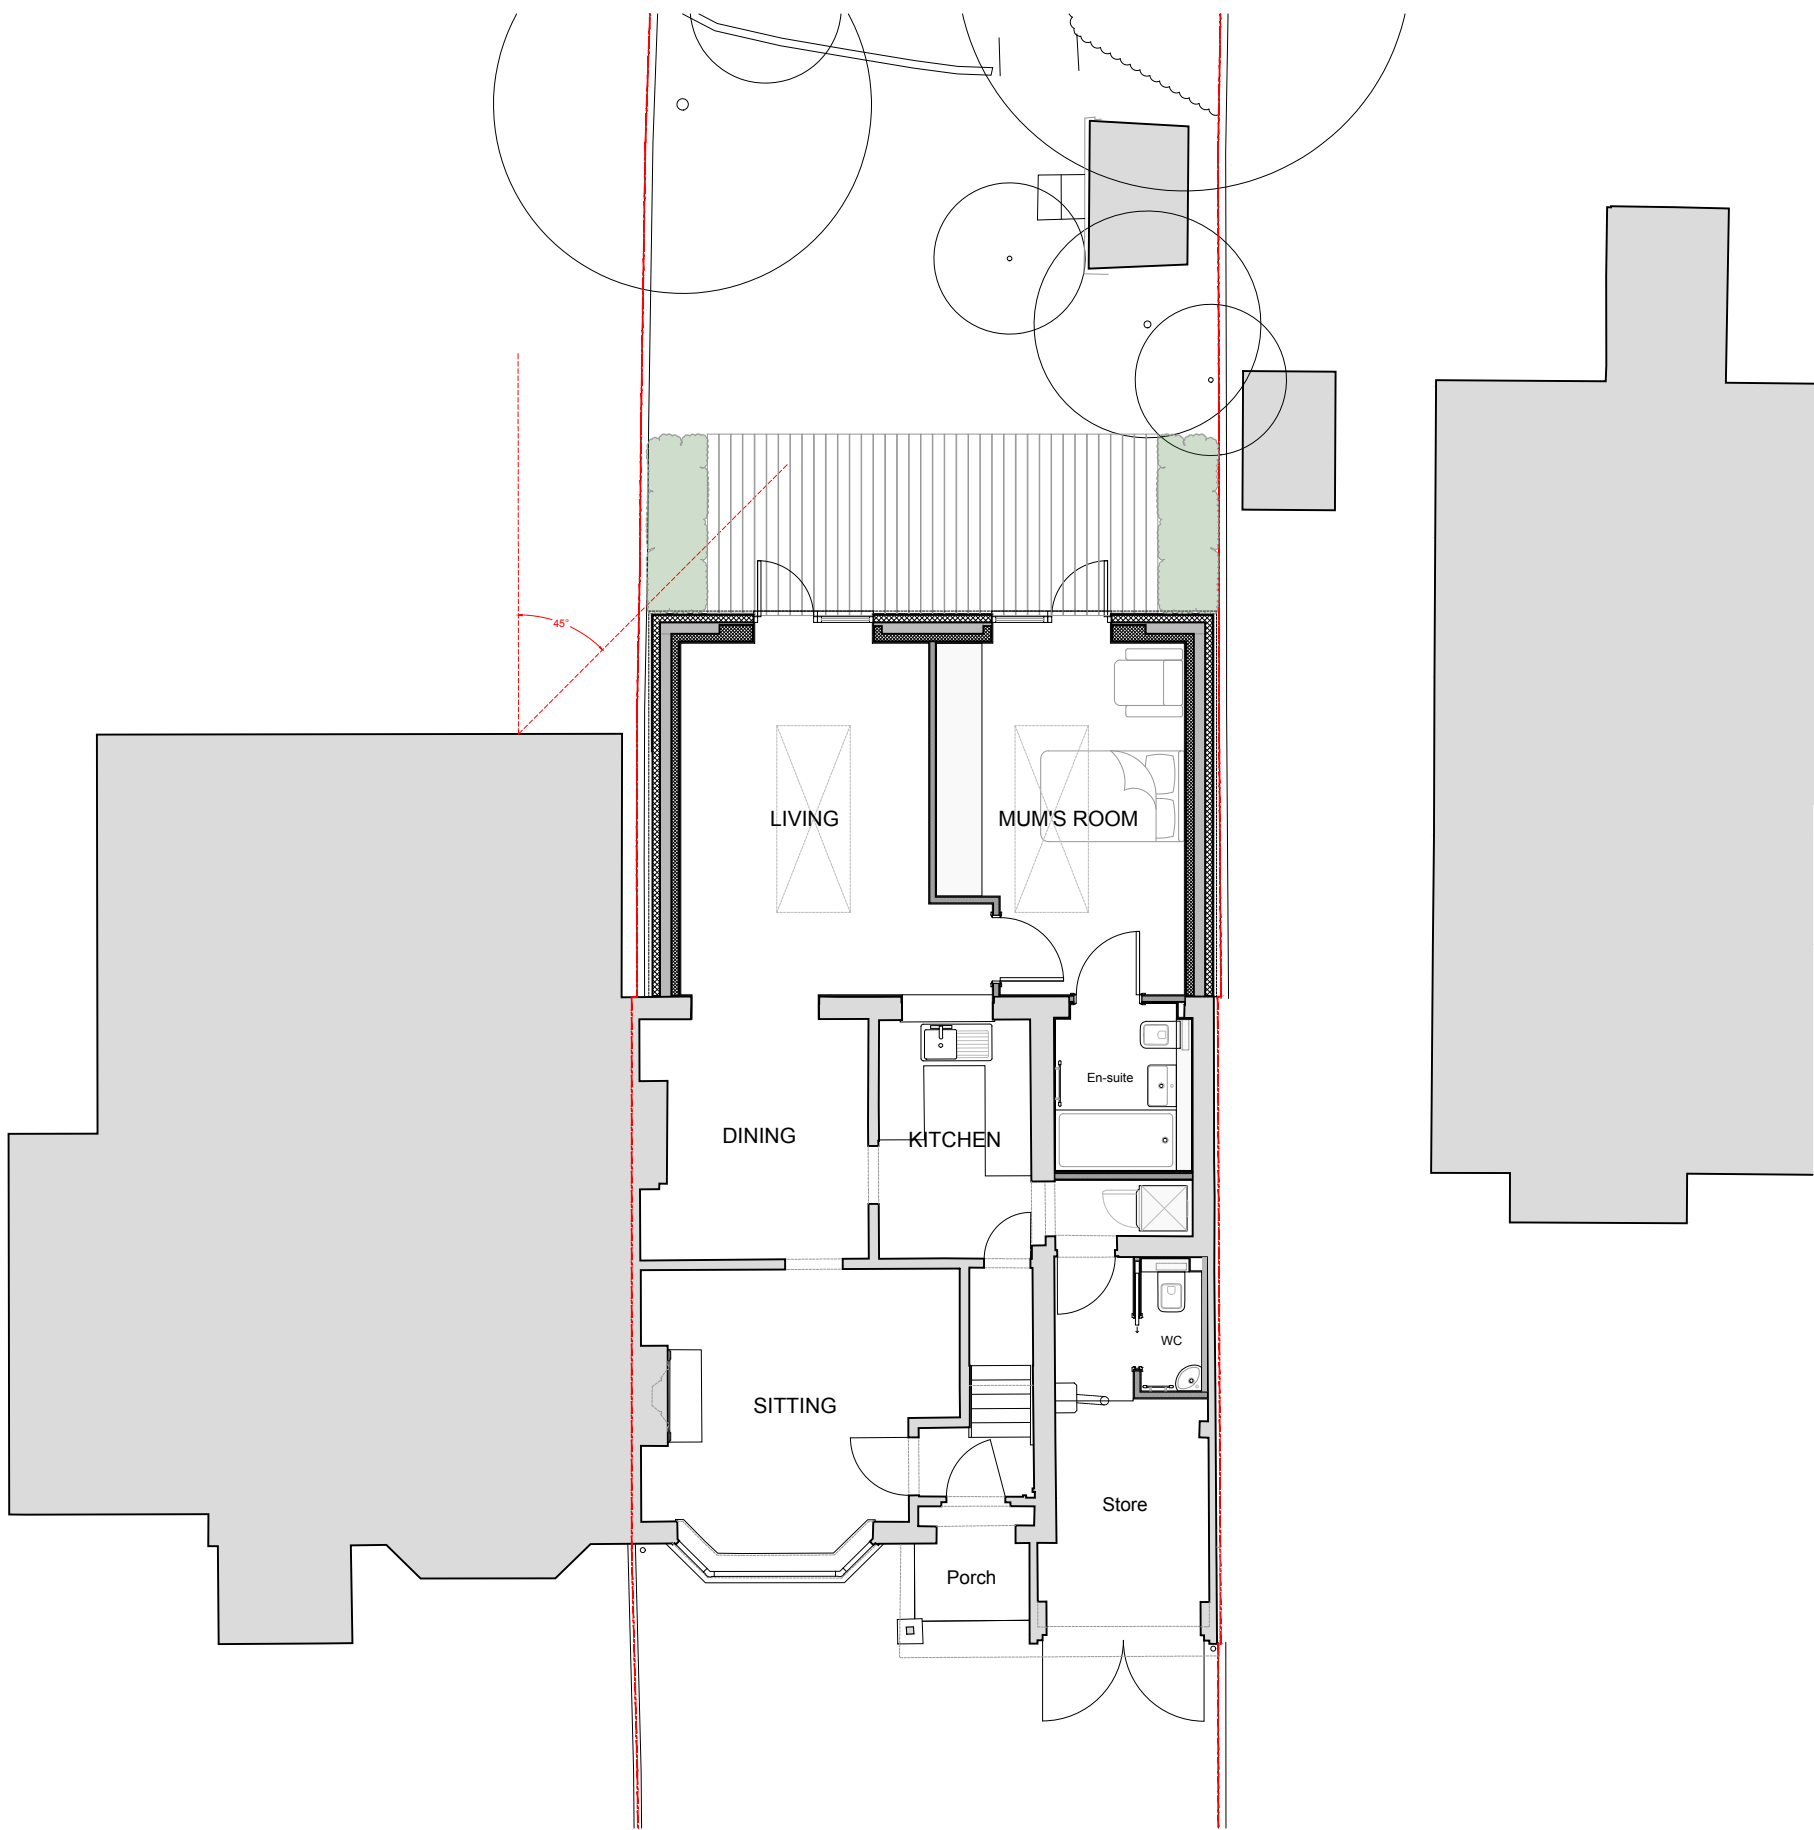

PROPOSED GROUND FLOOR
SCALE 1 : 100
Scale Bar 1 : 100

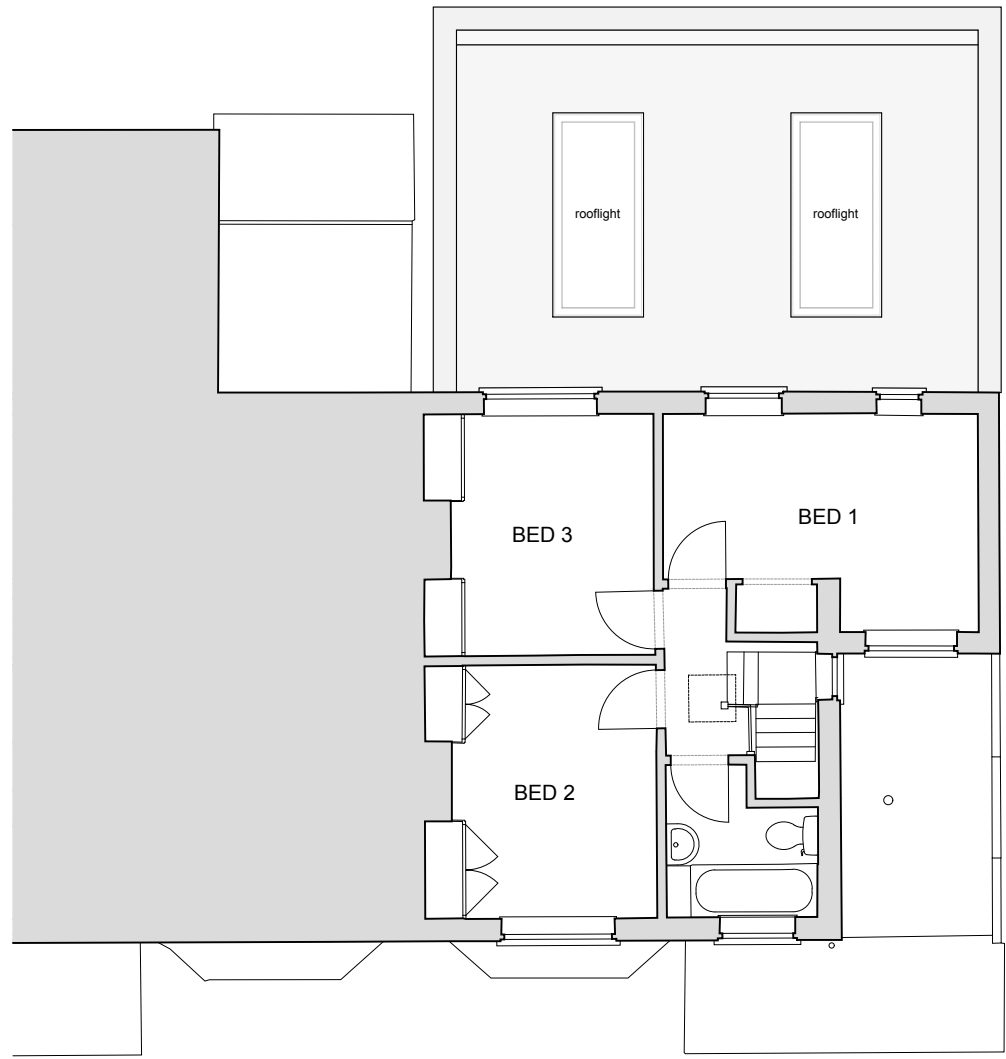

PROPOSED FRIST FLOOR
SCALE 1 : 100

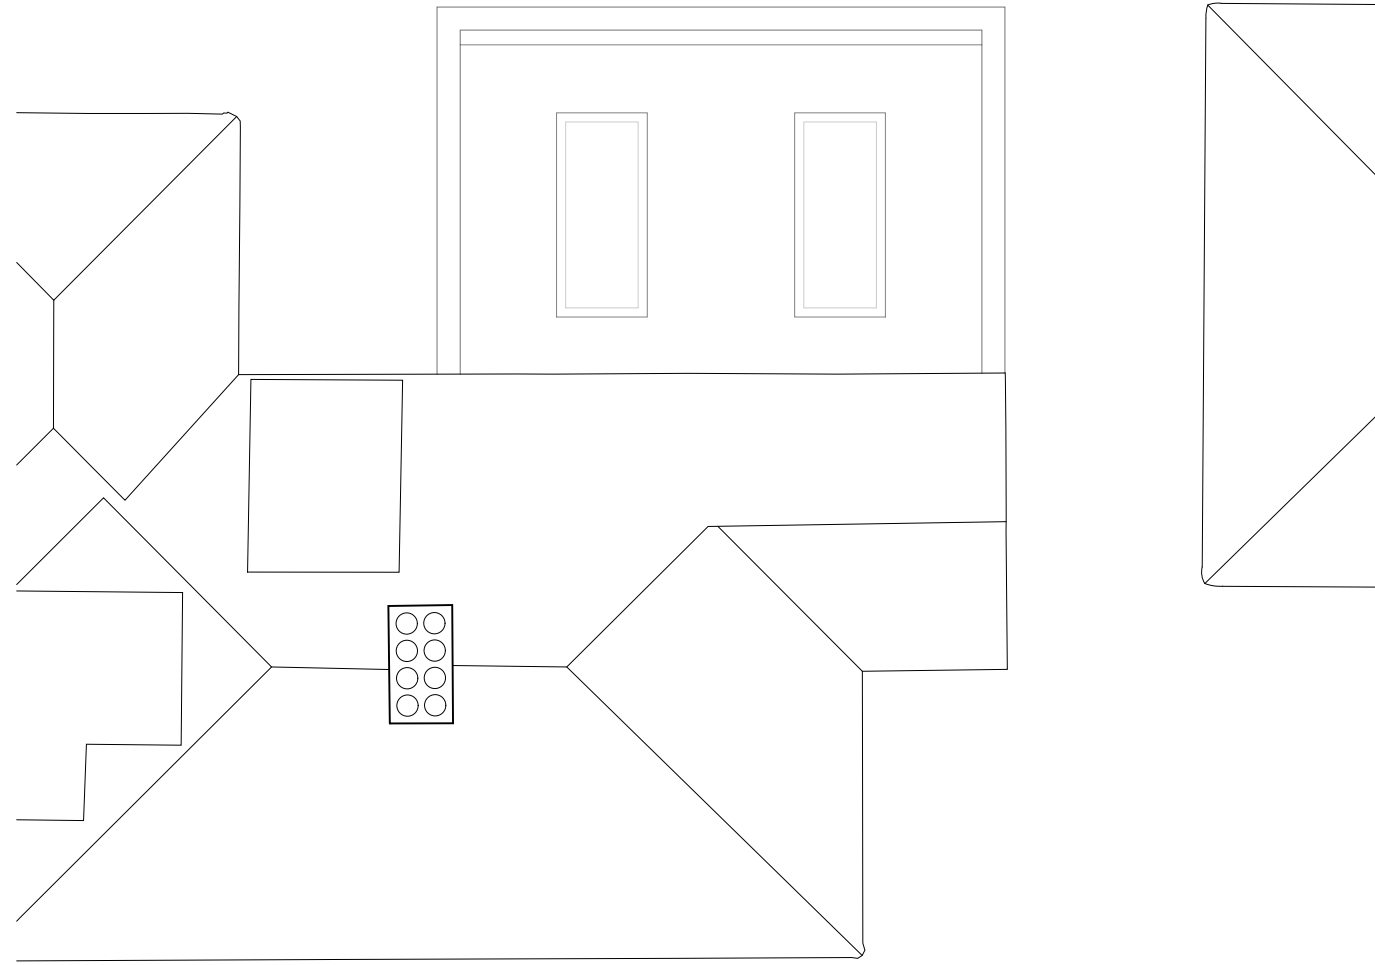

PROPOSED ROOF PLAN
SCALE 1 : 100



email: mail@spaceoffice.com mobile: 07974 707832

Client:
MR PETER KEEN

Project:
SINGLE STOREY REAR EXTENSION
AND INTERNAL ALTERATIONS

Location:
195 LODDON BRIDGE ROAD
WOODLEY, READING RG5 4BP

Drawing Title:
PROPOSED PLANS & ELEVATIONS

Date: SEP 2024 Sheet Size: A1 Drawn: MC

Drawing No: P2404-03 Revision: