



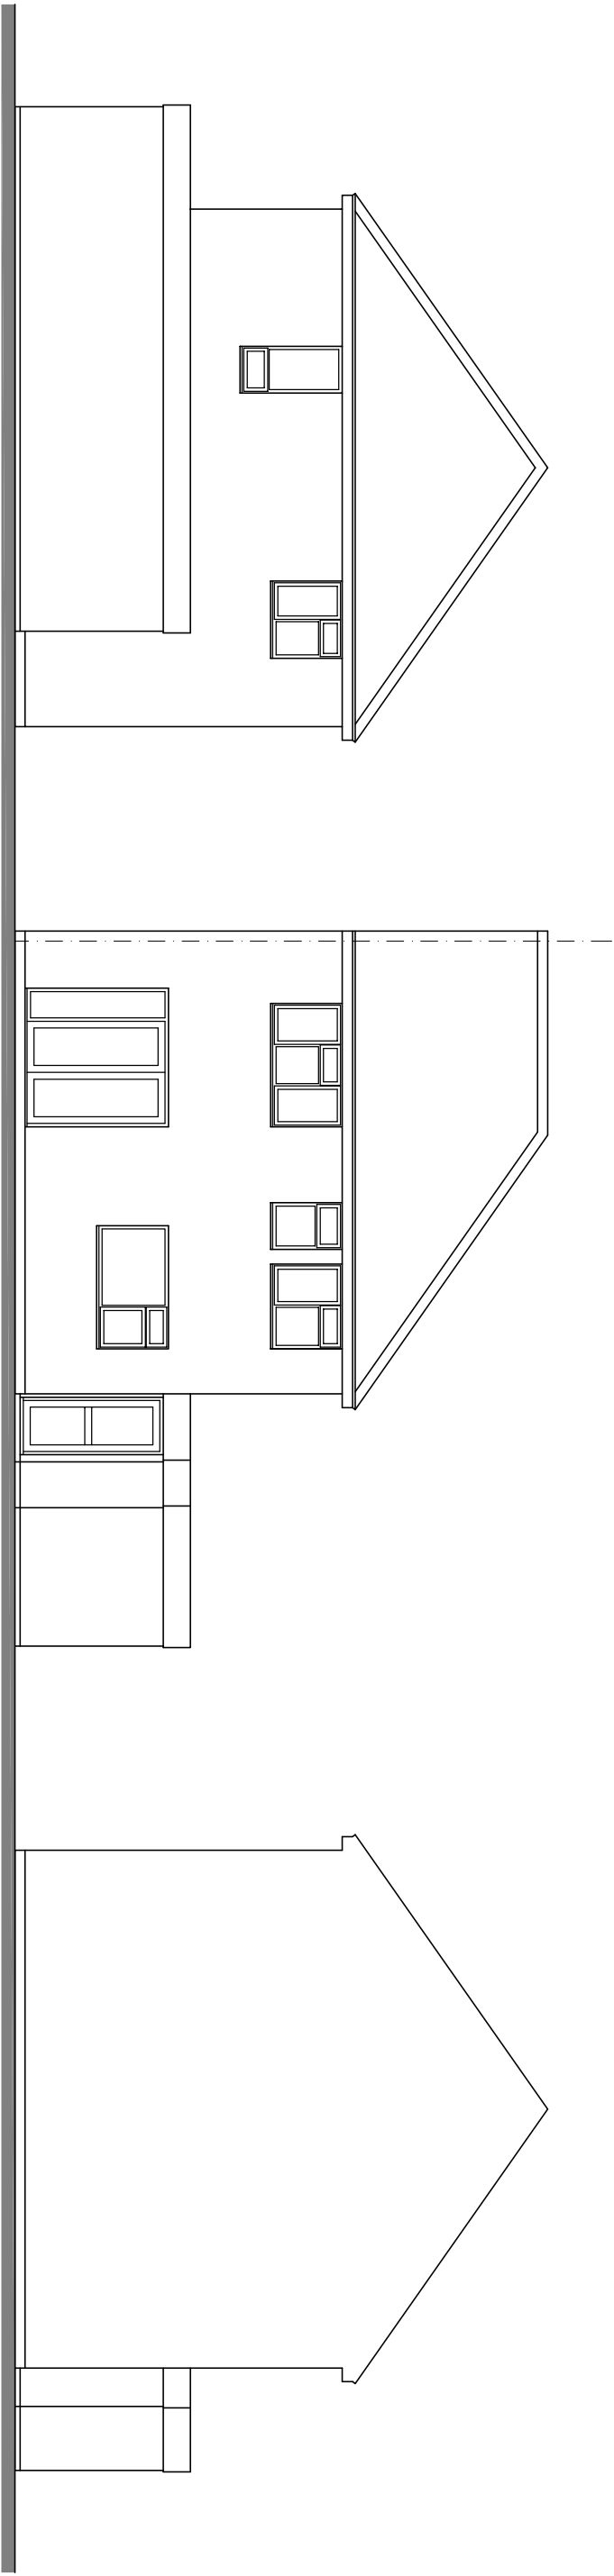


SIDE ELEVATION

REAR ELEVATION

SIDE ELEVATION

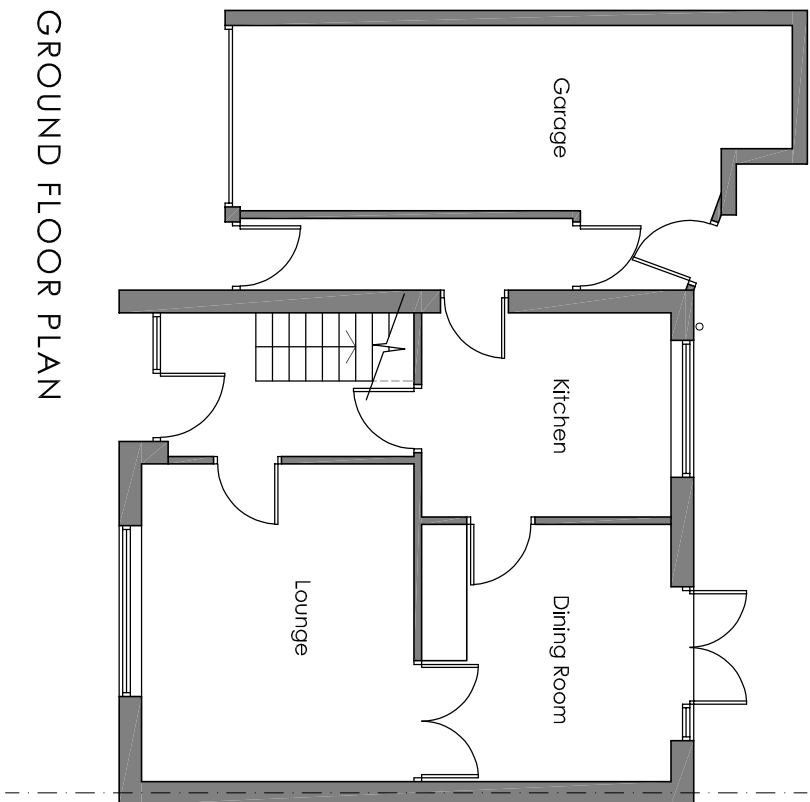

GROUND FLOOR PLAN

 

CLIENT:	Mr. Harrison		
---------	--------------	--	--

PROJECT:	8 Westview Drive Twynford Reedling RG10 7BP		
----------	--	--	--

DRAWING TITLE:	Existing Plans and Elevations		
----------------	-------------------------------	--	--

PLANNING DRAWING			
------------------	--	--	--

SCALE	1:100	SHEET	A3
DATE	September 2024		

DRAWING NO	02	REV.	
------------	----	------	--