



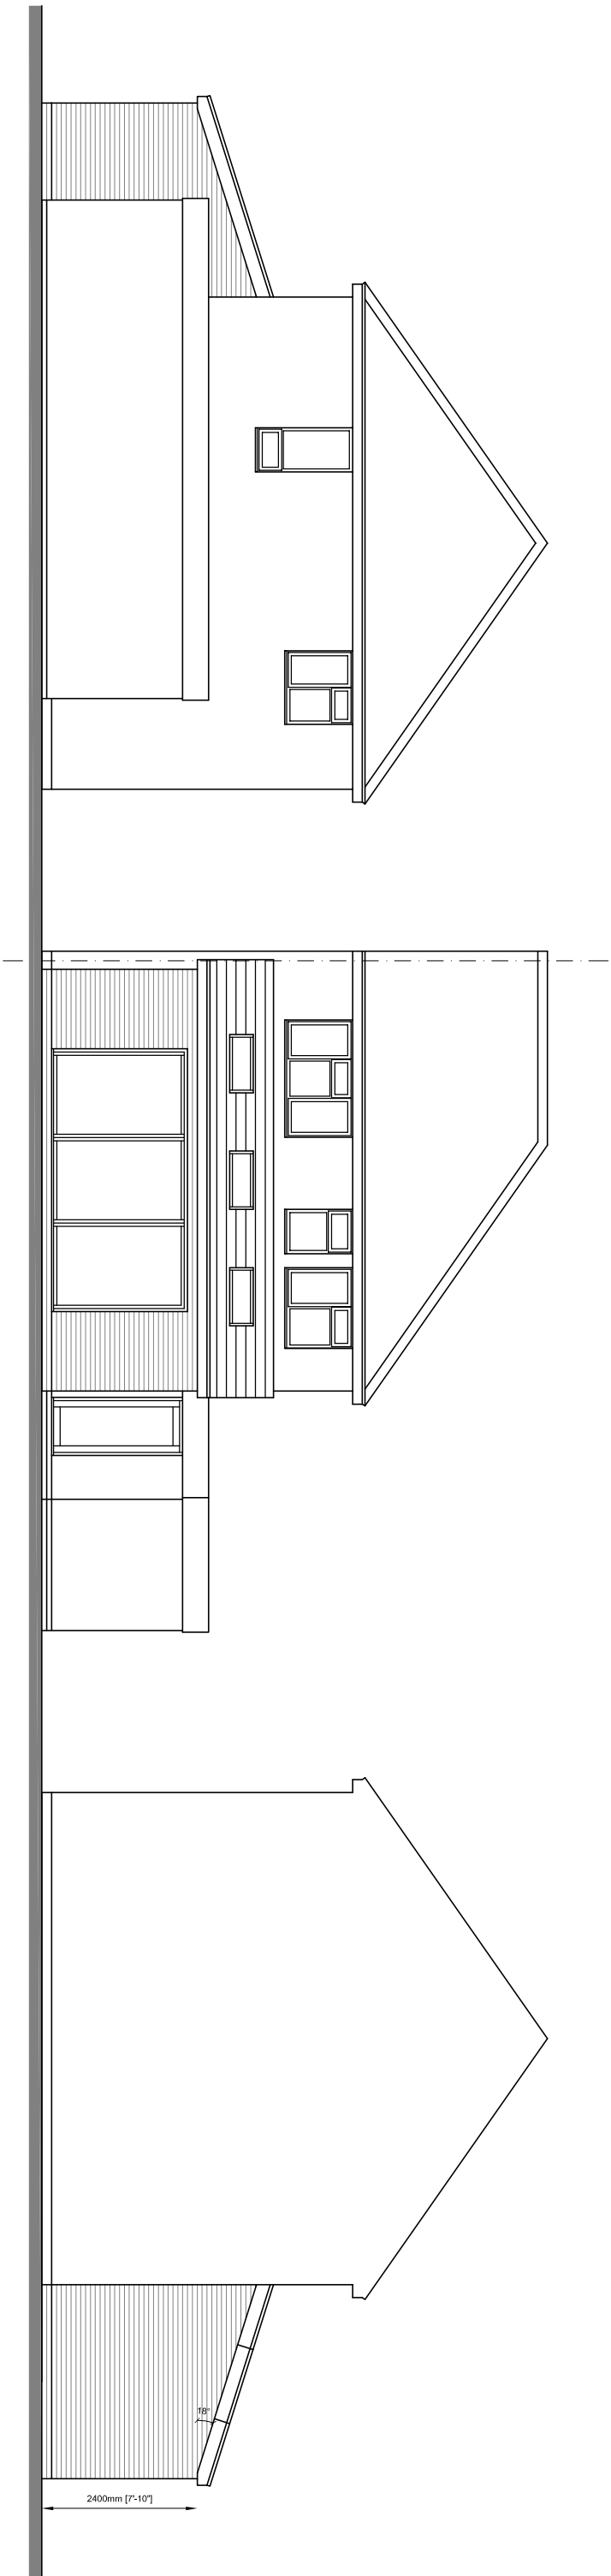

SIDE ELEVATION

REAR ELEVATION

SIDE ELEVATION

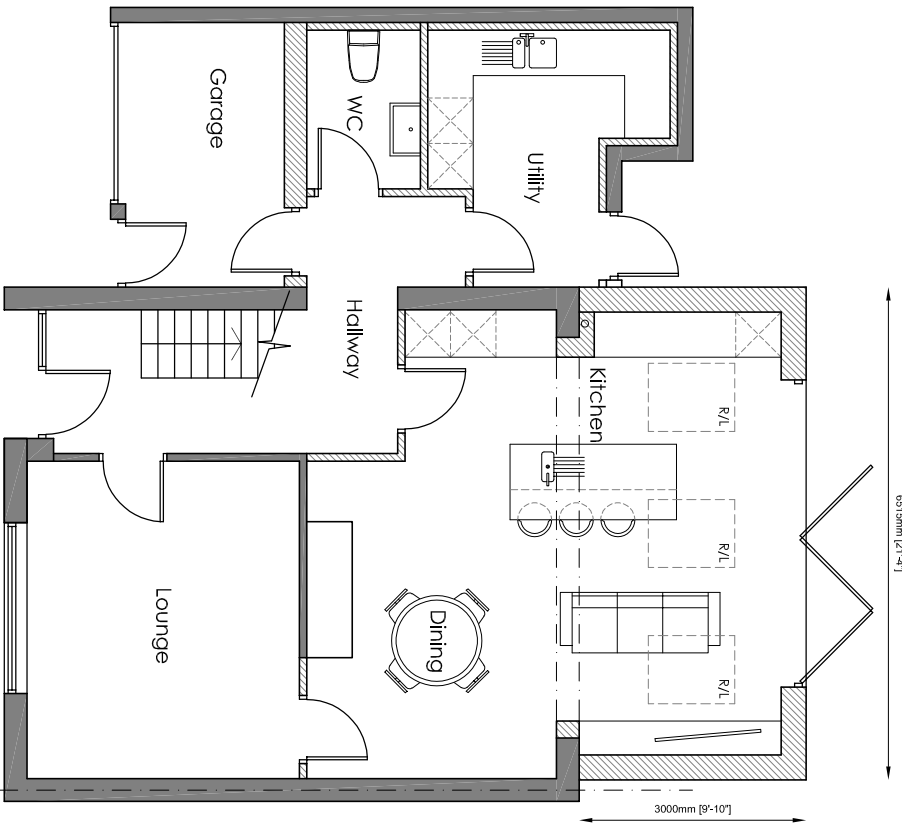

GROUND FLOOR PLAN

Existing walls
Proposed walls

CLIENT: Mr. Hobson		
PROJECT: 8 Westview Drive Twynford Reading RG10 7BP		
DRAWING TITLE: Proposed Plans and Elevations		
PLANNING DRAWING		
SCALE 1:100	SHEET A3	
DATE September 2024		
DRAWING NO 03	REV.	