


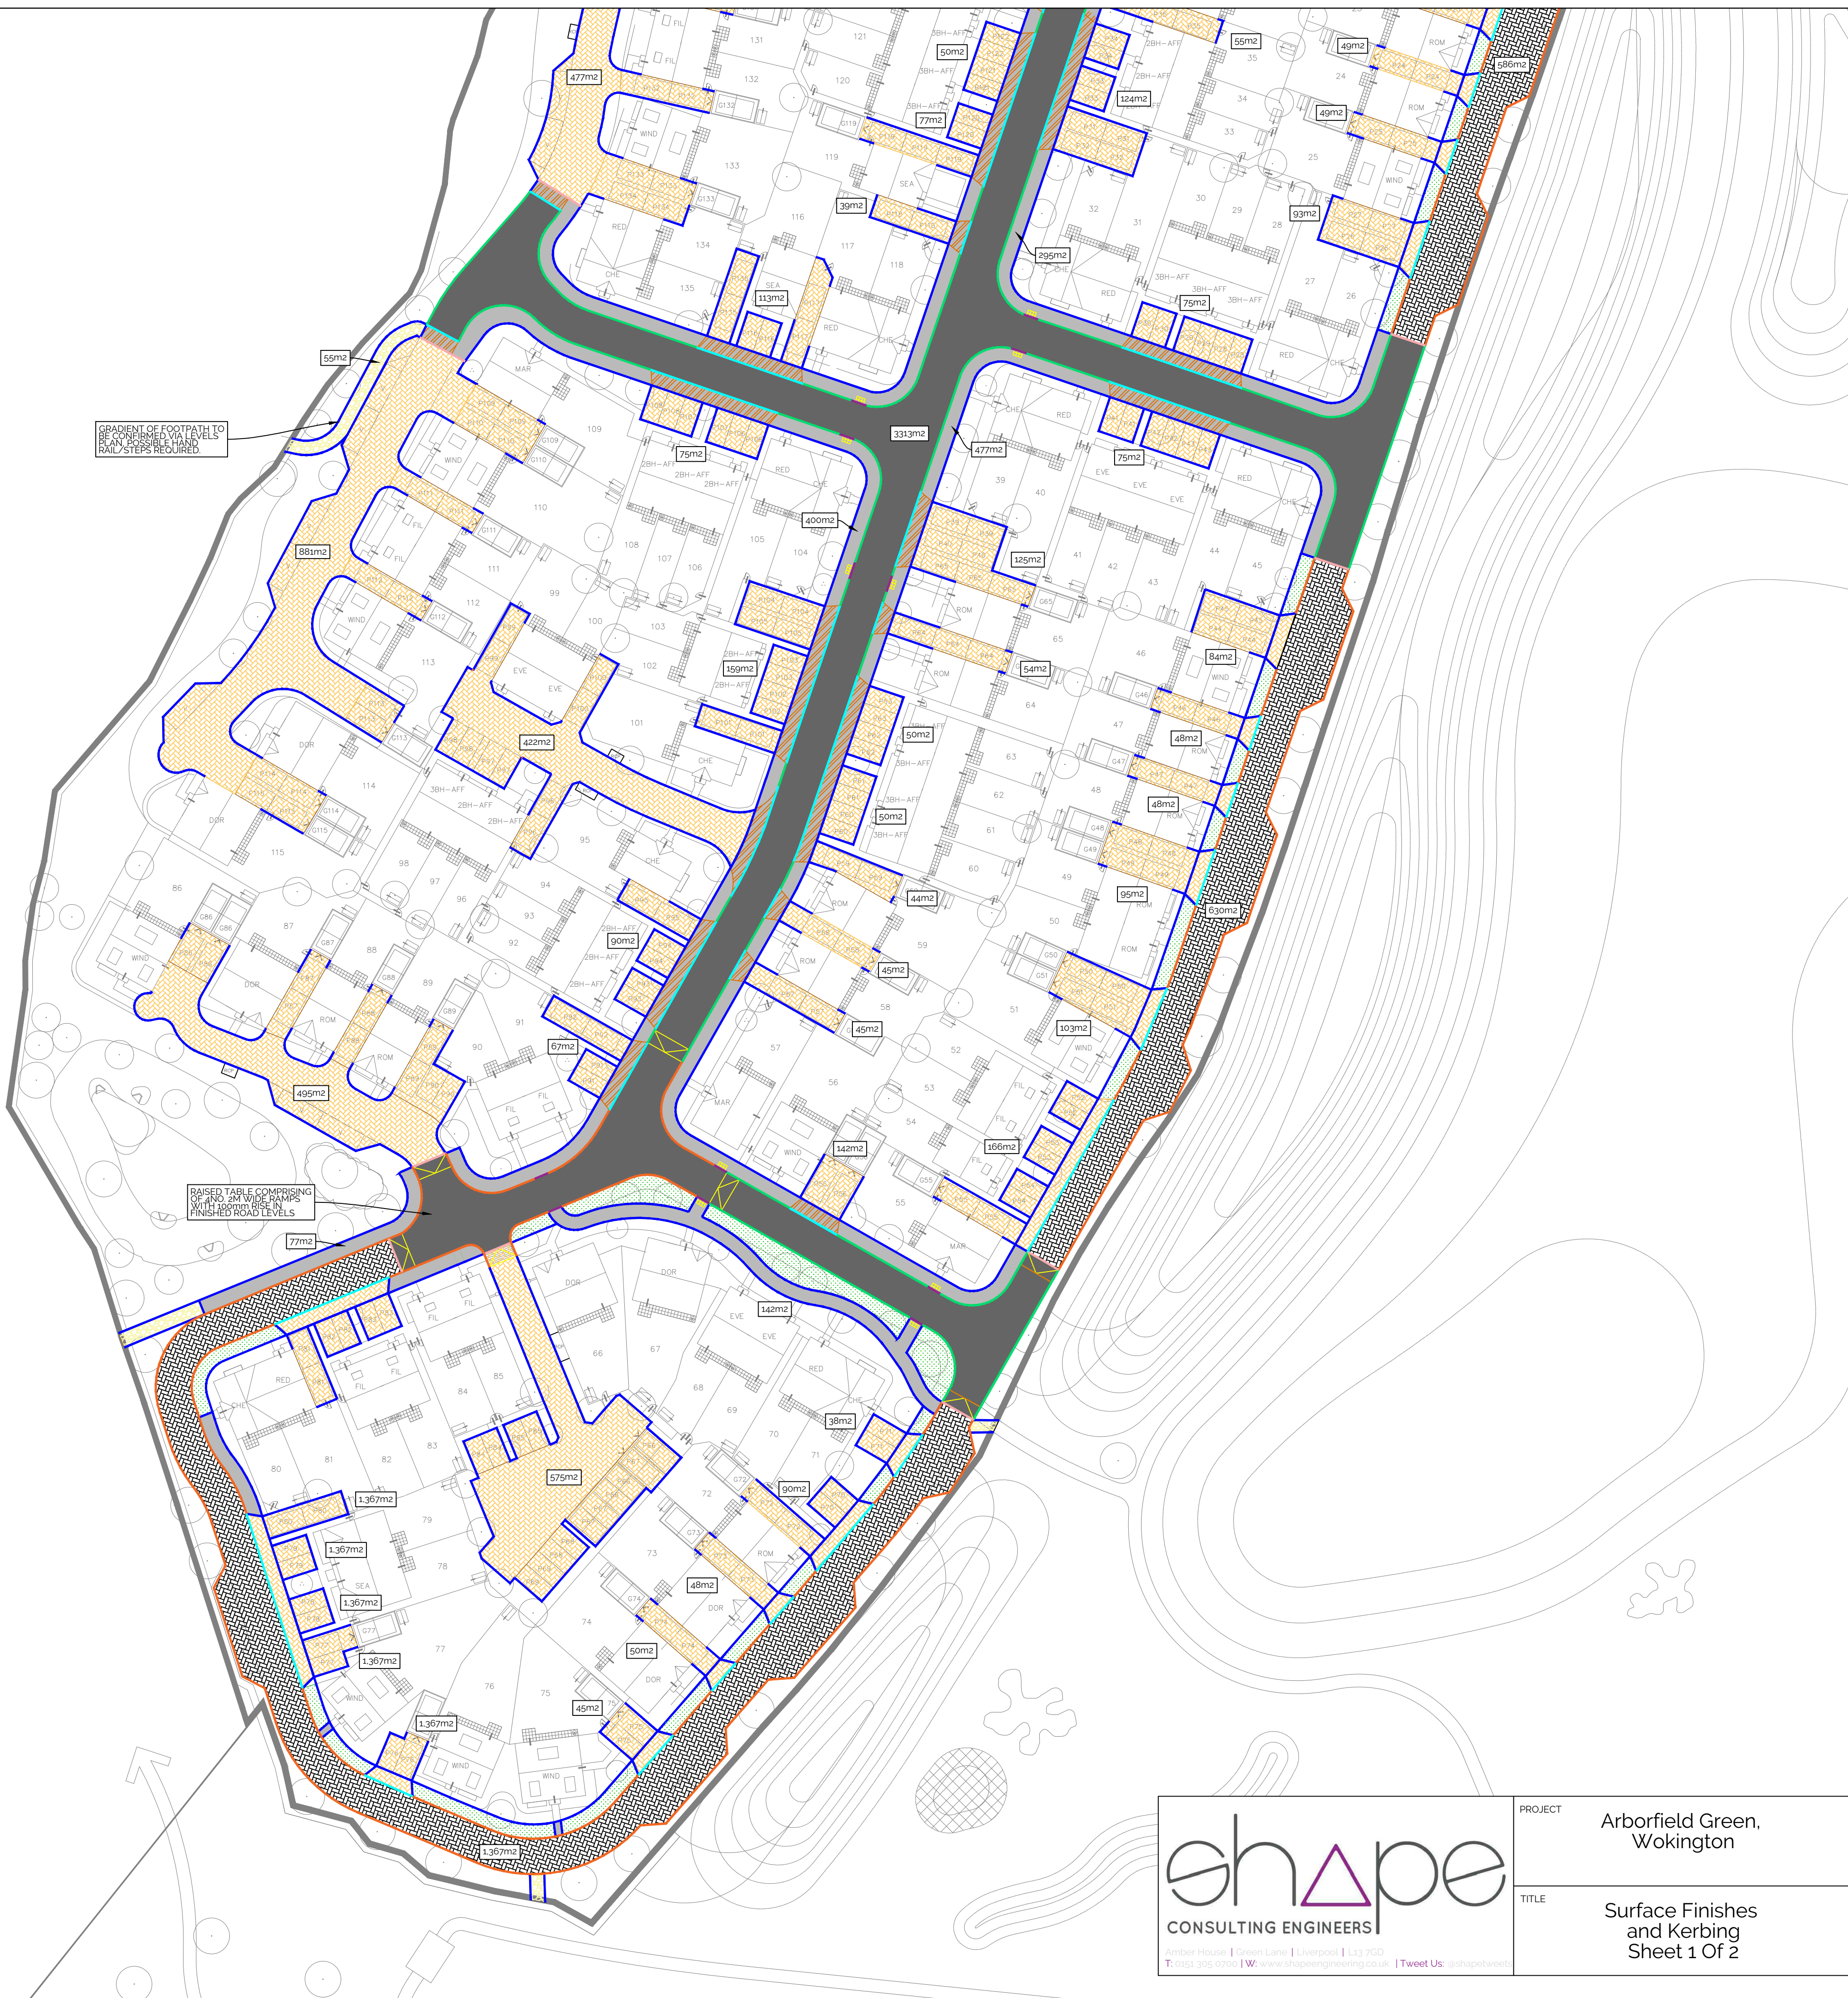

1. DO NOT SCALE FROM THIS DRAWING.
2. ALL DIMENSIONS ARE IN METERS UNLESS OTHERWISE SHOWN.
3. THIS DRAWING IS TO BE READ IN CONJUNCTION WITH ALL OTHER RELEVANT DRAWINGS.
- 4.
- 5.
6. THE CONTRACTOR SHALL CHECK ALL TIE-INS FOR LINE AND LEVEL, WITH EXISTING BEFORE COMMENCING ANY WORKS. THE ENGINEER SHALL BE NOTIFIED IMMEDIATELY IN WRITING, SHOULD ANY ERRORS BE FOUND.
7. IT IS THE RESPONSIBILITY OF THE CONTRACTOR TO LOCATE ANY SERVICE APPARATUS IN THE VICINITY OF THE WORKS.
8. IT IS THE RESPONSIBILITY OF THE CONTRACTOR TO EXECUTE THE WORKS AT ALL TIMES IN STRICT ACCORDANCE WITH THE REQUIREMENTS OF THE HEALTH AND SAFETY AT WORK ACT 1974, AND THE C.D.M. REGULATIONS 2015. THE CONTRACTOR WILL BE DEEMED TO HAVE ALLOWED FOR FULL COMPLIANCE, WITHIN HIS RATES.
9. ANY ANOMALIES ON THIS DRAWING IDENTIFIED BY THE CONTRACTOR SHALL BE BROUGHT TO THE ATTENTION OF THE ENGINEER PRIOR TO CONSTRUCTION.
10. THE SPECIFICATION IN ALL RESPECTS SHALL BE IN ACCORDANCE WITH THE CURRENT WOKINGHAM BOROUGH COUNCIL SPECIFICATIONS OR OTHER PUBLICATIONS IN FORCE IN THE COUNTY AT THE TIME OF ISSUE.

	ADOPTABLE BITUMINOUS FOOTWAY CONSTRUCTION
	ADOPTABLE BITUMINOUS ROAD CONSTRUCTION (FULL DEPTH CONSTRUCTION)
	ADOPTABLE VEHICLE CROSSOVER CONSTRUCTION (INCREASED FOOTWAY CONSTRUCTION DEPTH)
	ADOPTABLE SHARED SURFACE BLOCK PAVING
	ADOPTABLE GRASS VERGES

 PRIVATE GRAVEL FOOTWAY CONSTRUCTION

 PRIVATE PARKING BAY BLOCK PAVING CONSTRUCTION
EDGING, BOUNDARY FINISH OR BUILDING TIE IN TO BE
CONFIRMED IN LINE WITH ARCHITECTS DRAWINGS.

 K1 - HALF BATTER KERB WITH 125mm UPSTAND (TO BE INSTALLED AS PER DRAWING DETAIL)
 EK - FLUSH EDGING KERB 0mm UPSTAND
 K2 - SHARED SURFACE ROAD PRECAST CONCRETE DROPPED BULL NOSED KERBS WITH 50mm UPSTAND
 DK - PEDESTRIAN DROPPED CROSSING CONSISTING OF 1500 TRANSITION KERB EITHER SIDE OF DROPPED BULL NOSED KERBS WITH 0-6mm UPSTAND
 K3 - BULLNOSED KERB WITH 25mm UPSTAND
 FK - FLUSH KERB (INVERTED BULL NOSE KERB)

 TACTILE PAVING PEDESTRIAN CROSSING POINTS

THIS DRAWING IS SUBJECT TO SECTION 38
APPROVAL FROM WOKINGHAM BOROUGH
COUNCIL AND IS NOT TO BE USED FOR
CONSTRUCTION

P05	CO	Drawing revised to match new site layout	13/05/24
P04	GP	Updated In line with New Site Plan	05/03/24
P03	GP	Drawing amended to Include Private Areas	29/02/24
P02	CO	Drawing amended in relation to comments given	12/01/24
P01	CO	First Issue	15/12/23
Rev	Bv	Description	Date

Revision Schedule				
Client		CREST NICHOLSON		
Status	-	Purpose of Issue For Information		
Designed By	EC	Drawn By	CO	Shape Project No. 2651
Sheet No.		2651-SCE-00-00-DR-C-0002.1		
Scale (% A3)	1:500	Date	15/12/2023	Rev P05