


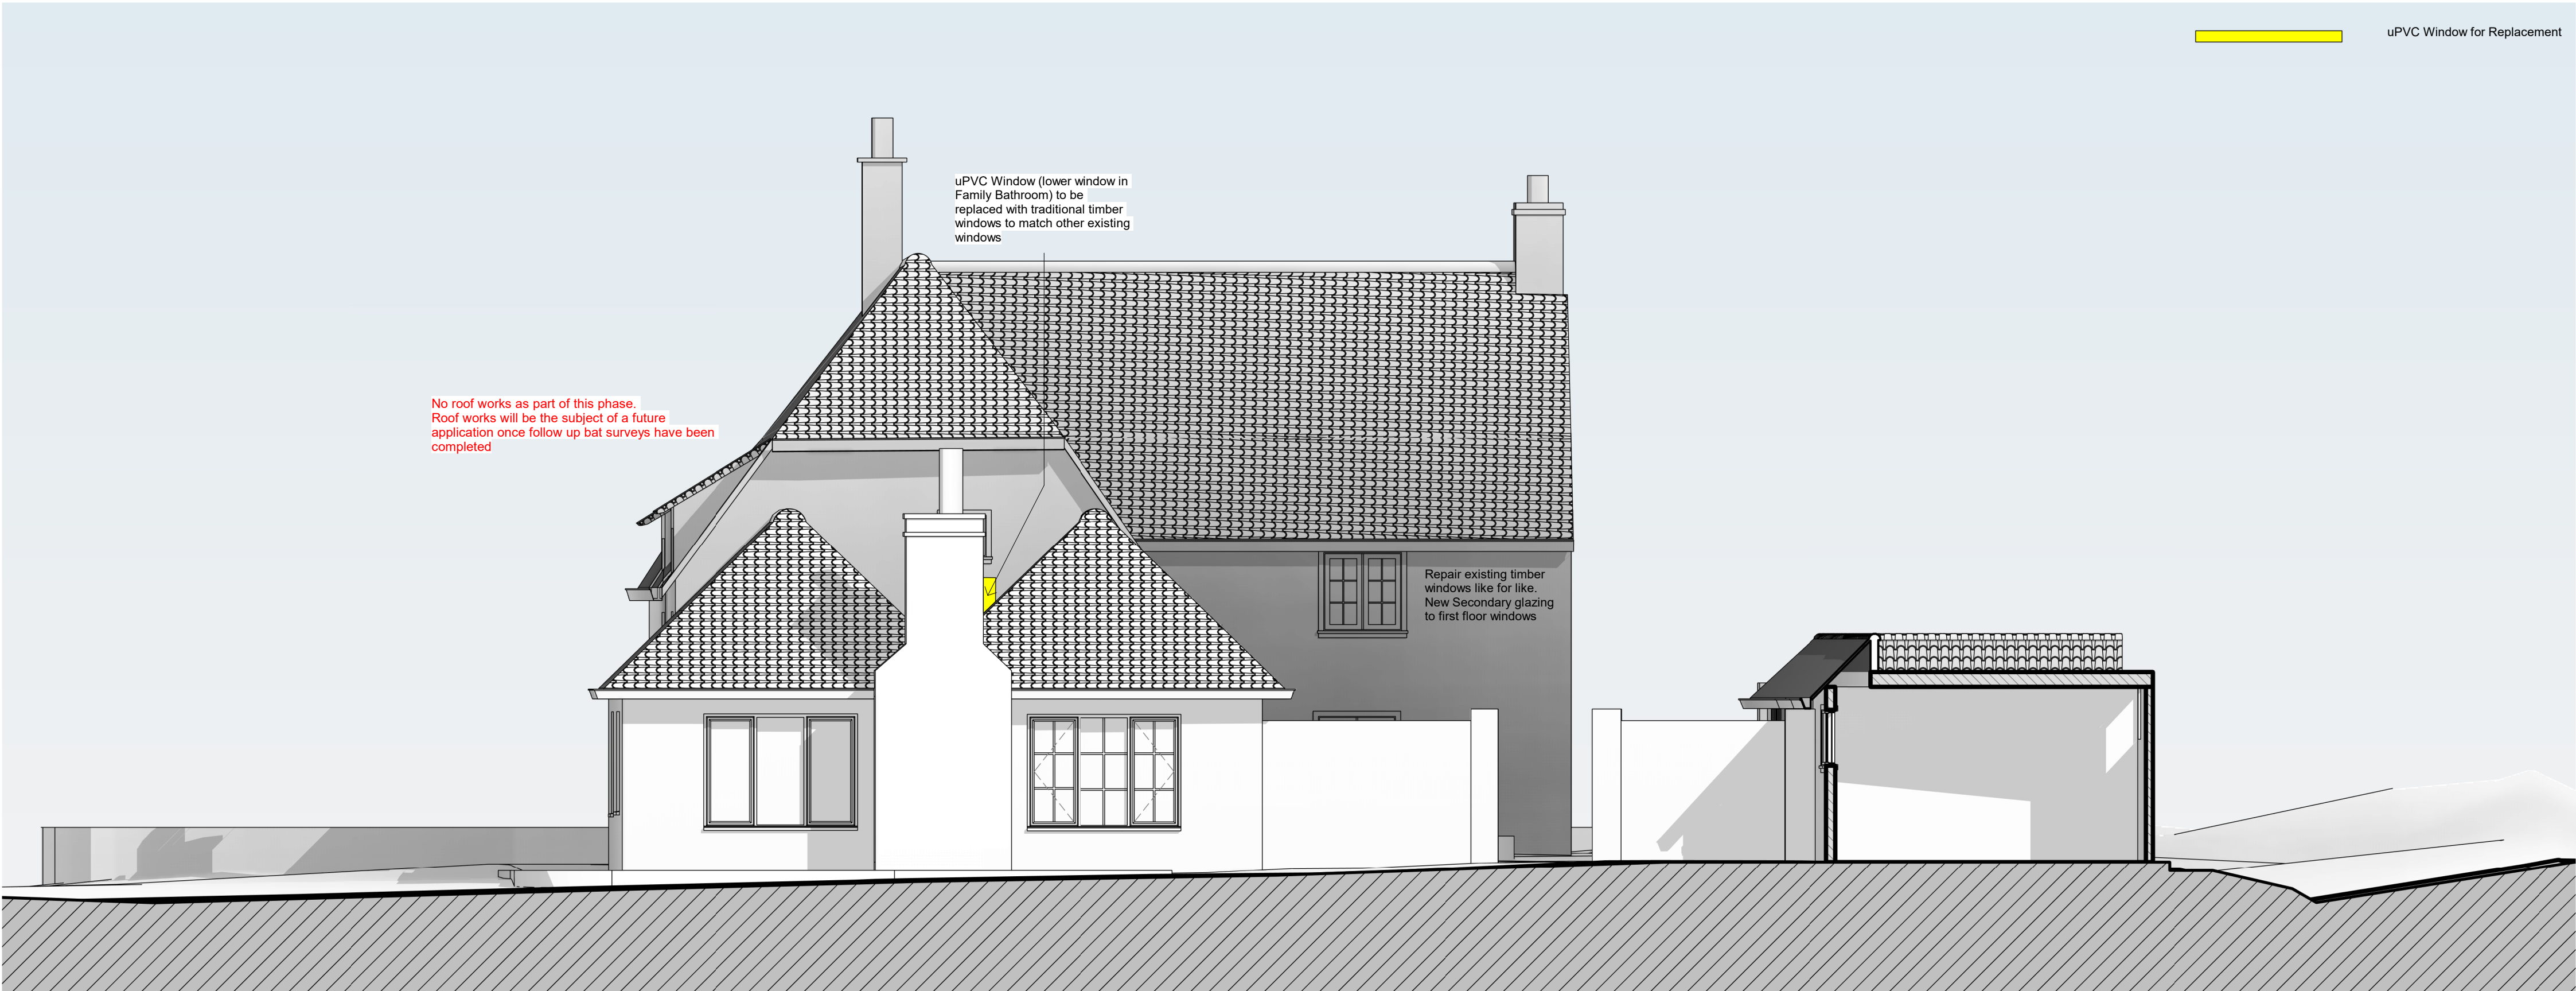


Proposed North West Elevation
1 : 50


NOTE: Report all errors and omissions to the Architect. All dimensions to be checked on site before fabrication.

Contractors must verify all dimensions on site before setting out, commencing work, or making any shop drawings.

- All dimensions must be checked on site
- All setting out to be checked on site
- All levels must be checked on site and their datum confirmed
- This drawing must be read in conjunction with the relevant specification clauses
- This drawing must not be used for land transfer purposes

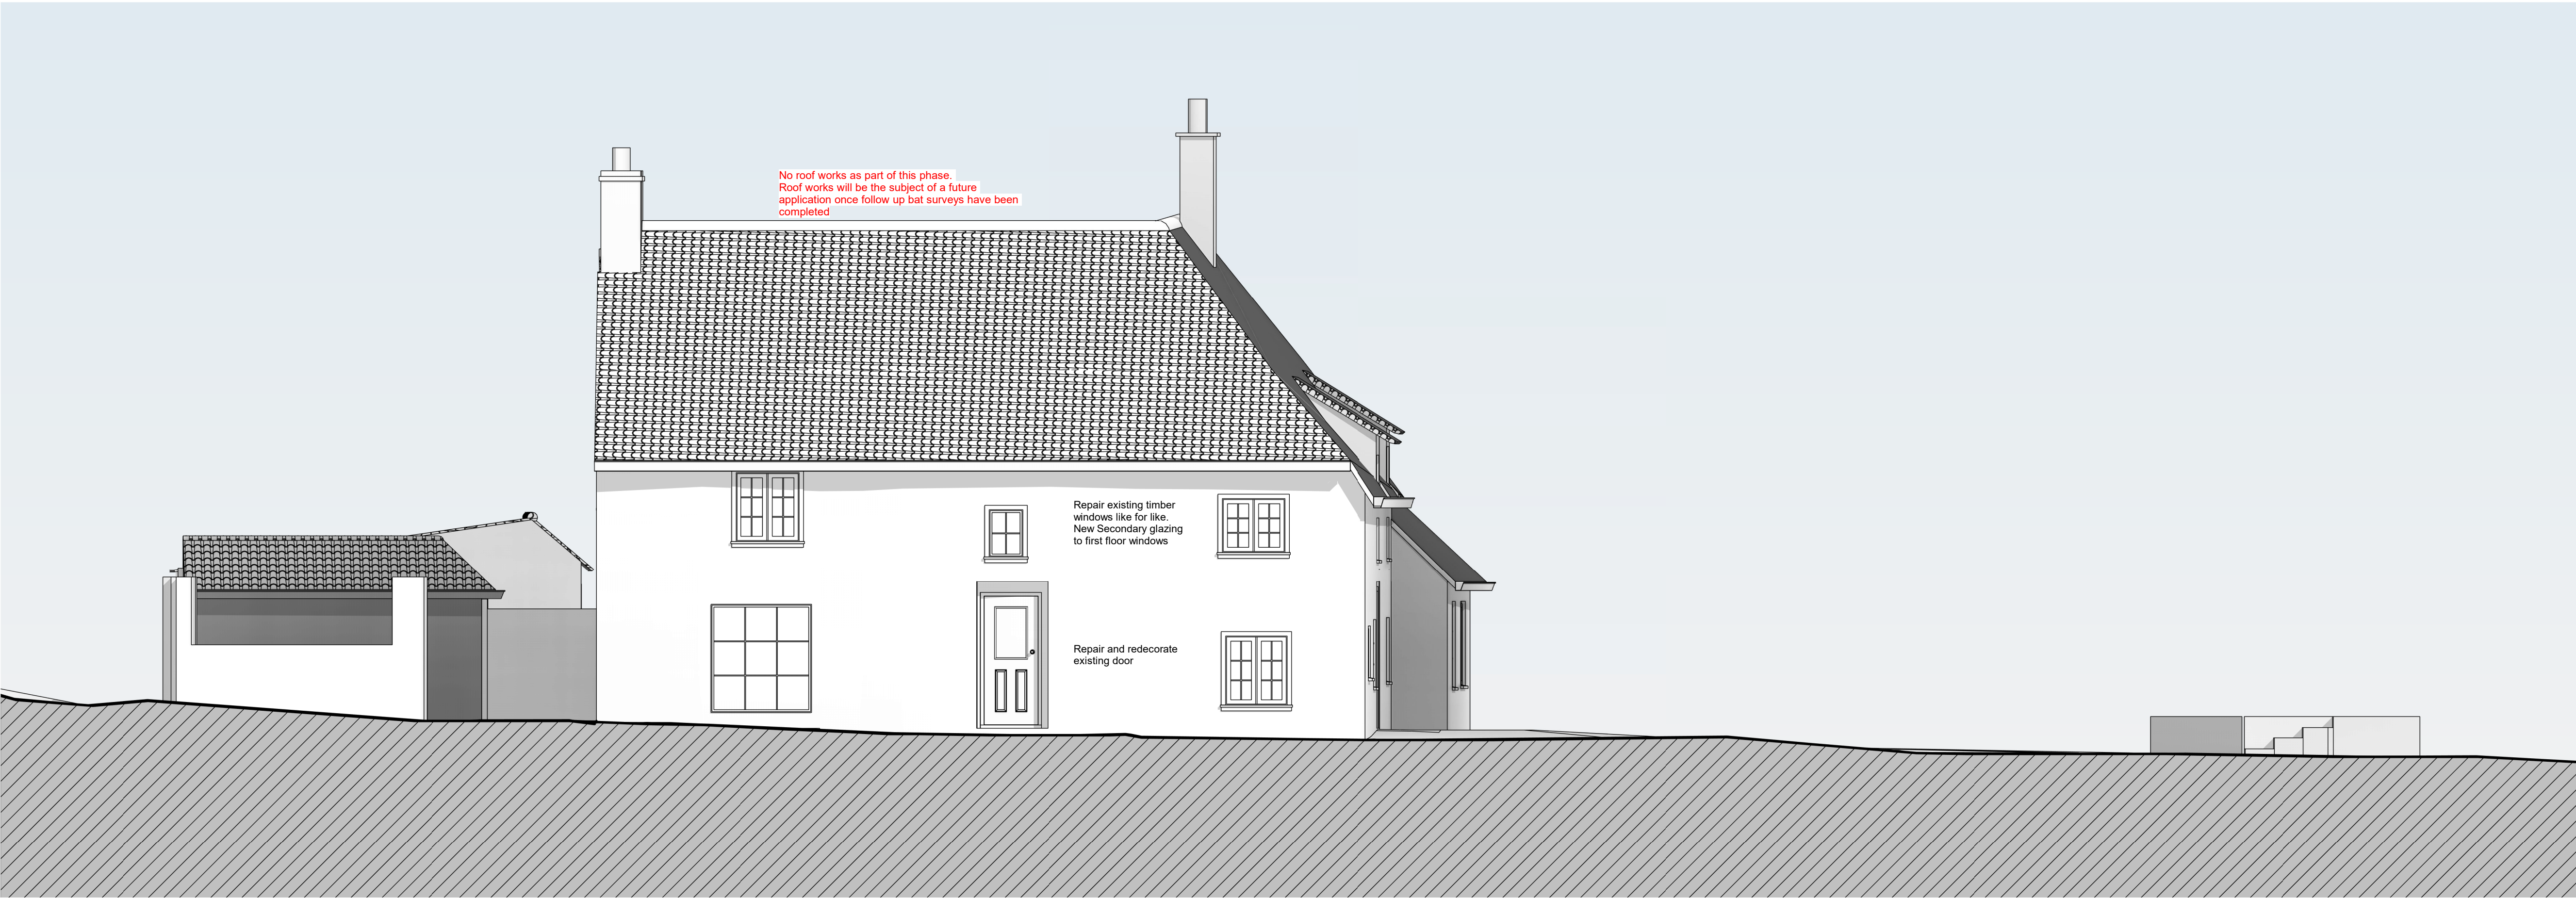

Proposed East Elevation
1 : 50

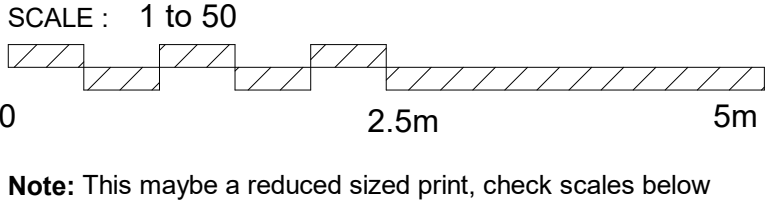

Mr and Mrs Ray	Proposed East and West Elevations				
	Project number		2176		
	Date	Issue Date		P15	LBC B
	Drawn by	Author			
	Project Status	Project Status		Scale @ A1	1 : 50

Westwood Cottage, Sheerlants Road RG40 4QX