



FRONT ELEVATION A




SIDE ELEVATION D



REAR ELEVATION C



SIDE ELEVATION B

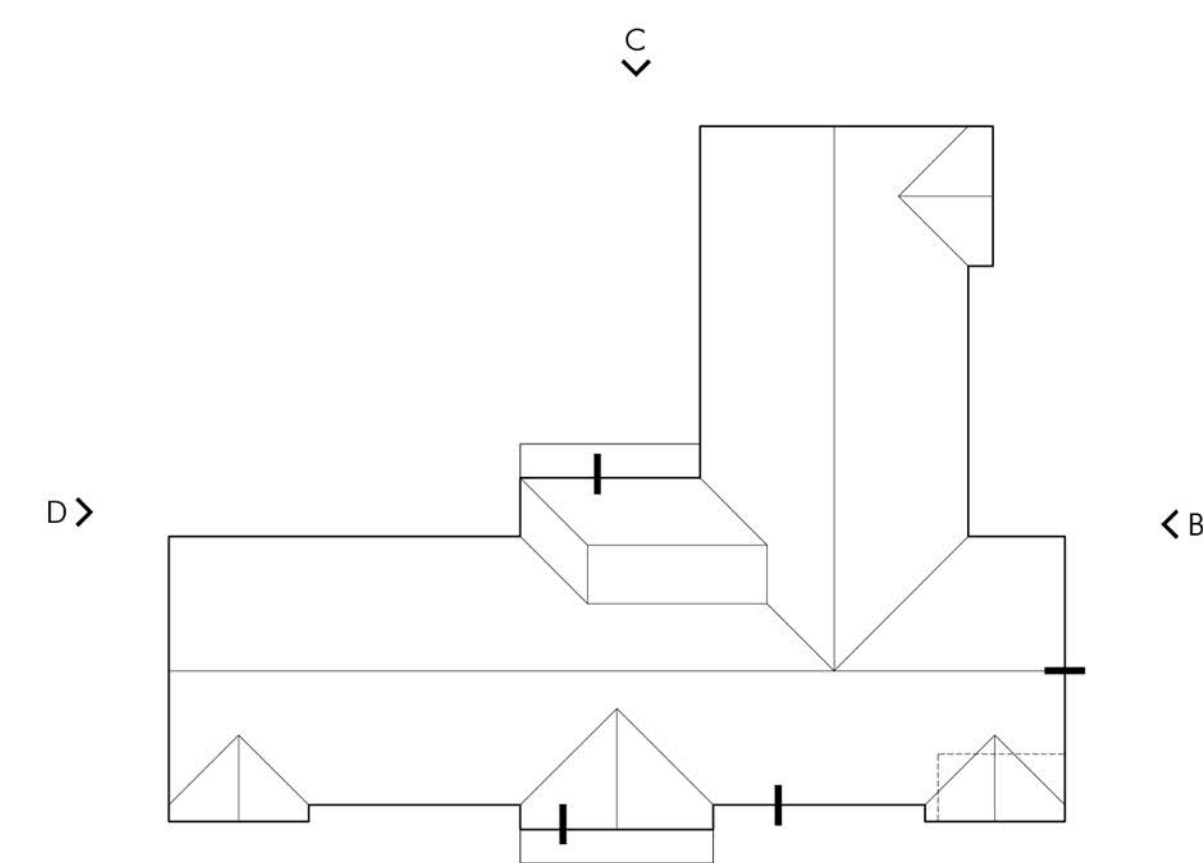

ROOF PLAN - SCALE 1:200





Omega Architects

The Front Room, 124 Manor Road North, Thames Ditton, KT17 0BH
T: 01372 470 313 W: www.omega-architects.co.uk

Client:

Calia Homes

Project:

Parcel10
Hogwood Farm, Finchampstead

Drawing Title:

Flat Block 1
Elevations

Scale:	Revision	Drawn	Check	Date
1:100 @ A1	C	MP	JH	25.10.23
	D	MP	JH	04.12.23
	E	DT	JH	22.06.26

Project No'	Class	Dwg No'	Status	Rev
3112	C	3301	PL	E

DATE: E - 22/06/26
DRAWN BY: JH, MP, M, P, M, A, R, V, S, W, W - 22/06/26

ISSUED BY: OMEGA ARCHITECTS. THE SIGNATURE OF THE ISSUING PARTY MUST BE SIGNED OR REPRESENTED IN WRITING OR BY E-MAIL (WITH THE SIGNED COPY OF THE ORIGINAL) AND THE SIGNATURE OF THE ISSUING PARTY MUST BE SIGNED OR REPRESENTED IN WRITING OR BY E-MAIL (WITH THE SIGNED COPY OF THE ORIGINAL) AND THE SIGNATURE OF THE ISSUING PARTY MUST BE SIGNED OR REPRESENTED IN WRITING OR BY E-MAIL (WITH THE SIGNED COPY OF THE ORIGINAL)

ISSUED BY: OMEGA ARCHITECTS. THE SIGNATURE OF THE ISSUING PARTY MUST BE SIGNED OR REPRESENTED IN WRITING OR BY E-MAIL (WITH THE SIGNED COPY OF THE ORIGINAL) AND THE SIGNATURE OF THE ISSUING PARTY MUST BE SIGNED OR REPRESENTED IN WRITING OR BY E-MAIL (WITH THE SIGNED COPY OF THE ORIGINAL)