



FRONT ELEVATION A




SIDE ELEVATION B



REAR ELEVATION C



SIDE ELEVATION D

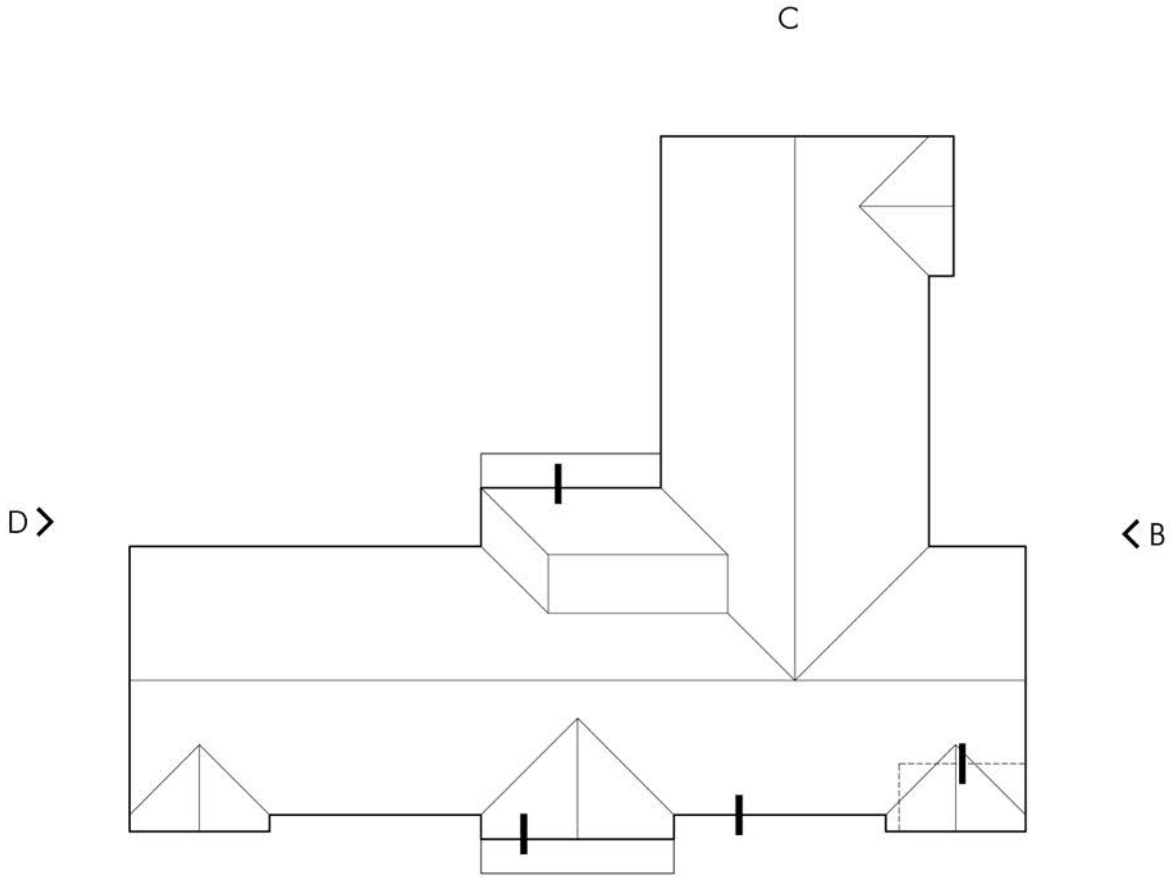

ROOF PLAN - SCALE 1:200

0 m 1 2 3 4 5 10m
SCALE





The Front Barn, 124 Manor Road North, Thomas Dilton, KT7 0BH
T: 01372 470 313 W: www.omega-architects.co.uk

Client:
Cala Homes

Project:
**Parcel10
Hogwood Farm, Finchampstead**

Drawing Title:
**Flat Block 1
Elevations**

Scale:	Revision	Drawn	Check	Date
1:100 @ A1	C	MP	JH	25.10.23
	D	MP	JH	04.12.23
	E	DT	JH	22.06.26

Project No'	Class	Dwg No'	Status	Rev
3112	C	3327	PL	E

DATE: 01-10-2024 BY: CALA & OMEGA
DRAWN BY: JH, CHECKED BY: JH, DATE: 01-10-2024
REVISION: 01-10-2024 BY: JH, DATE: 01-10-2024

DESIGNED BY: OMEGA ARCHITECTS. THE CONTENTS OF THIS DOCUMENT MUST NOT BE REPRODUCED OR TRANSMITTED IN ANY FORM OR BY ANY MEANS, ELECTRONIC OR MECHANICAL, INCLUDING PHOTOCOPYING, RECORDING, OR BY ANY INFORMATION STORAGE AND RETRIEVAL SYSTEM, WITHOUT PERMISSION IN WRITING FROM OMEGA ARCHITECTS. THE CONTENTS OF THIS DOCUMENT ARE THE PROPERTY OF OMEGA ARCHITECTS AND ARE NOT TO BE REPRODUCED OR TRANSMITTED IN ANY FORM OR BY ANY MEANS, ELECTRONIC OR MECHANICAL, INCLUDING PHOTOCOPYING, RECORDING, OR BY ANY INFORMATION STORAGE AND RETRIEVAL SYSTEM, WITHOUT PERMISSION IN WRITING FROM OMEGA ARCHITECTS.