




FRONT ELEVATION A



REAR ELEVATION C



SIDE ELEVATION D

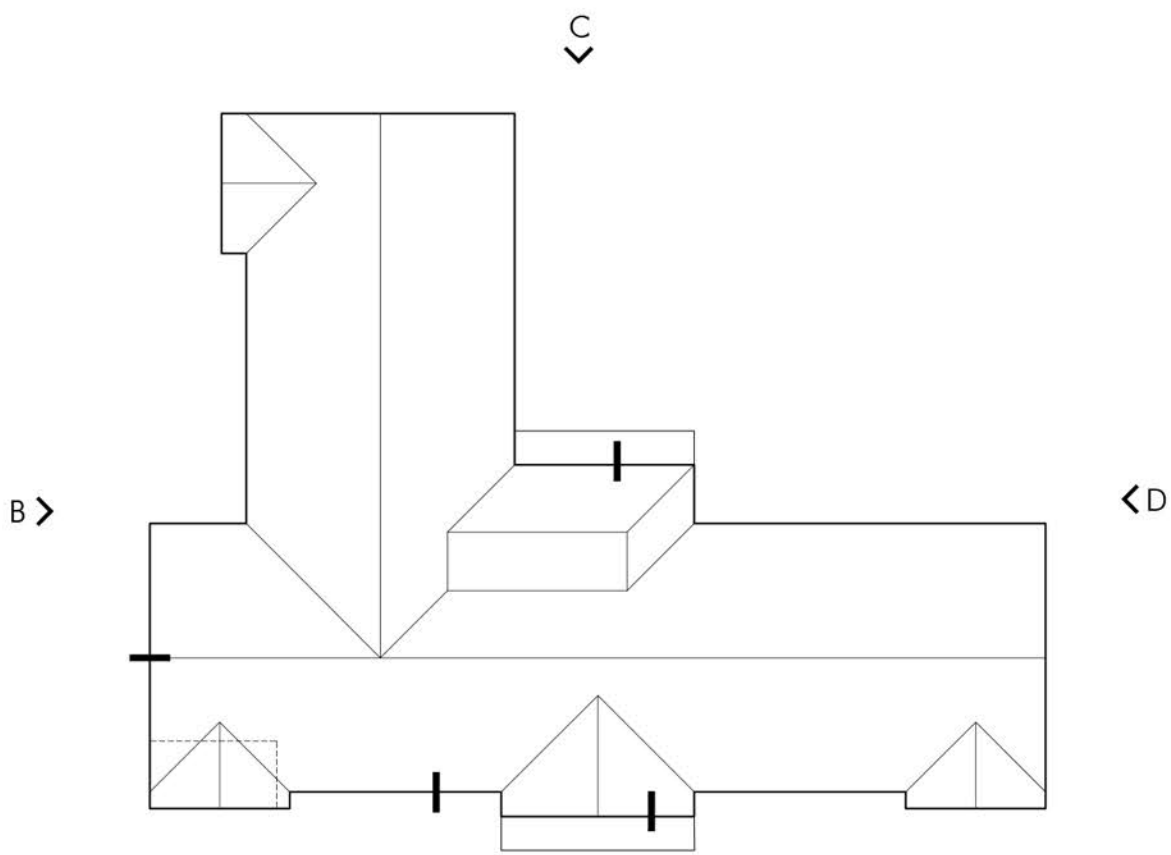

ROOF PLAN - SCALE 1:200





The Front Barn, 124 Manor Road North, Thomas Dilton, KT7 0BH
T: 01372 470 313 W: www.omega-architects.co.uk

Client:
Cala Homes

Project:
**Parcel10
Hogwood Farm, Finchampstead**

Drawing Title:
**Flat Block 1
Elevations**

Scale:	Revision	Drawn	Check	Date
1:100 @ A1	C	MP	JH	25.10.23
	D	MP	JH	04.12.23
	E	DT	JH	22.06.26

Project No'	Class	Dwg No'	Status	Rev
3112	C	3329	PL	E

DESIGNED BY: OMEGA ARCHITECTS; DRAWN BY: MACK & WHITE
PROJECT NO: 3112; CLASS: PL; DRAWING NO: 3329; DATE: 22.06.26
REVISIONS BY: OMEGA ARCHITECTS; THE CONTENTS OF THIS DOCUMENT MUST NOT BE REPRODUCED OR TRANSMITTED IN ANY FORM OR BY ANY MEANS WITHOUT THE WRITTEN PERMISSION OF OMEGA ARCHITECTS LIMITED. DATE FOR REVISION AND DESIGN TO CHANGE FORMS.
REGISTERED COMPANY 08745816 Omega Architects Limited, UK Registered Company Number 2012784, Registered Address: Austin, 48 High Street, Epsom, Surrey, KT8 9DT