


Revision	Issue Date	Dm	Chk

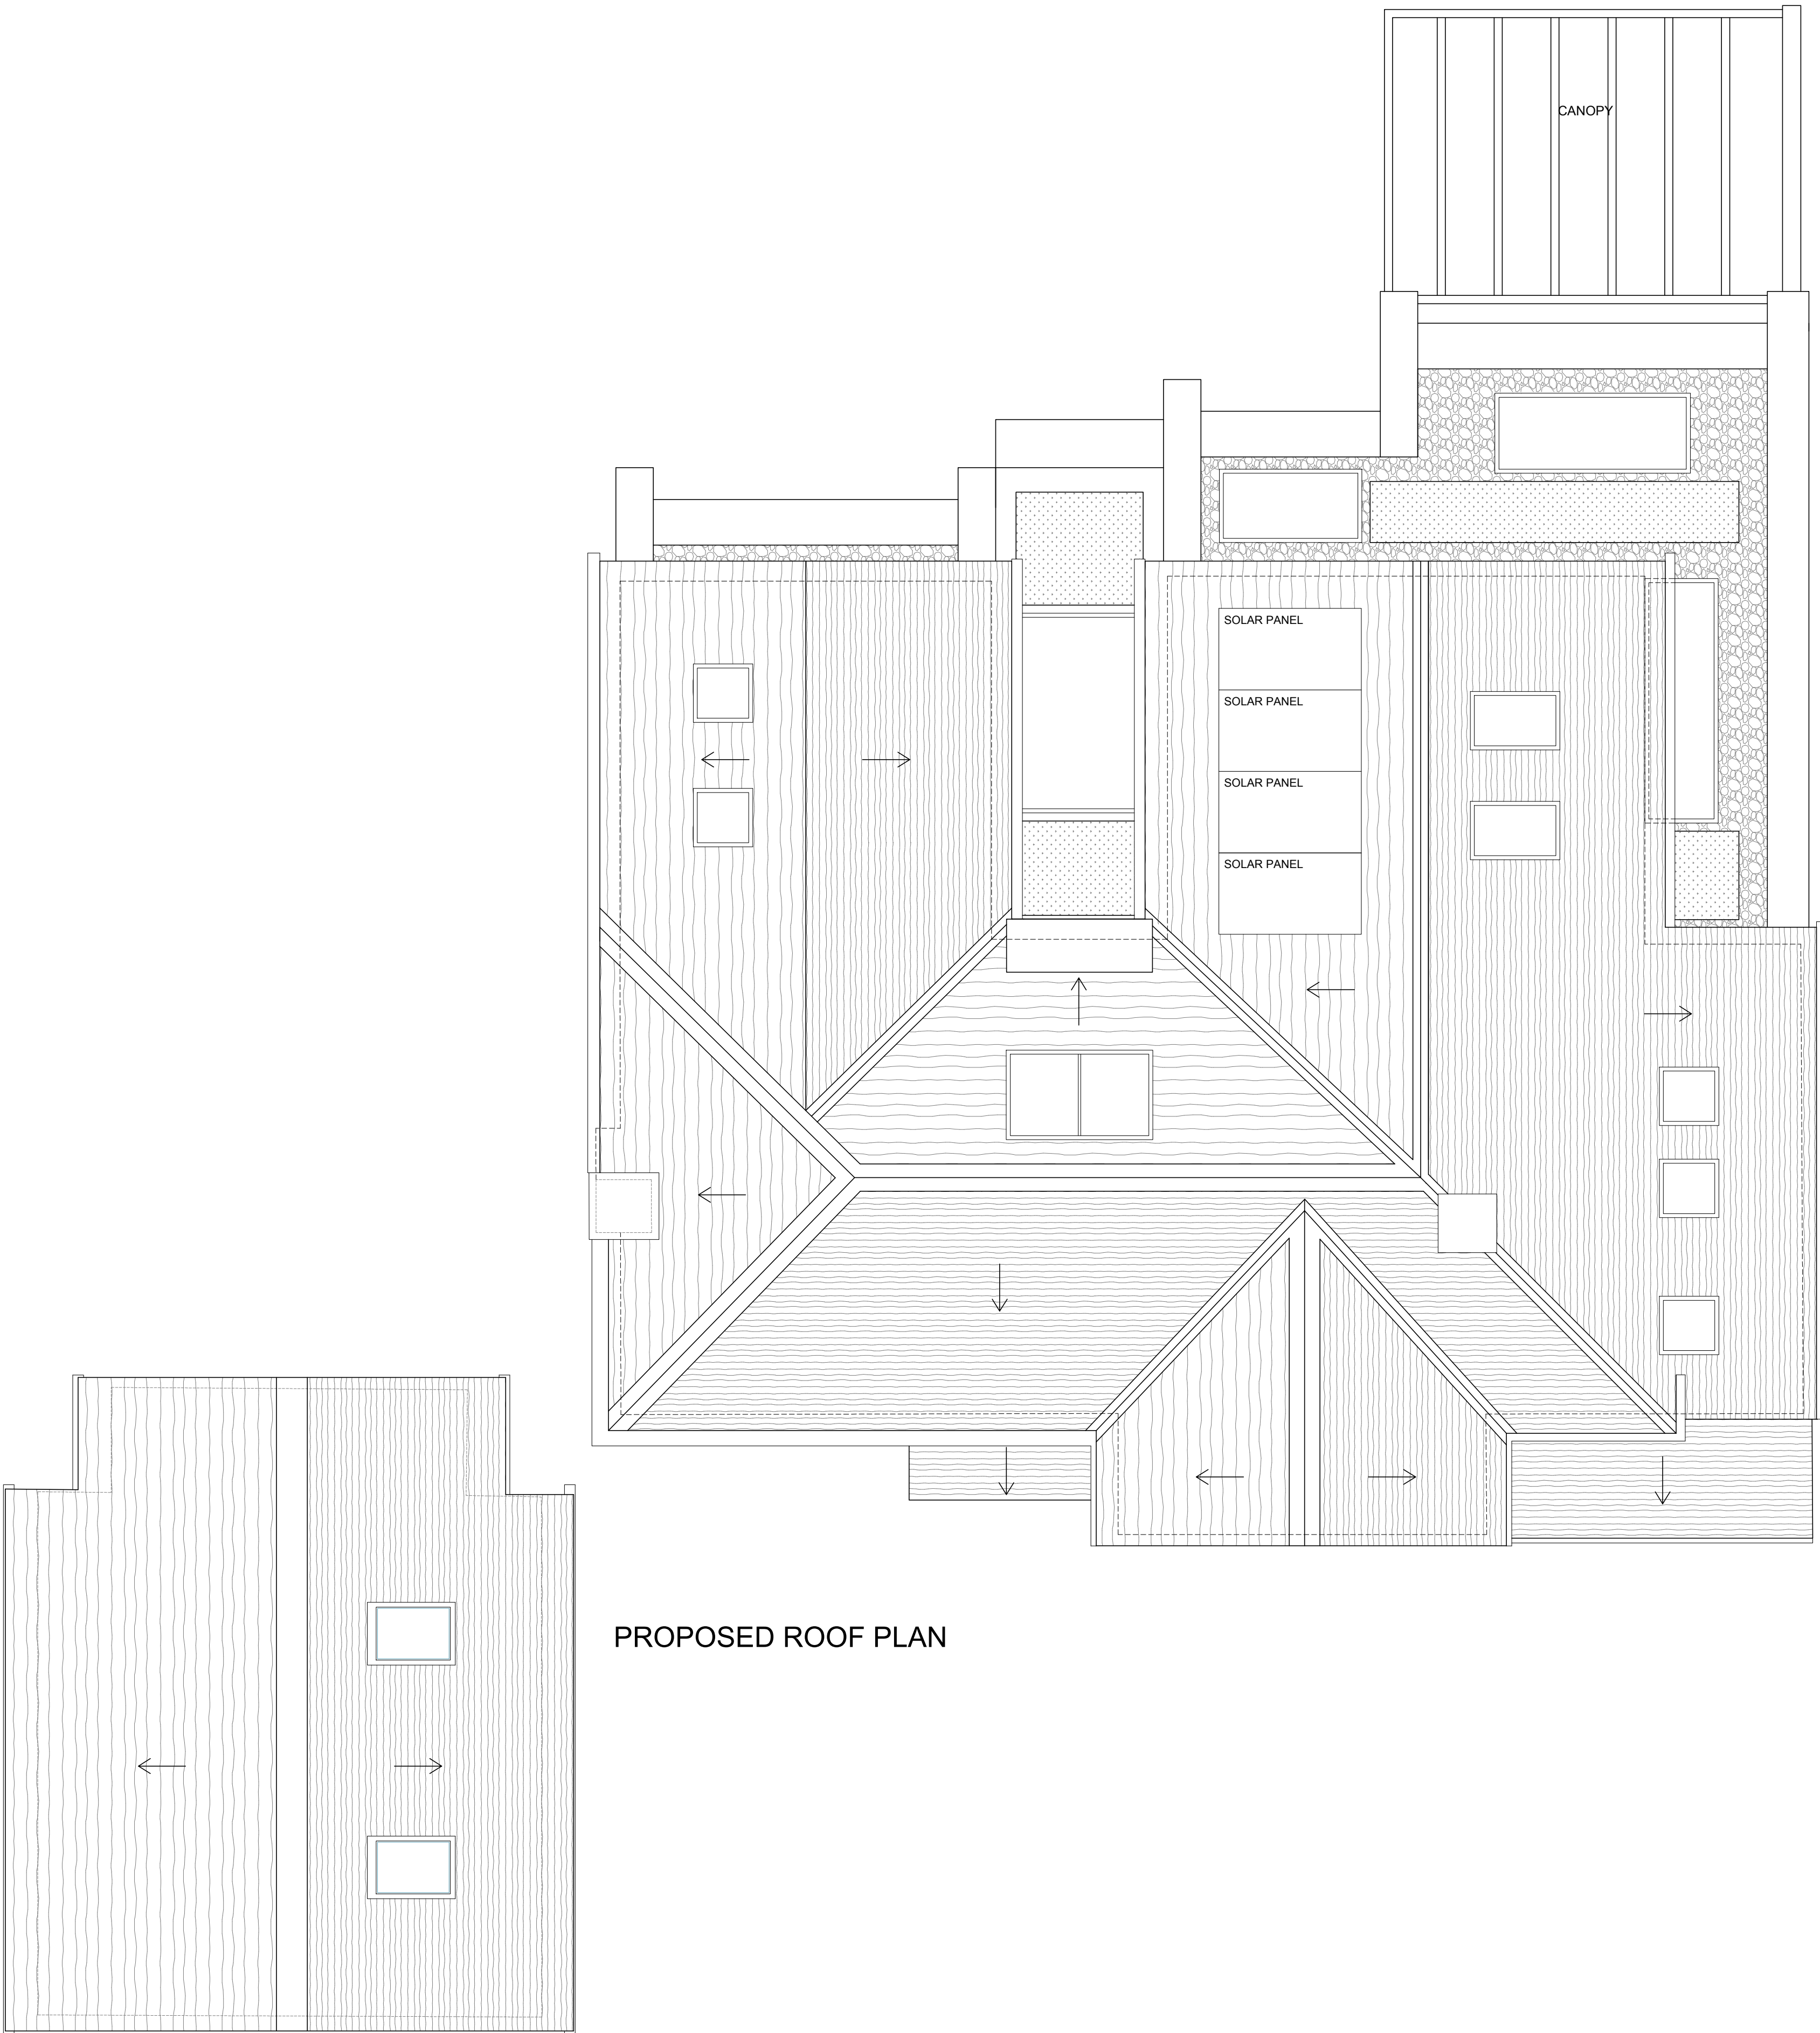

- GENERAL NOTES - PLANS & ELEVATIONS**
- THIS DRAWING IS TO BE READ IN CONJUNCTION WITH ALL GENERAL ARRANGEMENT, PROJECT DETAILS, SPECIFICATIONS AND CONSULTANTS DRAWINGS.
 - UNLESS NOTED OTHERWISE, ALL DIMENSIONS ARE TO STRUCTURAL FACES AND/OR PARTITION STUDS.
 - ABBREVIATIONS:

SVP	SOIL AND VENT PIPE
DP	DRAINAGE POINT
RWP	RAIN WATER PIPE
BIG	BACK INLET GULLY
 - ALL ELEMENTS OF WORK TO BE INSTALLED ACCORDING TO THE APPROPRIATE MANUFACTURER'S INSTRUCTIONS.

Status
PLANNING

Project
**WHINNEY KNOWE, 2 PAGE'S CROFT
WOKINGHAM, RG40 2HN**

Drawing Title
PROPOSED ROOF PLAN

Date	Scale	Drawn by	Check by
FEB 26	1:50 @ A1	IG	KA
Project No.	Drawing No.	Revision	
25.111	PL.1312	-	

fineline