






FRONT ELEVATION
SCALE 1:100

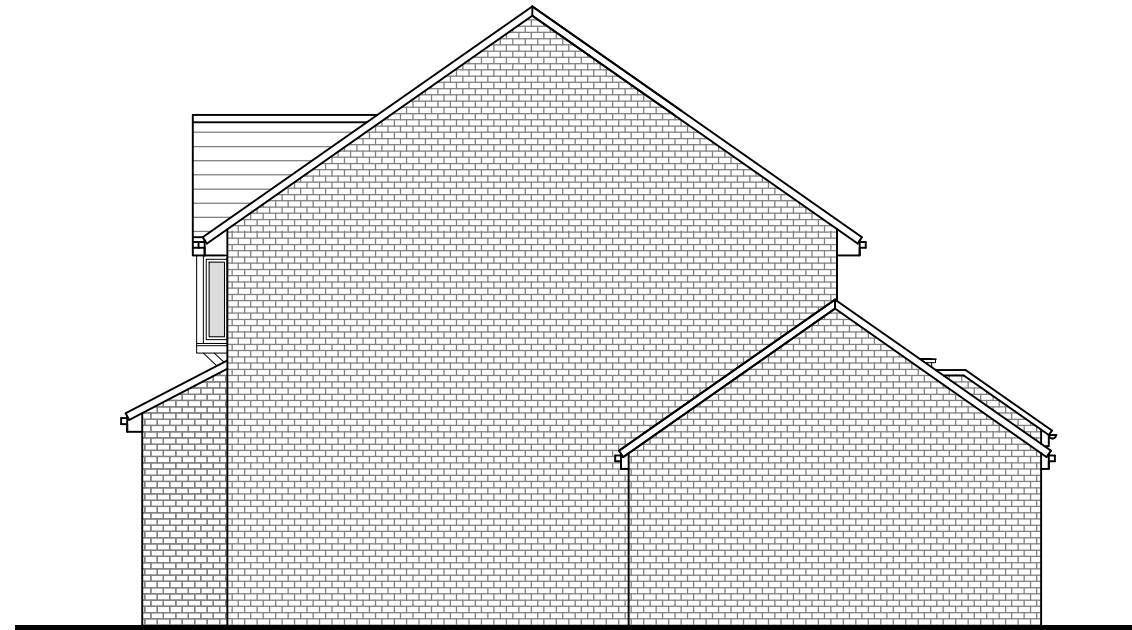


SIDE ELEVATION
SCALE 1:100

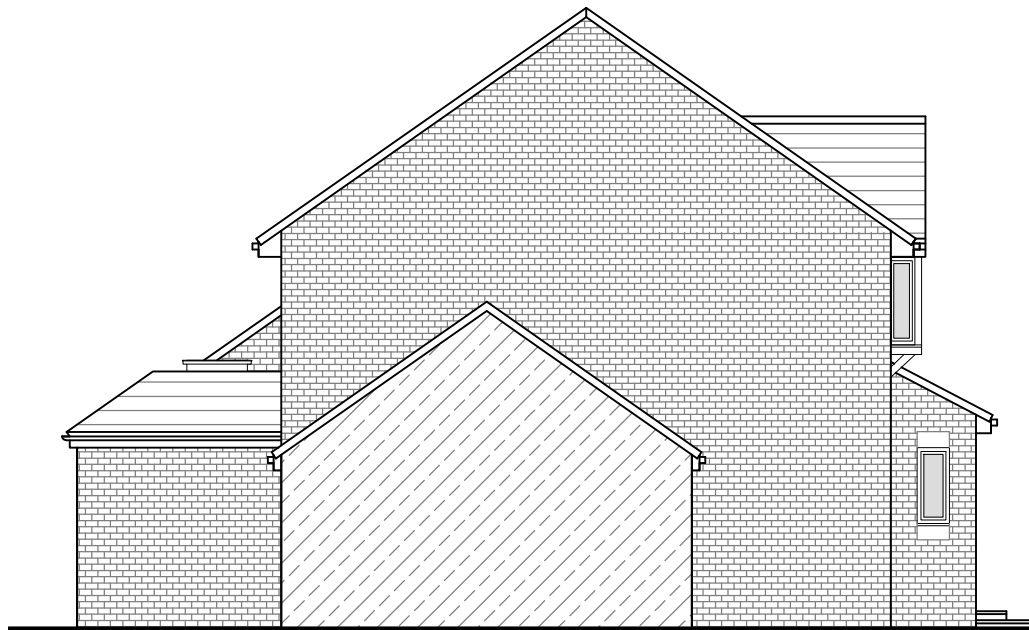

SIDE ELEVATION
SCALE 1:100

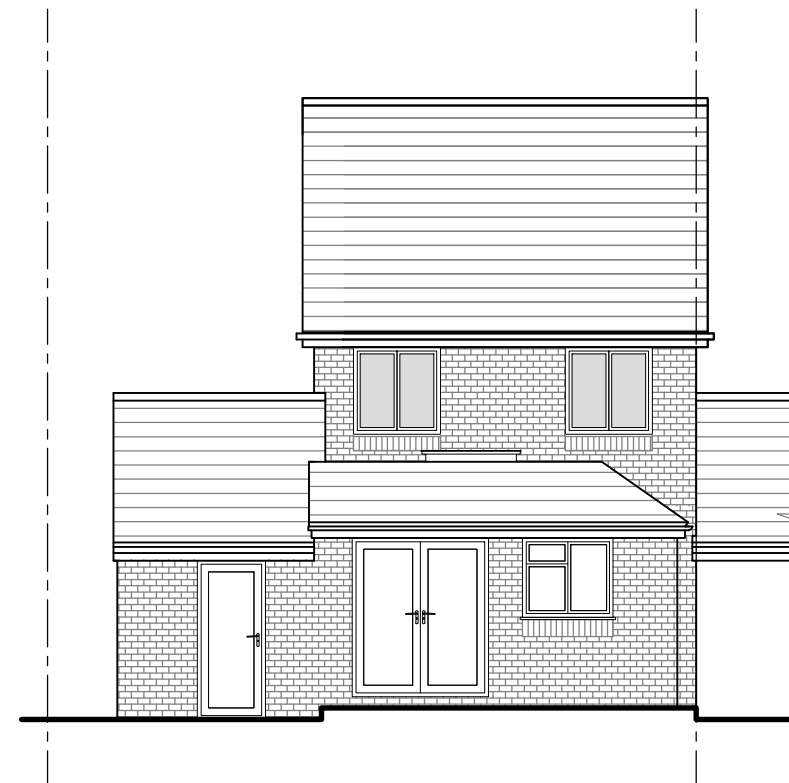

REAR ELEVATION
SCALE 1:100

 1 : 100 @ A3 



JAKE
UNDERWOOD
PLANNING & BUILDING DRAWINGS

PROJECT:
19 REGENT CL, EARLEY,
READING RG6 4EZ

DETAIL:
PROPOSED ELEVATIONS

PLANNING PERMISSION

JOB No: 2549 DRG No: 005

SCALE @ A3: 1:100 REV: B

CONTACT:
JAKE UNDERWOOD
Web: www.jakeunderwood.com
Email: jake_underwood@hotmail.com
Phone: 07784927778