




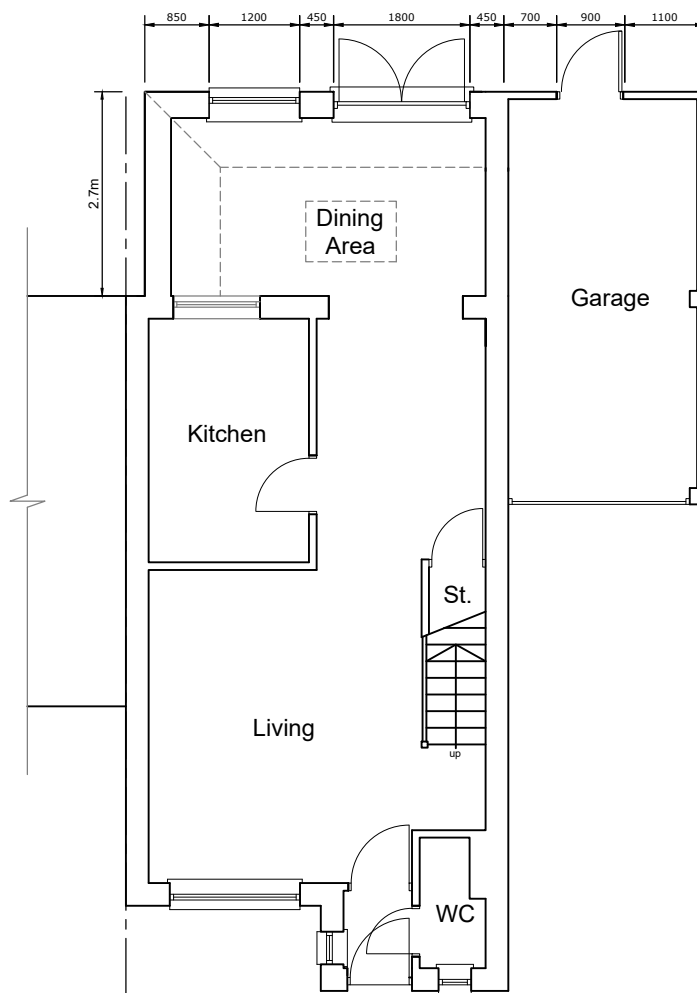


PROPOSED GROUND FLOOR PLAN
SCALE 1:100

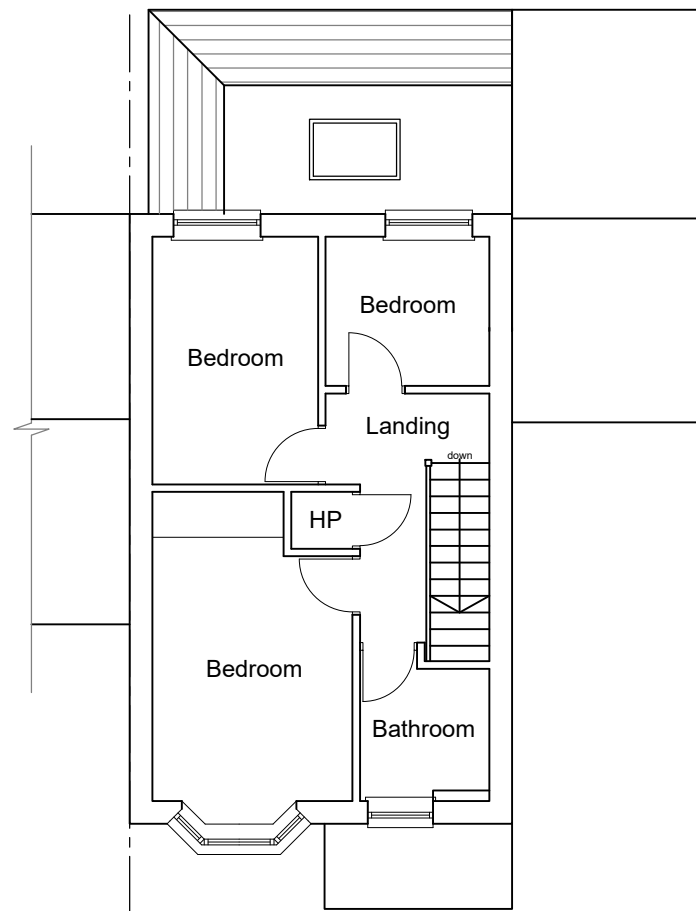

PROPOSED ROOF FLOOR PLAN
SCALE 1:100

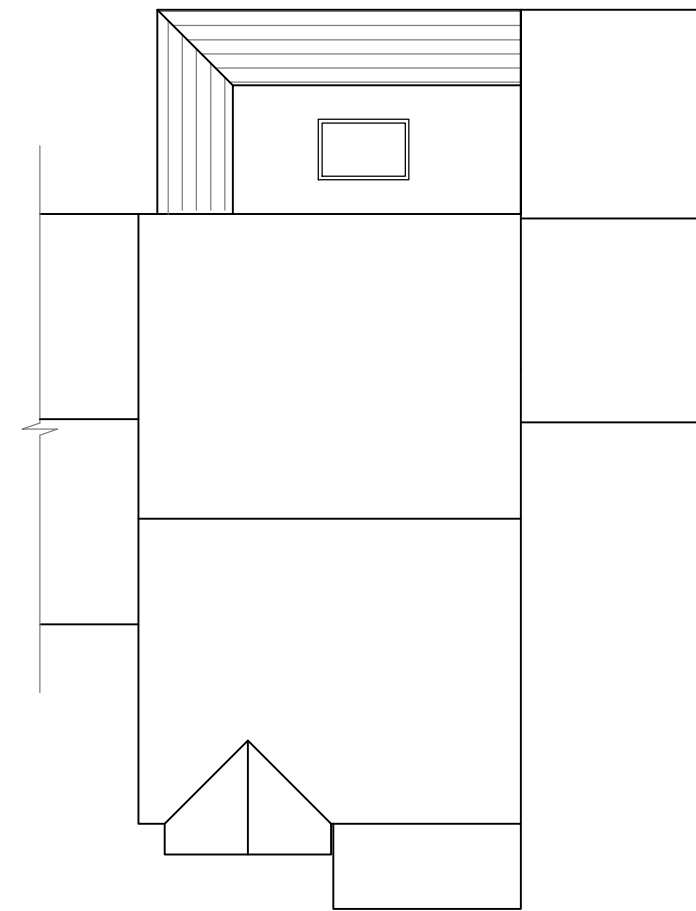

PROPOSED ROOF PLAN
SCALE 1:100

 

JAKE UNDERWOOD

PLANNING & BUILDING DRAWINGS

PROJECT:
19 REGENT CL, EARLEY,
READING RG6 4EZ

DETAIL:
PROPOSED FLOOR PLANS

PLANNING PERMISSION

JOB No: 2549	DRG No: 004
SCALE @ A3: 1:100	REV: B

CONTACT:
JAKE UNDERWOOD
Web: www.jakeunderwood.com
Email: jake_underwood@hotmail.com
Phone: 07784927778