





Ordnance Survey ©
UKmapcentre.com
Serial number: 317192
© Crown copyright and database right 2025
Ordnance Survey licence AC0000848283
Reproduction in whole or in part is prohibited
without the prior permission of Ordnance Survey.

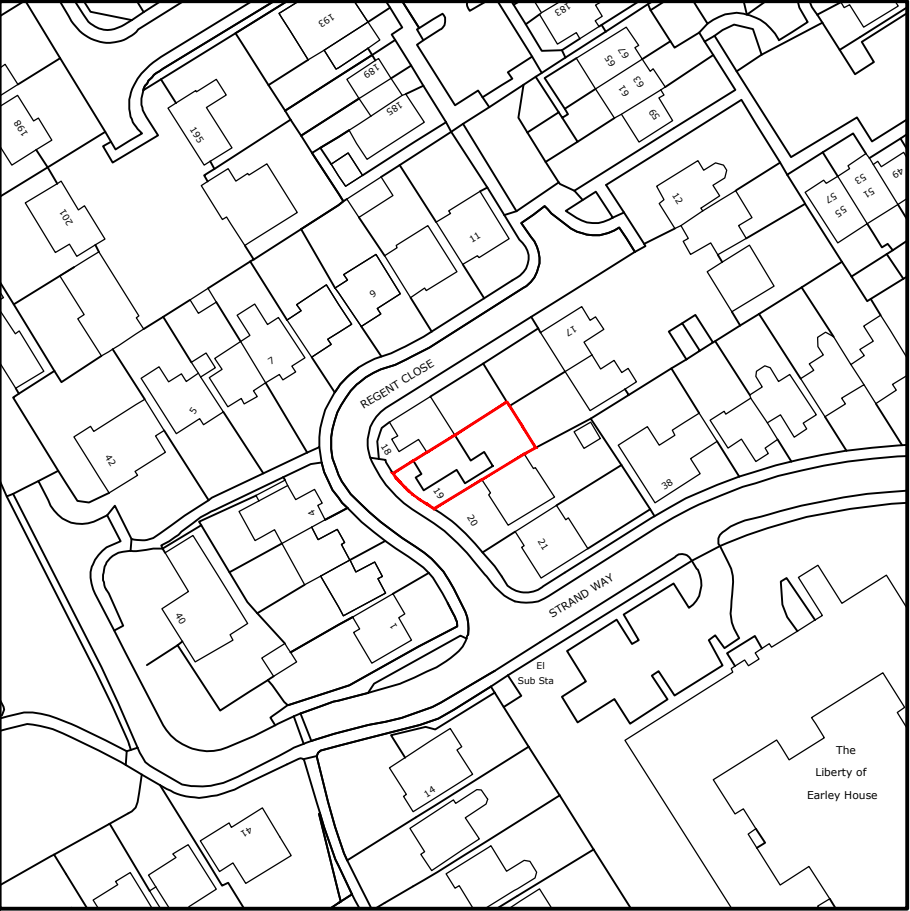


LOCATION PLAN

SCALE 1:1250

 


SCALE BAR 1:1250

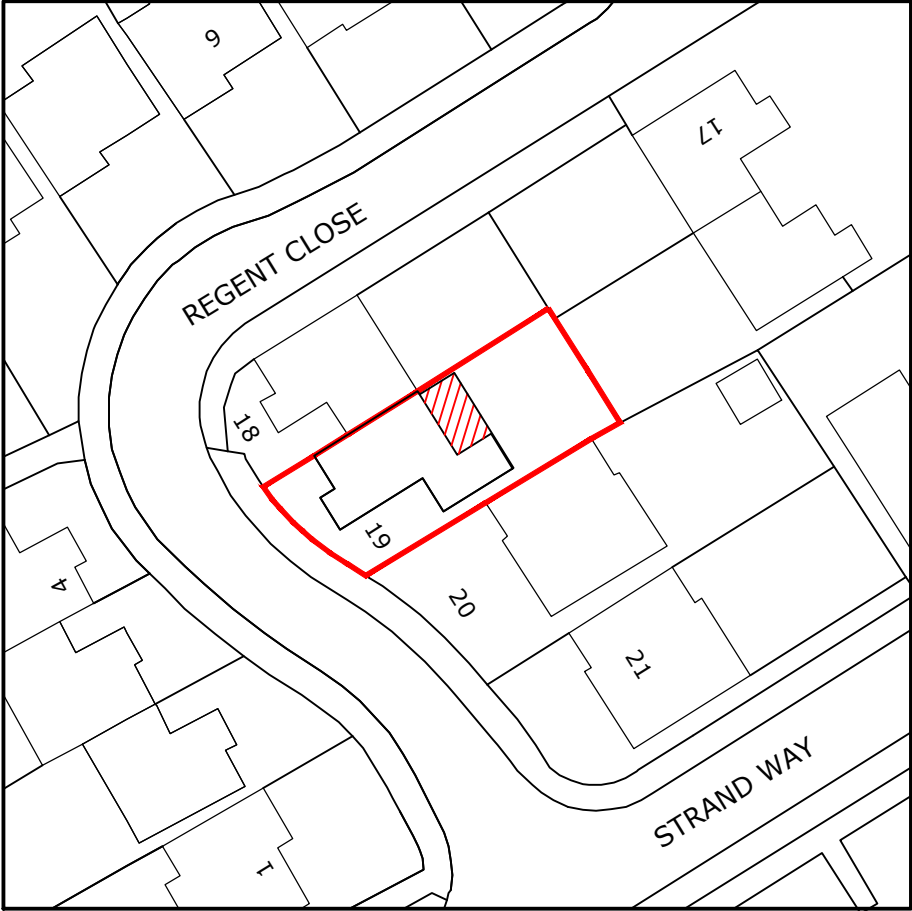

SITE PLAN - PROPOSED SHOWN HATCHED

SCALE 1:500

 

SCALE BAR 1:500



JAKE
UNDERWOOD

PLANNING & BUILDING DRAWINGS

PROJECT:
19 REGENT CL, EARLEY,
READING RG6 4EZ

DETAIL:
LOCATION AND SITE PLAN

PLANNING PERMISSION

JOB No: 2549	DRG No: 001
SCALE @ A3: AS SHOWN	REV: B

CONTACT:
JAKE UNDERWOOD
Web: www.jakeunderwood.com
Email: jake_underwood@hotmail.com
Phone: 07784927778