


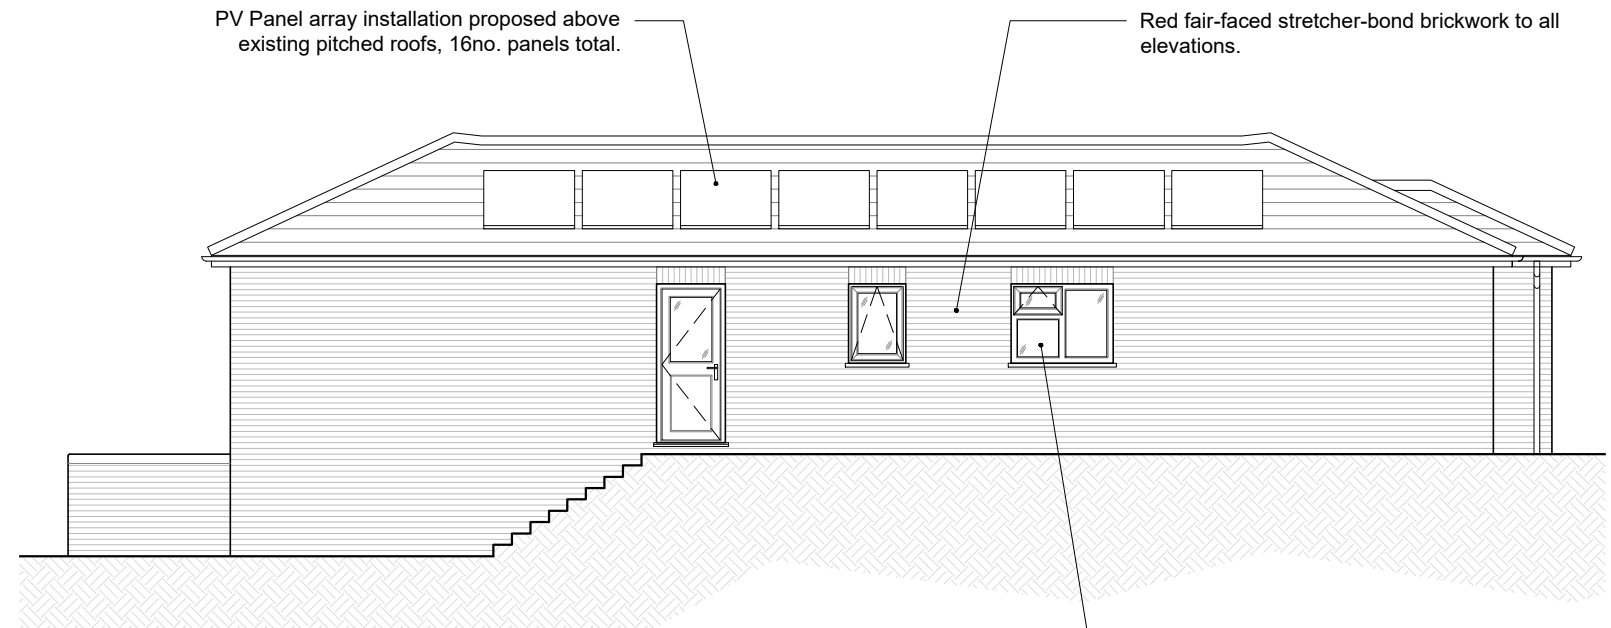


PROPOSED EAST (FRONT) ELEVATION, 1:100




PROPOSED SOUTH ELEVATION, 1:100



PROPOSED WEST (REAR) ELEVATION, 1:100

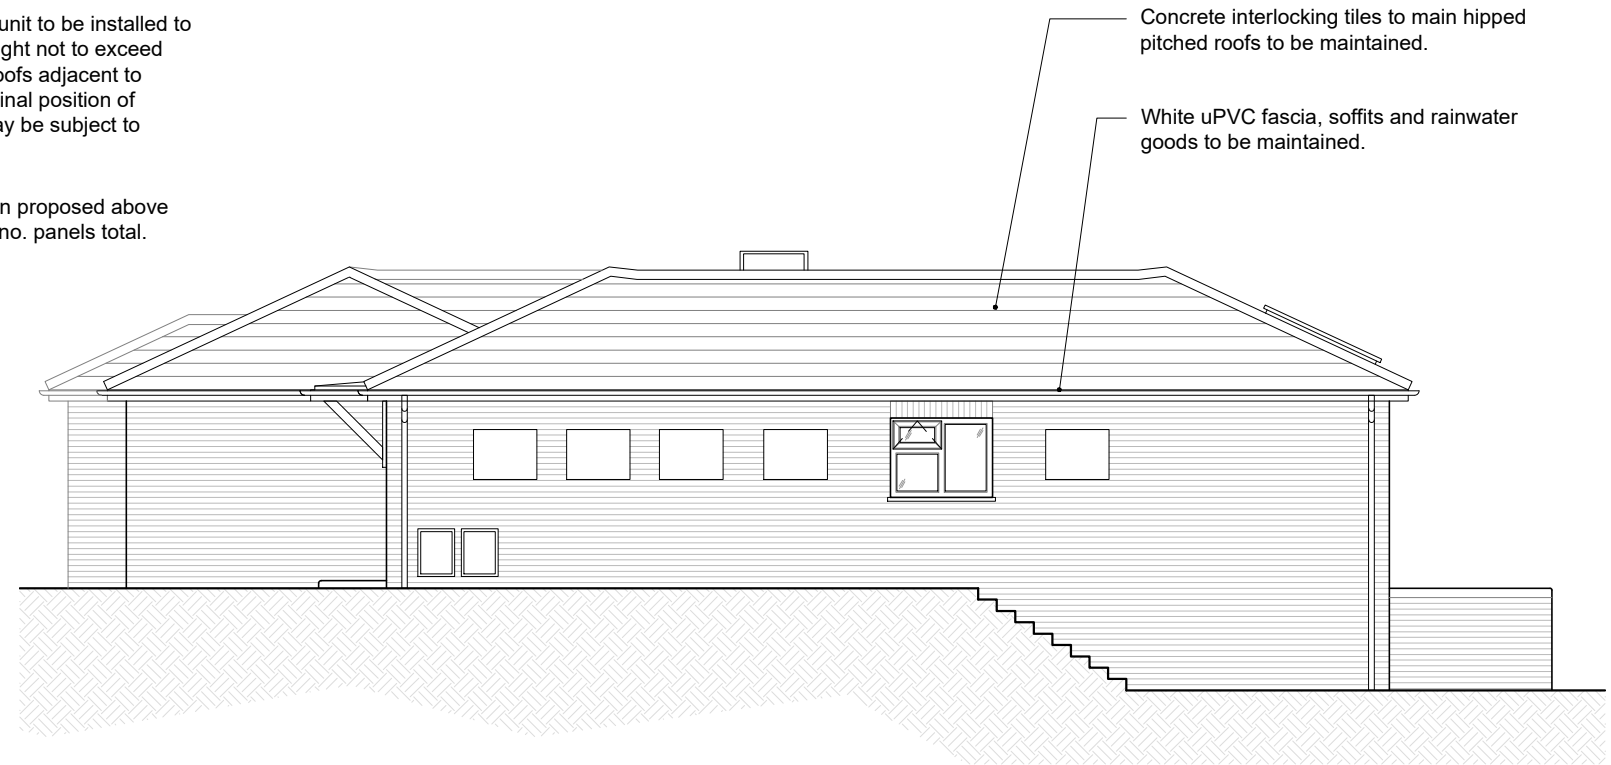

PROPOSED NORTH ELEVATION, 1:100

 

Issued only for purpose indicated. All dimensions to be checked on site.

38 Arthur Road
Wokingham
Berks., RG41 2SY

Client:
Mr T. Jones
Status:
PLANNING

Drawing Title:
Proposed Elevations

Drawing No:
P.14

Job No.:
26.121

Scale:
1:100

Revision:
B