


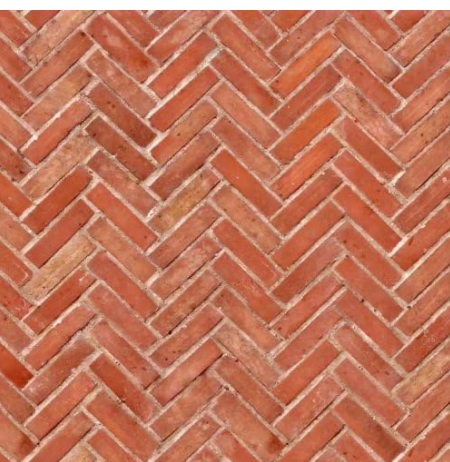

(1) Proposed permeable block paving to footpath laid in herringbone pattern. Formpave Aquaflow or similar approved. Colour Red



(2) Stone Flags on Terraces - Yorkshire paving slabs



(3) Gravel Bound Driveway - SureSet UVR ProResin and 6mm Barley Butter aggregate - Permeable Surface



(4) Stone Steps with Metal Balustrading




(5) Existing Fence - White painted

1. Do not scale this drawing.
2. All dimensions to be verified by the contractor before work is commenced
3. Architect to be notified immediately if any discrepancies are found
4. All shop drawings to be approved by Architect before work commences.
5. All details to be in accordance with relevant British Standards and manufacturers recommendations and specification
6. This drawing is the property of Baca Architects Limited, copyright reserved. This drawing is not to be copied, reproduced, retained or disclosed to any unauthorised person either wholly or in part without the specific consent in writing of Baca Architects Limited.

All Dimensions in mm
Notes
Significant Health, Safety & Environmental information relating to CDM
Health:
Safety:
Environmental:
It is assumed that all works will be carried out by a competent contractor working, where appropriate, to an agreed method statement


This drawing is to be read in conjunction with Arb Consultancy Ltd's Landscaping & BNG Enhancement Plan (drawing ref. 25-2787-LEP-001), the Addendum to the approved Arboricultural Impact and Method Statement, and drawing no. 25-2787-TPP-001.

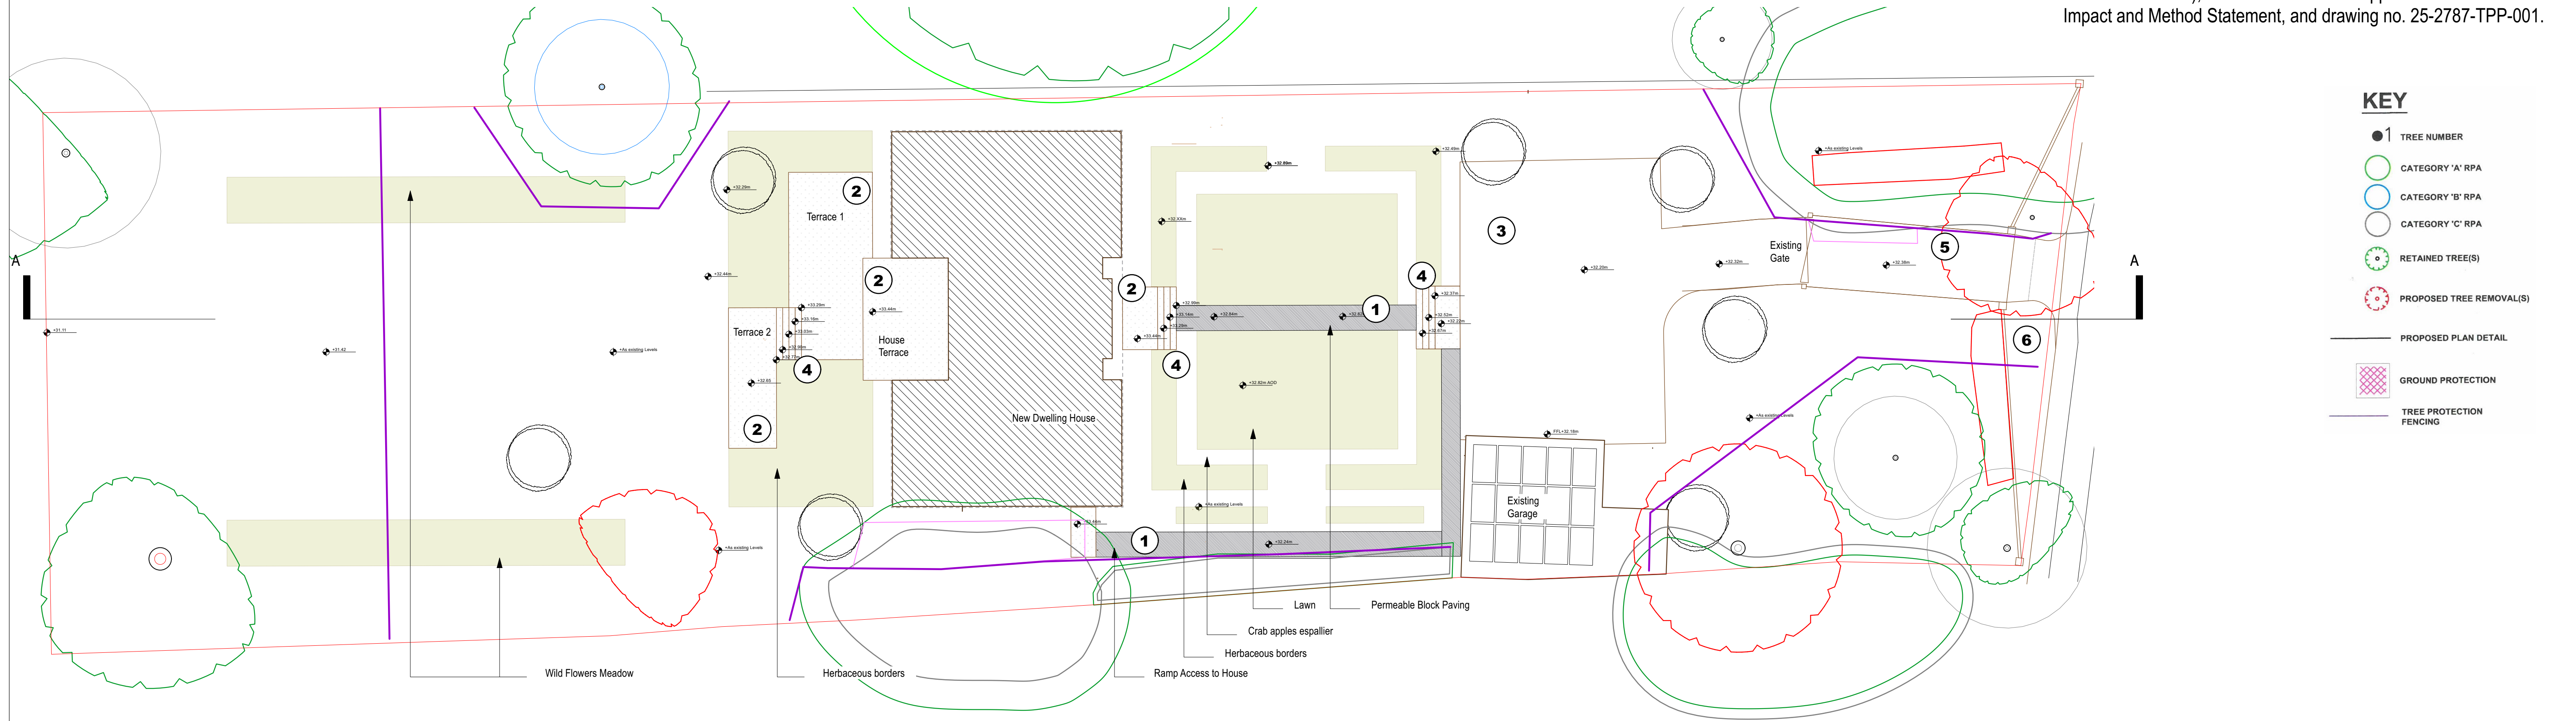

KEY

- 1 TREE NUMBER
- CATEGORY 'A' RPA
- CATEGORY 'B' RPA
- CATEGORY 'C' RPA
- RETAINED TREE(S)
- PROPOSED TREE REMOVAL(S)
- PROPOSED PLAN DETAIL
- GROUND PROTECTION
- TREE PROTECTION FENCING

PROPOSED SITE PLAN

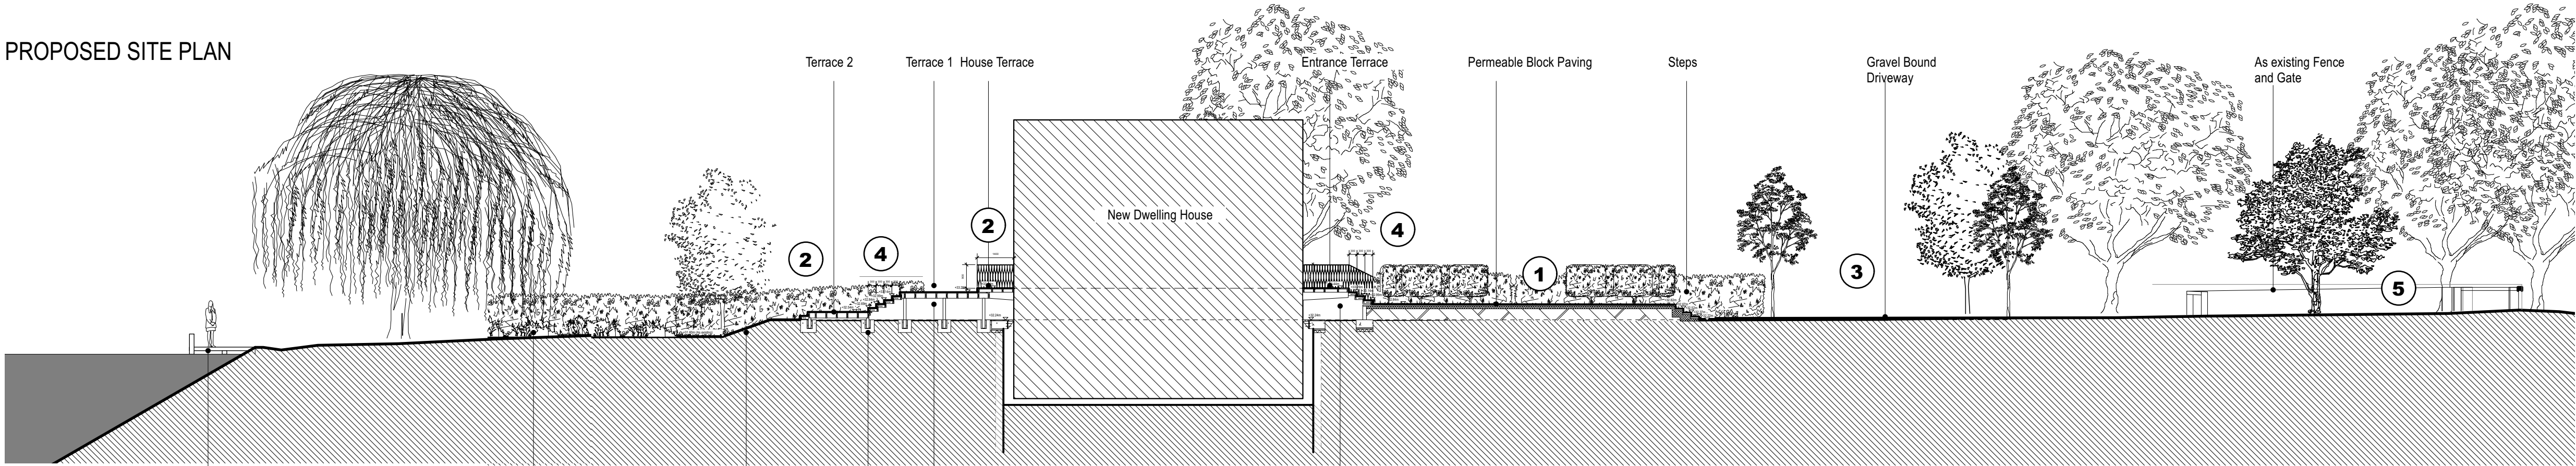

PROPOSED SITE SECTION A-A



Rev	Date	Description	DRN	CK
Unit 1, 199 Long Lane, London, SE1 4PN t/ +44 (0) 20 7397 5620 mail@baca.uk.com				
Drawing Title:			Scale:	
Hard Landscape Details Discharge of Planning Condition 8			1 to 150 @ A1 1 to 300 @ A3	
			Status:	
Client: Mr A Turner			Planning Conditions	
Project No. 325			Drawing No:	
Project Name: Rivertrees			325-300-055	
Project Address: Rivertrees, Wargrave Road, Remend, RG9 3JD			Rev	
			A	