




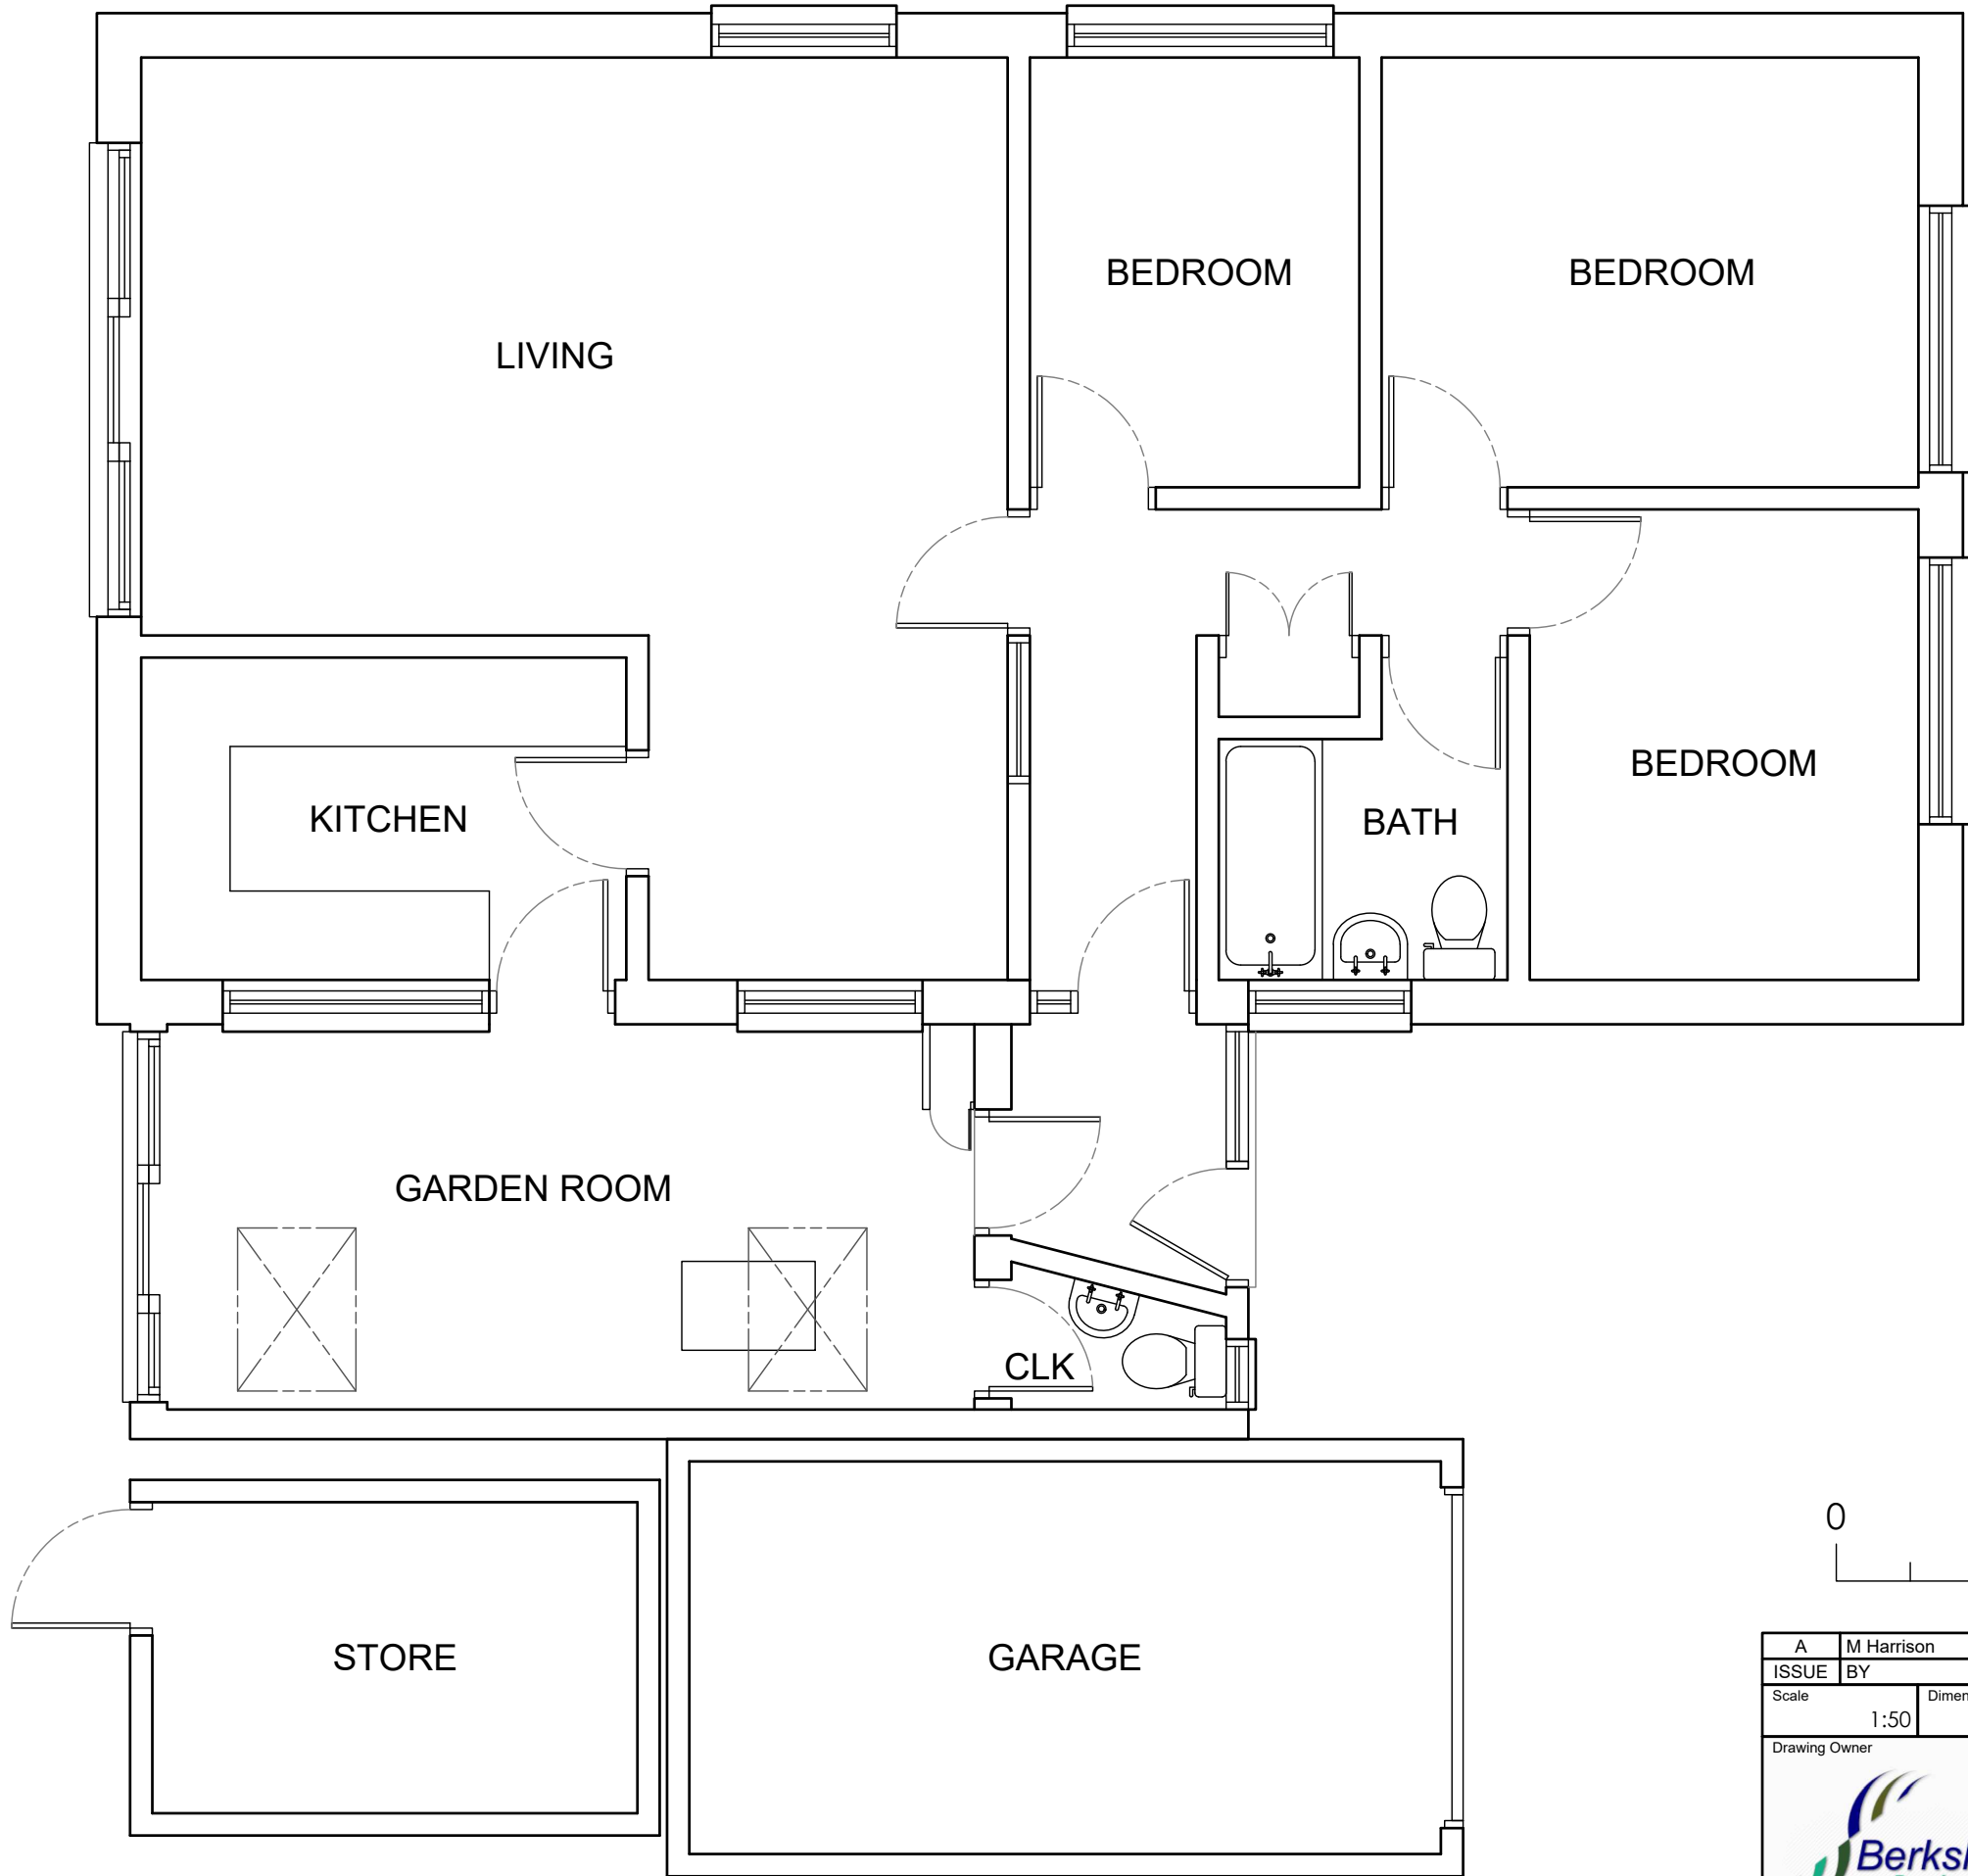


A	M Harrison	12.08.2024	First Issue		APPROVED	DATE
ISSUE	BY	DATE	DESCRIPTION		APPROVED	DATE
Scale	1:50	Dimensions	mm	Tolerance	Mass	Projection
Drawing Owner		Title				
 T : 01189 770404		68 Arthur Road, Wokingham, Berkshire RG41 2SY, Existing Floor Plan				
		Drawn by			Drawing Number	Sheet
				24/ARW/01		1/1
						Issue
						A

 


A		M Harrison	12.08.2024	First Issue			
ISSUE	BY	DATE	DESCRIPTION		APPROVED	DATE	
Scale	1:50	Dimensions	mm	Tolerance	Mass	Projection	3rd Angle 
Drawing Owner		Title					
 T : 01189 770404		68 Arthur Road, Wokingham, Berkshire RG41 2SY, Existing North East Elevation					
Drawn by				Drawing Number		Sheet	Issue
				24/ARW/021		1/1	A

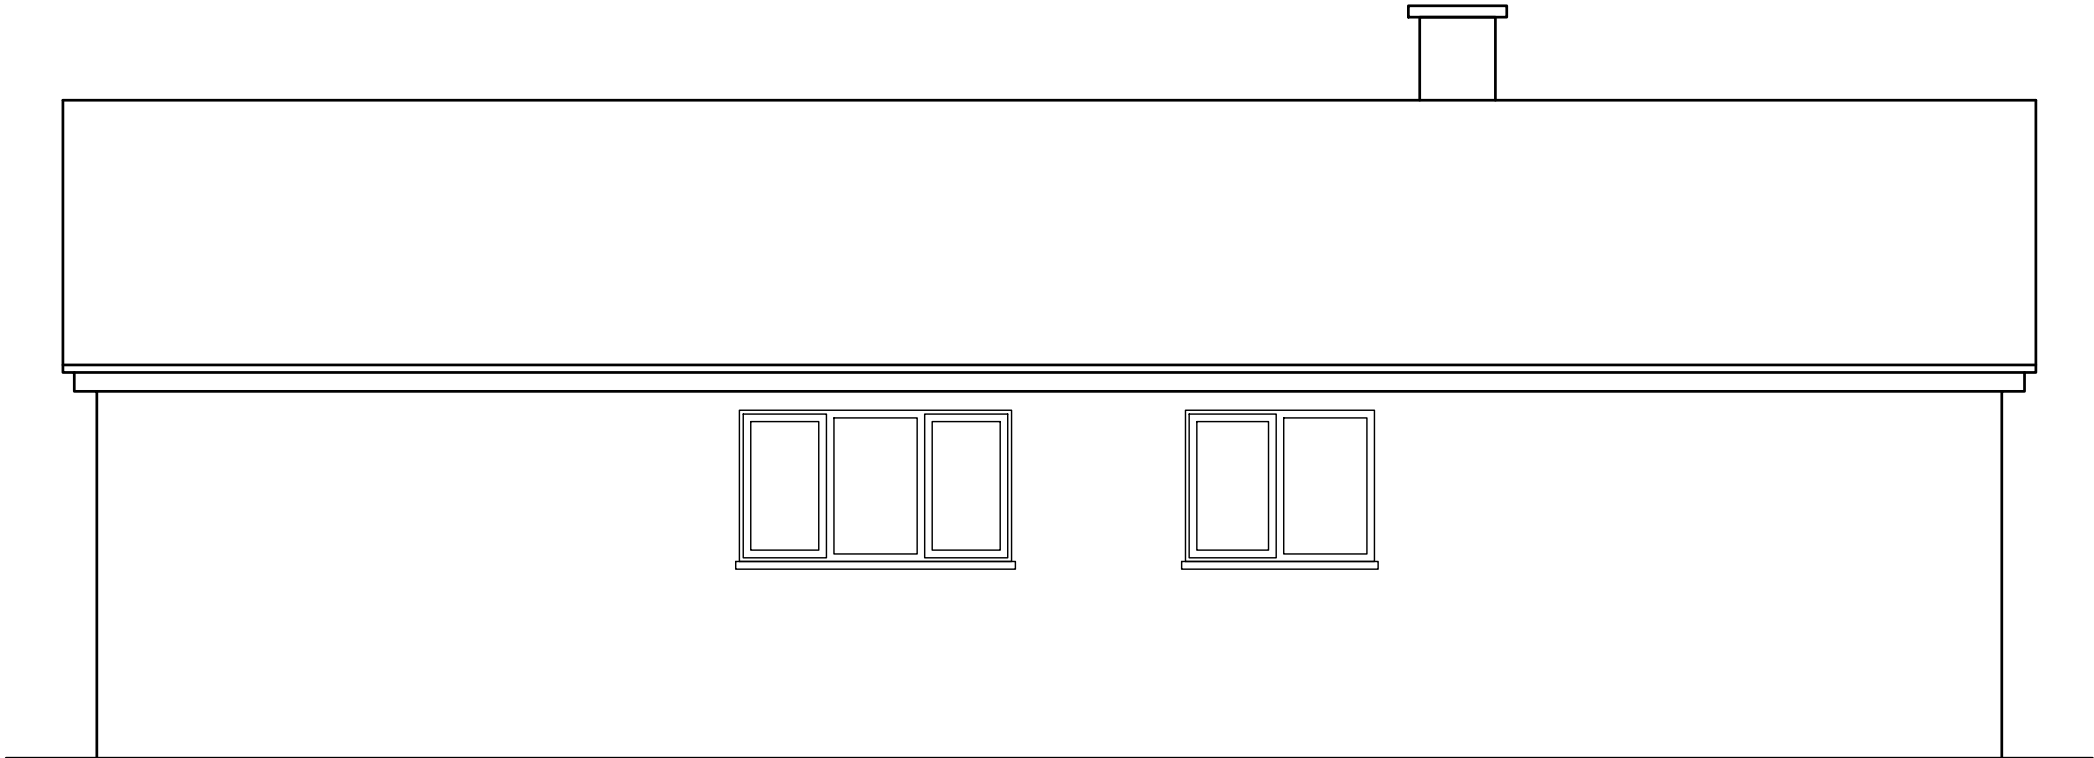


A	M Harrison	12.08.2024	First Issue			
ISSUE	BY	DATE	DESCRIPTION		APPROVED	DATE
Scale	1:50	Dimensions mm	Tolerance	Mass	Projection 3rd Angle	
Drawing Owner		Title				
 T : 01189 770404		68 Arthur Road, Wokingham, Berkshire RG41 2SY, Existing North West Elevation				
Drawn by				Drawing Number		Sheet
				24/ARW/022		1/1
						Issue
						A

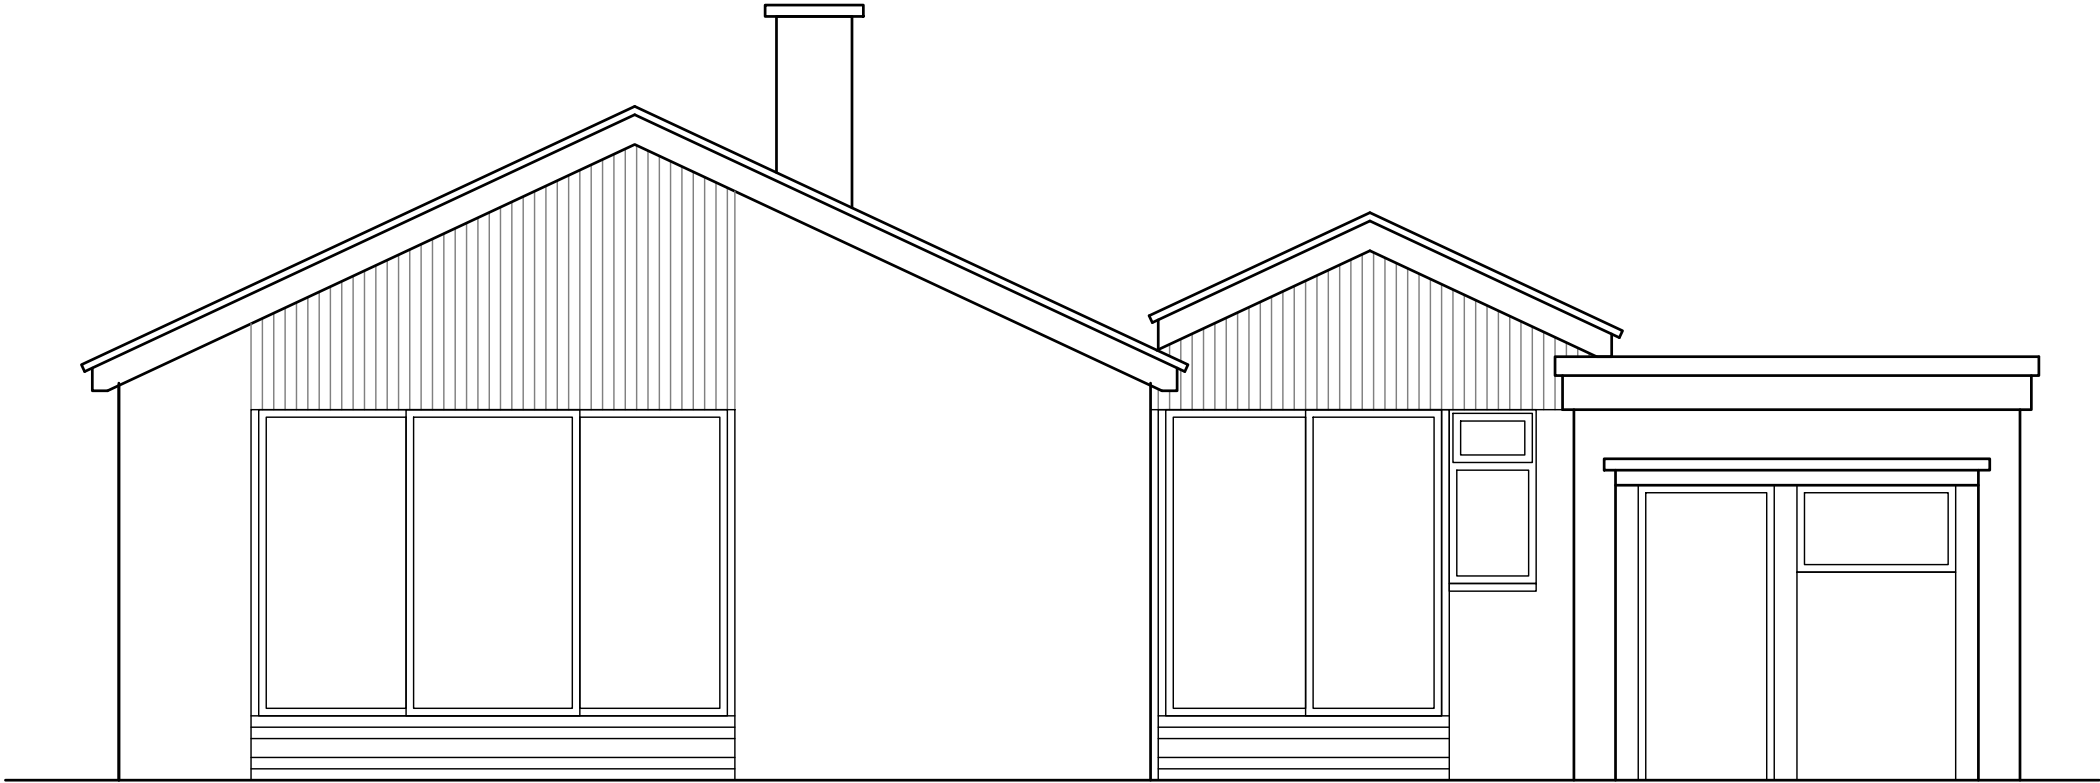


A	M Harrison	12.08.2024	First Issue			
ISSUE	BY	DATE	DESCRIPTION		APPROVED	DATE
Scale	1:50	Dimensions mm	Tolerance	Mass	Projection 3rd Angle	
Drawing Owner		Title				
 T : 01189 770404		68 Arthur Road, Wokingham, Berkshire RG41 2SY, Existing South West Elevation				
Drawn by				Drawing Number		Sheet
				24/ARW/031		1/1
				Issue		A

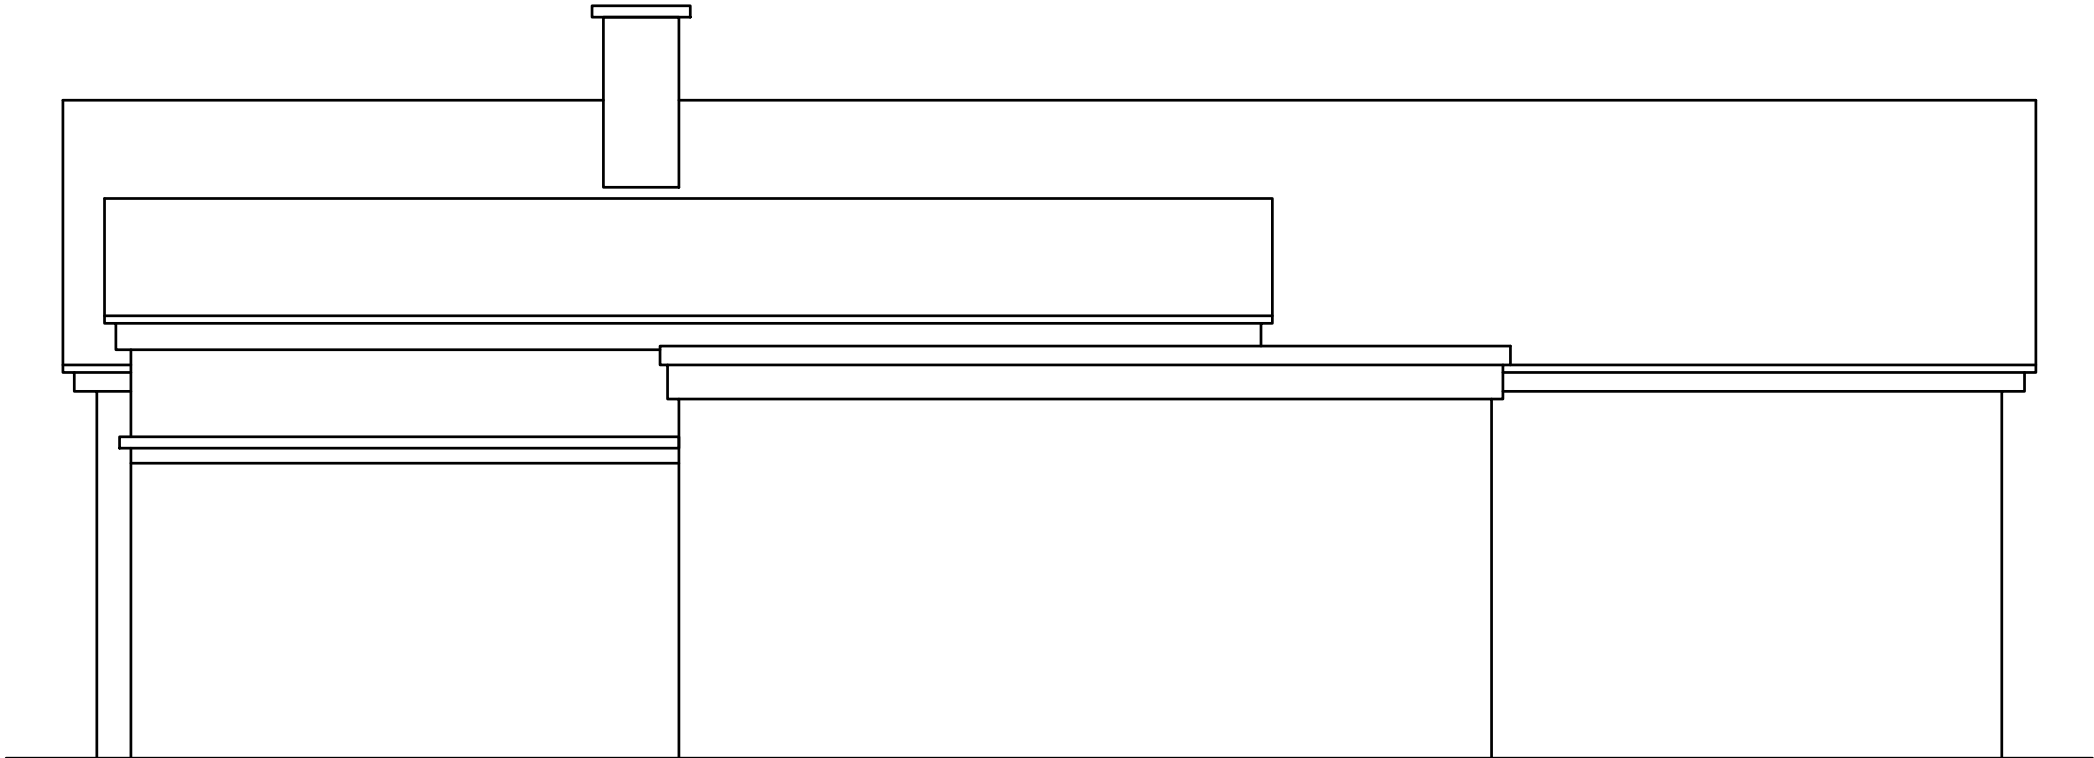



A		M Harrison	12.08.2024	First Issue			
ISSUE	BY	DATE	DESCRIPTION		APPROVED	DATE	
Scale	1:50	Dimensions	mm	Tolerance	Mass	Projection	3rd Angle
Drawing Owner		Title					
 T : 01189 770404		68 Arthur Road, Wokingham, Berkshire RG41 2SY, Existing South East Elevation					
Drawn by				Drawing Number		Sheet	Issue
				24/ARW/032		1/1	A

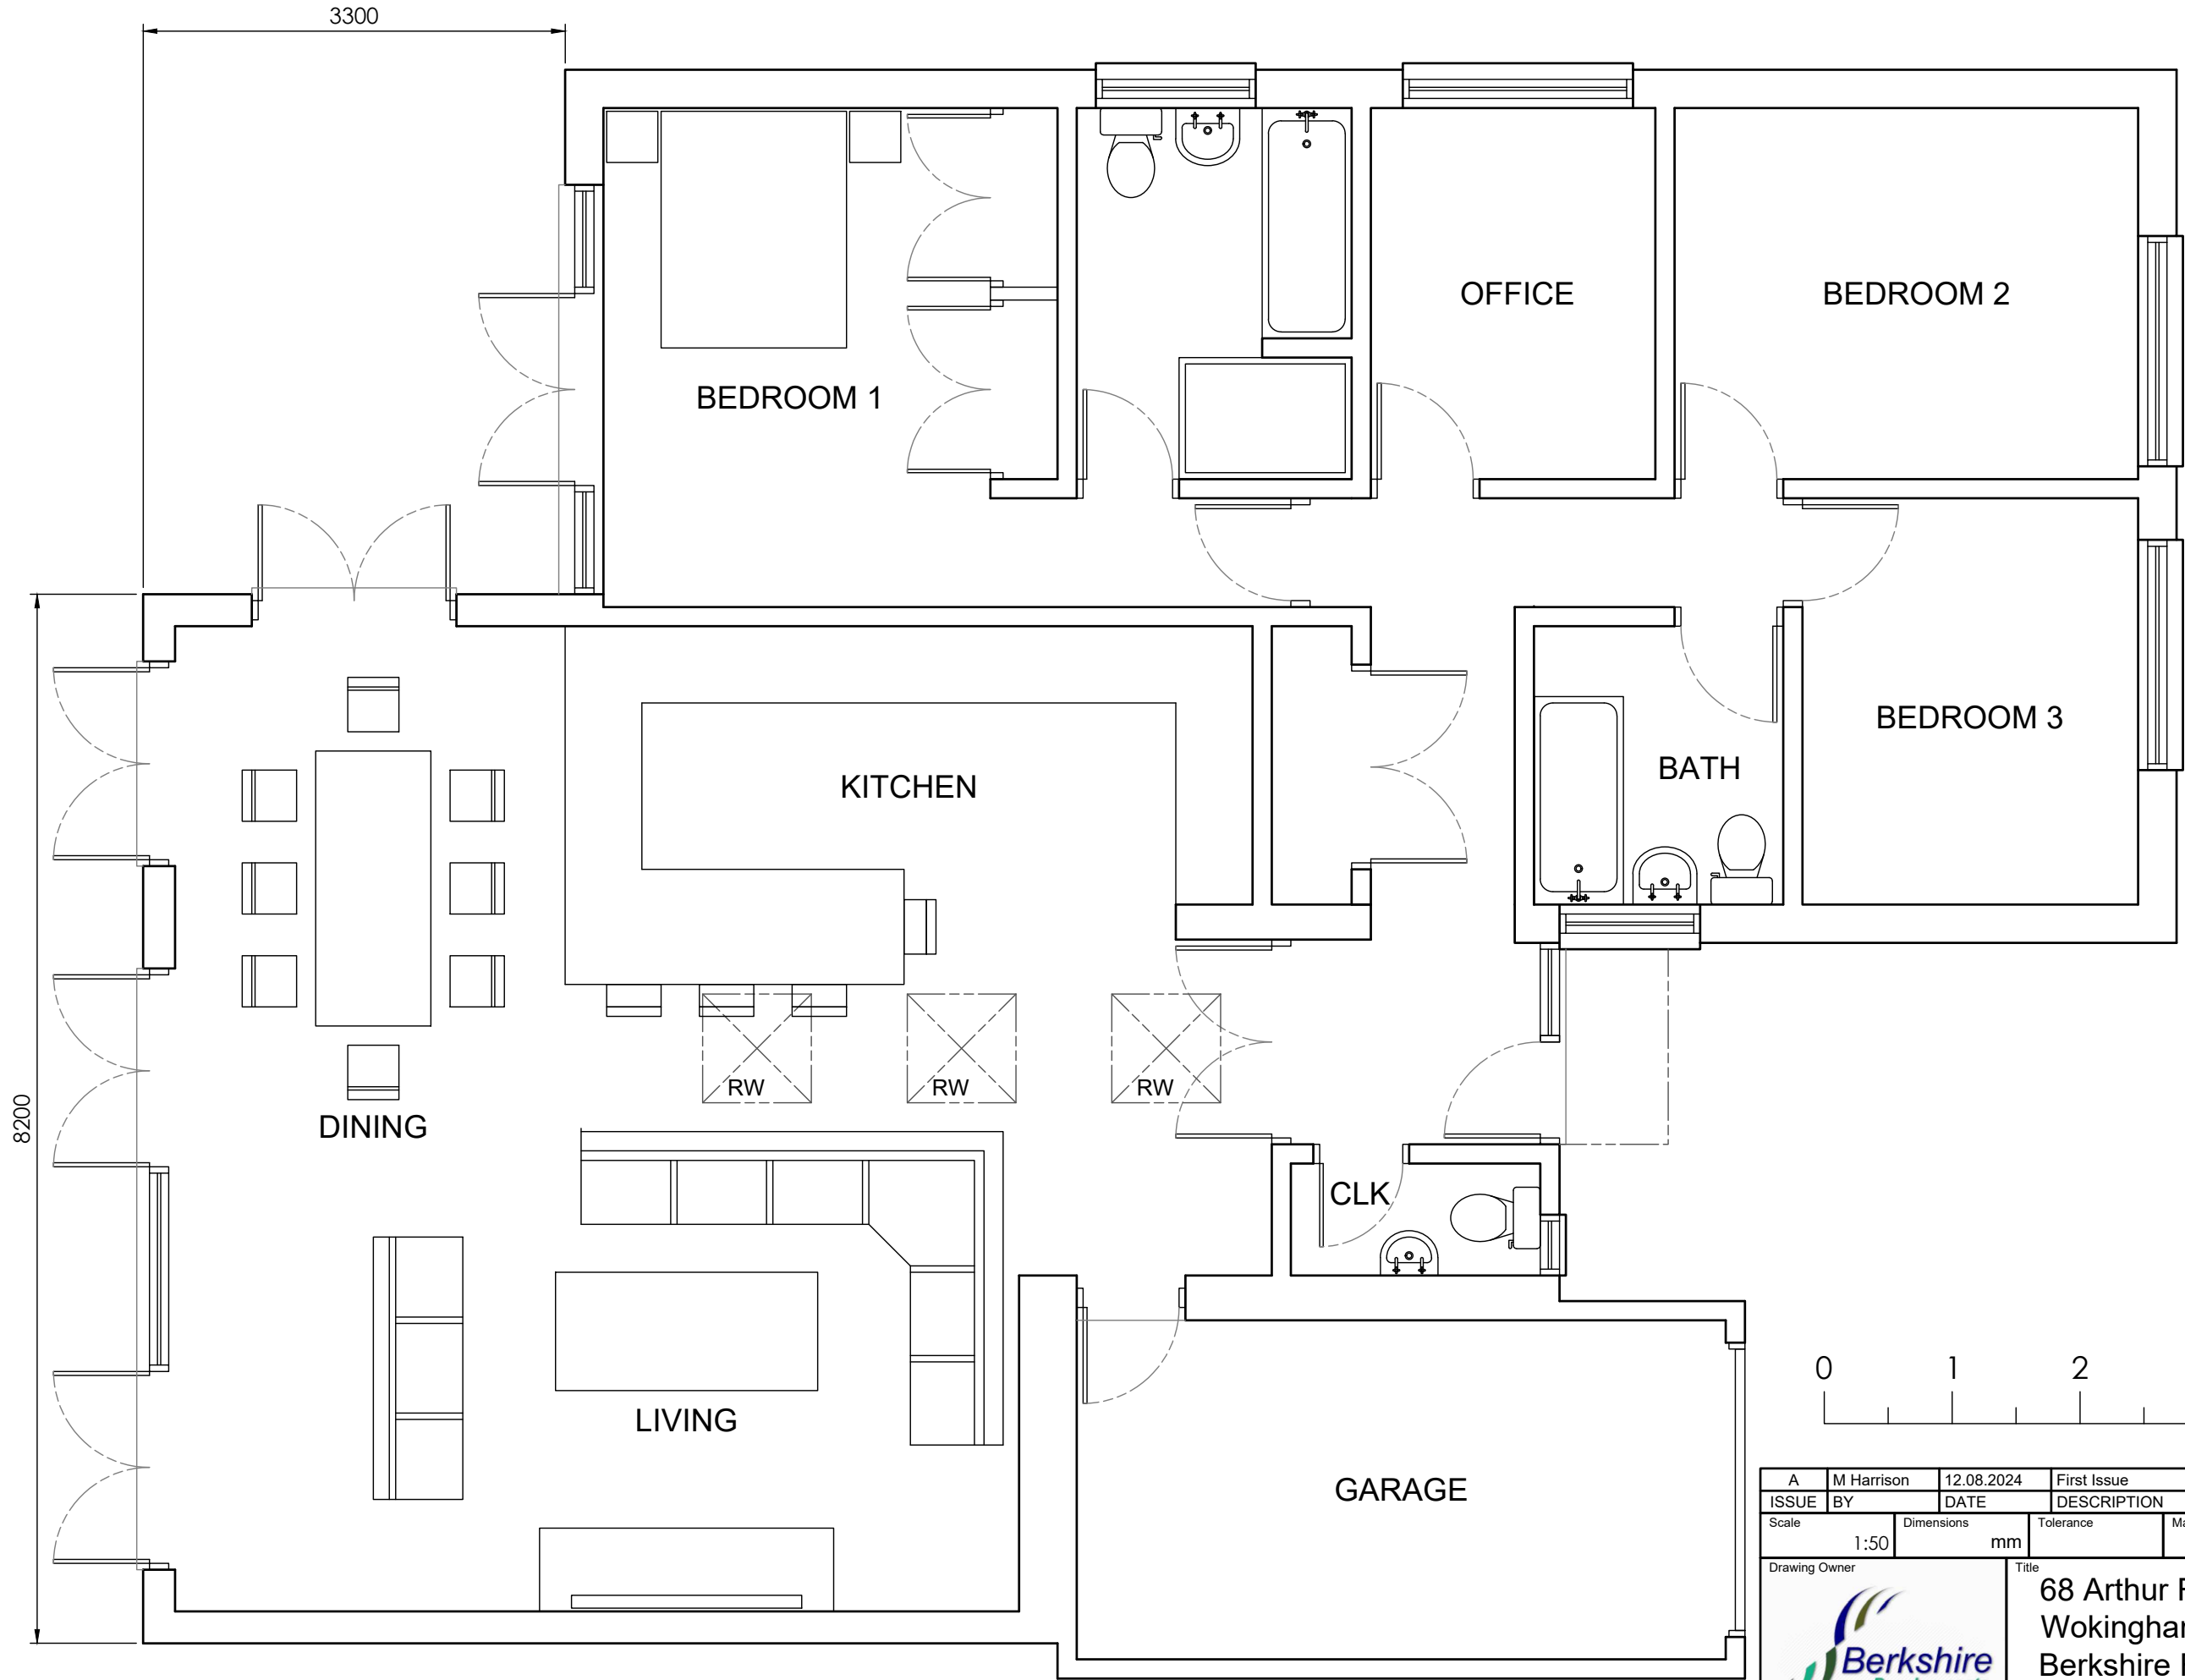


A	M Harrison	12.08.2024	First Issue		
ISSUE	BY	DATE	DESCRIPTION	APPROVED	DATE
Scale	1:50	Dimensions	mm	Tolerance	Mass
Drawing Owner	Title				
			68 Arthur Road, Wokingham, Berkshire RG41 2SY, Proposed Floor Plan		
T : 01189 770404					
Drawn by		Drawing Number	24/ARW/04	Sheet	1/1
				Issue	A

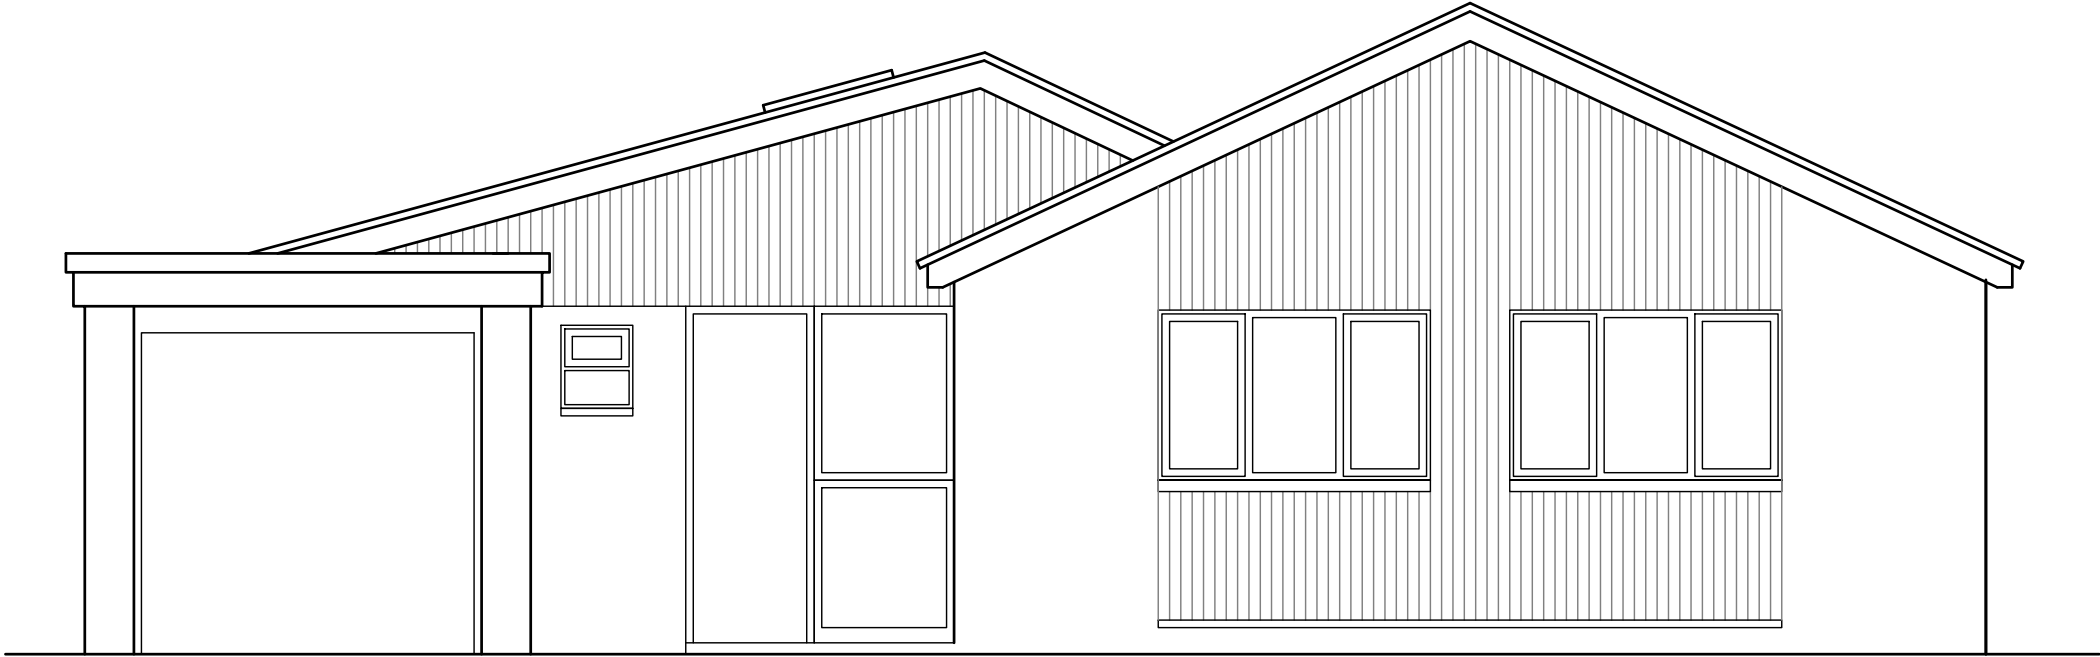

 
A		M Harrison	12.08.2024	First Issue			
ISSUE	BY	DATE		DESCRIPTION	APPROVED	DATE	
Scale	1:50	Dimensions	mm	Tolerance	Mass	Projection	3rd Angle 
Drawing Owner		Title					
 T : 01189 770404		68 Arthur Road, Wokingham, Berkshire RG41 2SY, Proposed North East Elevation					
Drawn by				Drawing Number		Sheet	Issue
				24/ARW/051		1/1	A

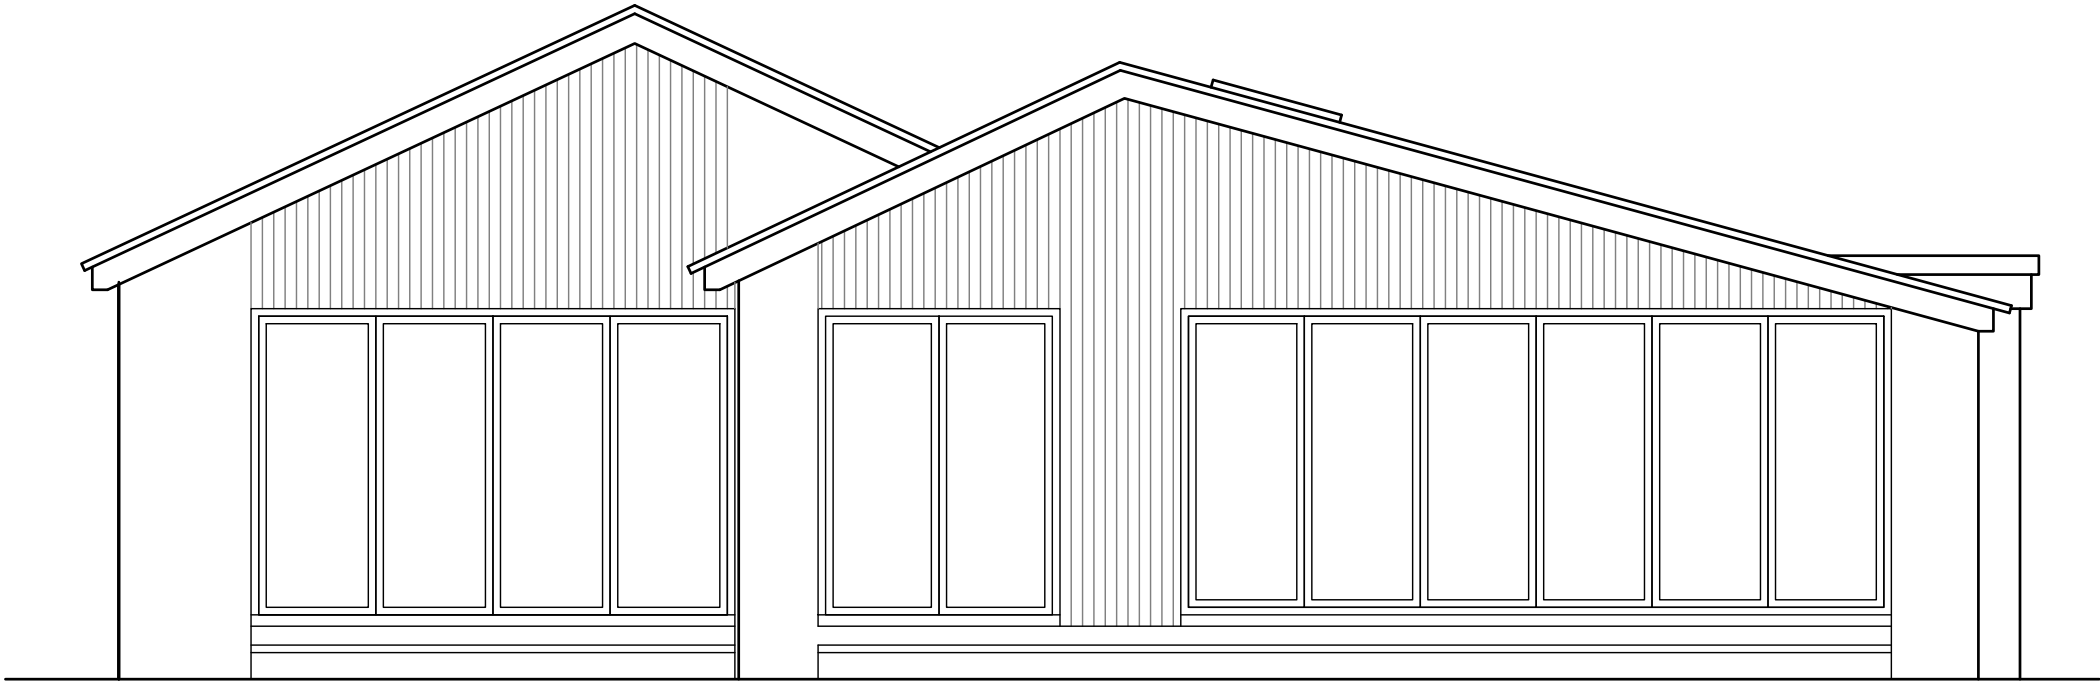


A	M Harrison	12.08.2024	First Issue			
ISSUE	BY	DATE	DESCRIPTION		APPROVED	DATE
Scale	1:50	Dimensions mm	Tolerance	Mass	Projection 3rd Angle	
Drawing Owner		Title				
 T : 01189 770404		68 Arthur Road, Wokingham, Berkshire RG41 2SY, Proposed South West Elevation				
Drawn by					Sheet	Issue
		Drawing Number			1/1	A
		24/ARW/052				

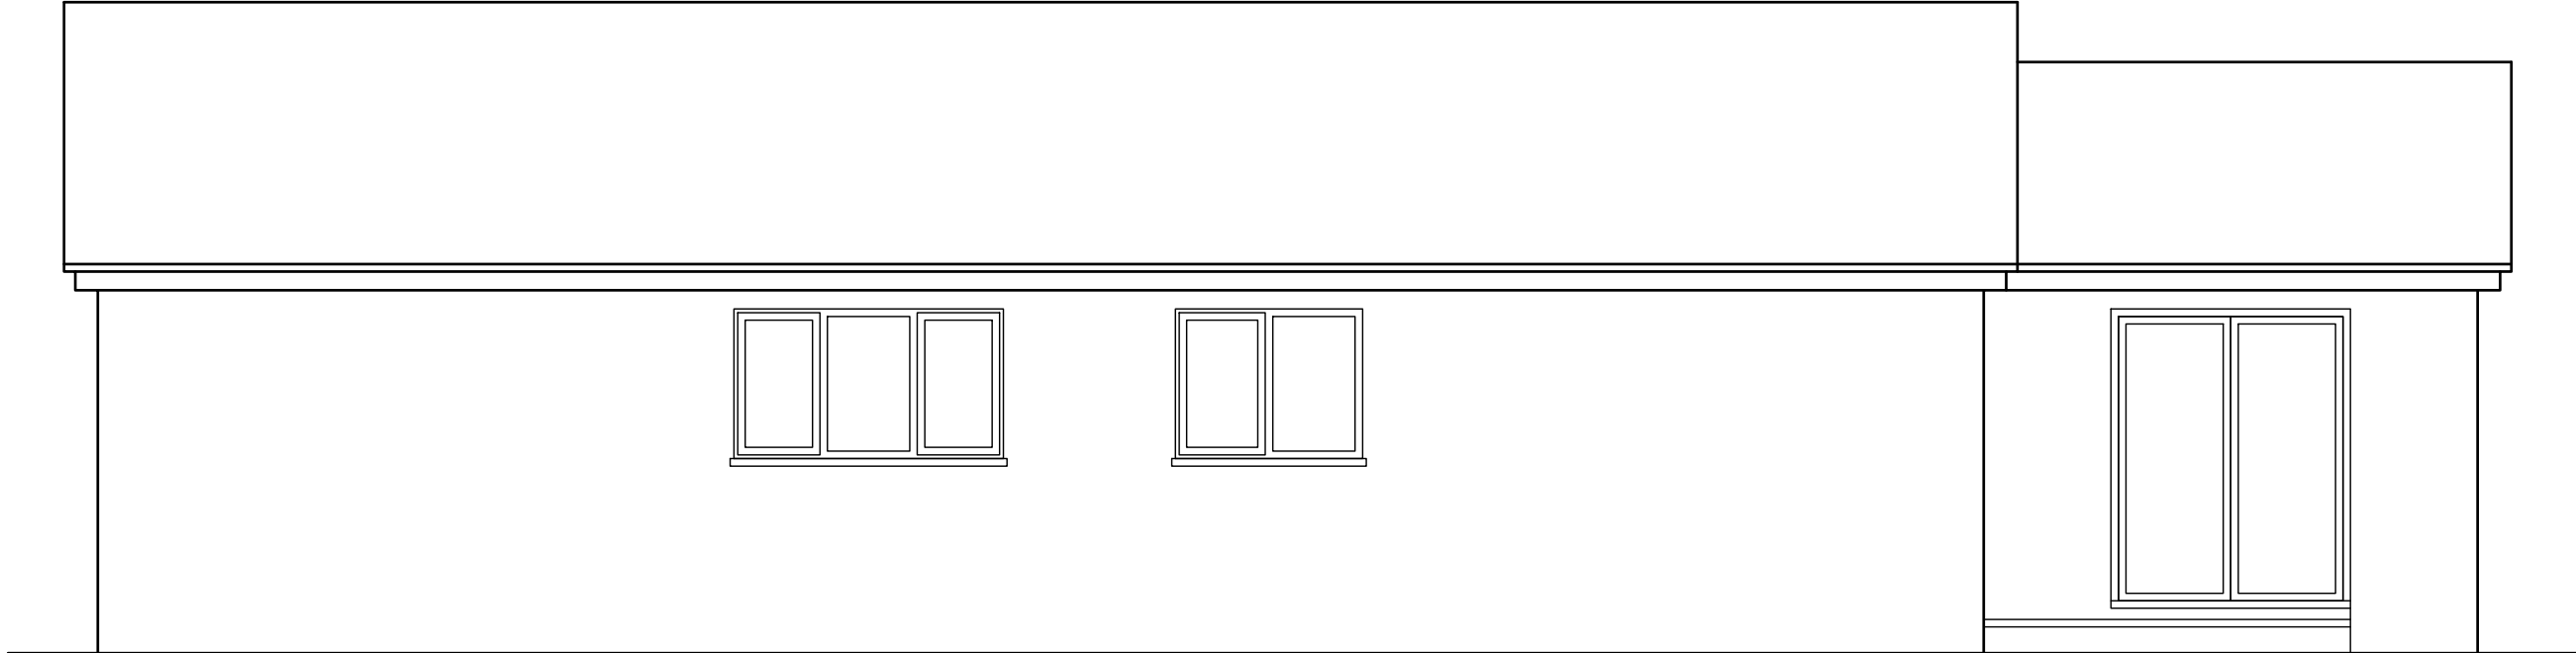



A	M Harrison	12.08.2024	First Issue			
ISSUE	BY	DATE	DESCRIPTION		APPROVED	DATE
Scale	1:50	Dimensions mm	Tolerance	Mass	Projection 3rd Angle	
Drawing Owner		Title				
 T : 01189 770404		68 Arthur Road, Wokingham, Berkshire RG41 2SY, Proposed North West Elevation				
Drawn by				Drawing Number		Sheet
				24/ARW/061		1/1
				Issue		A

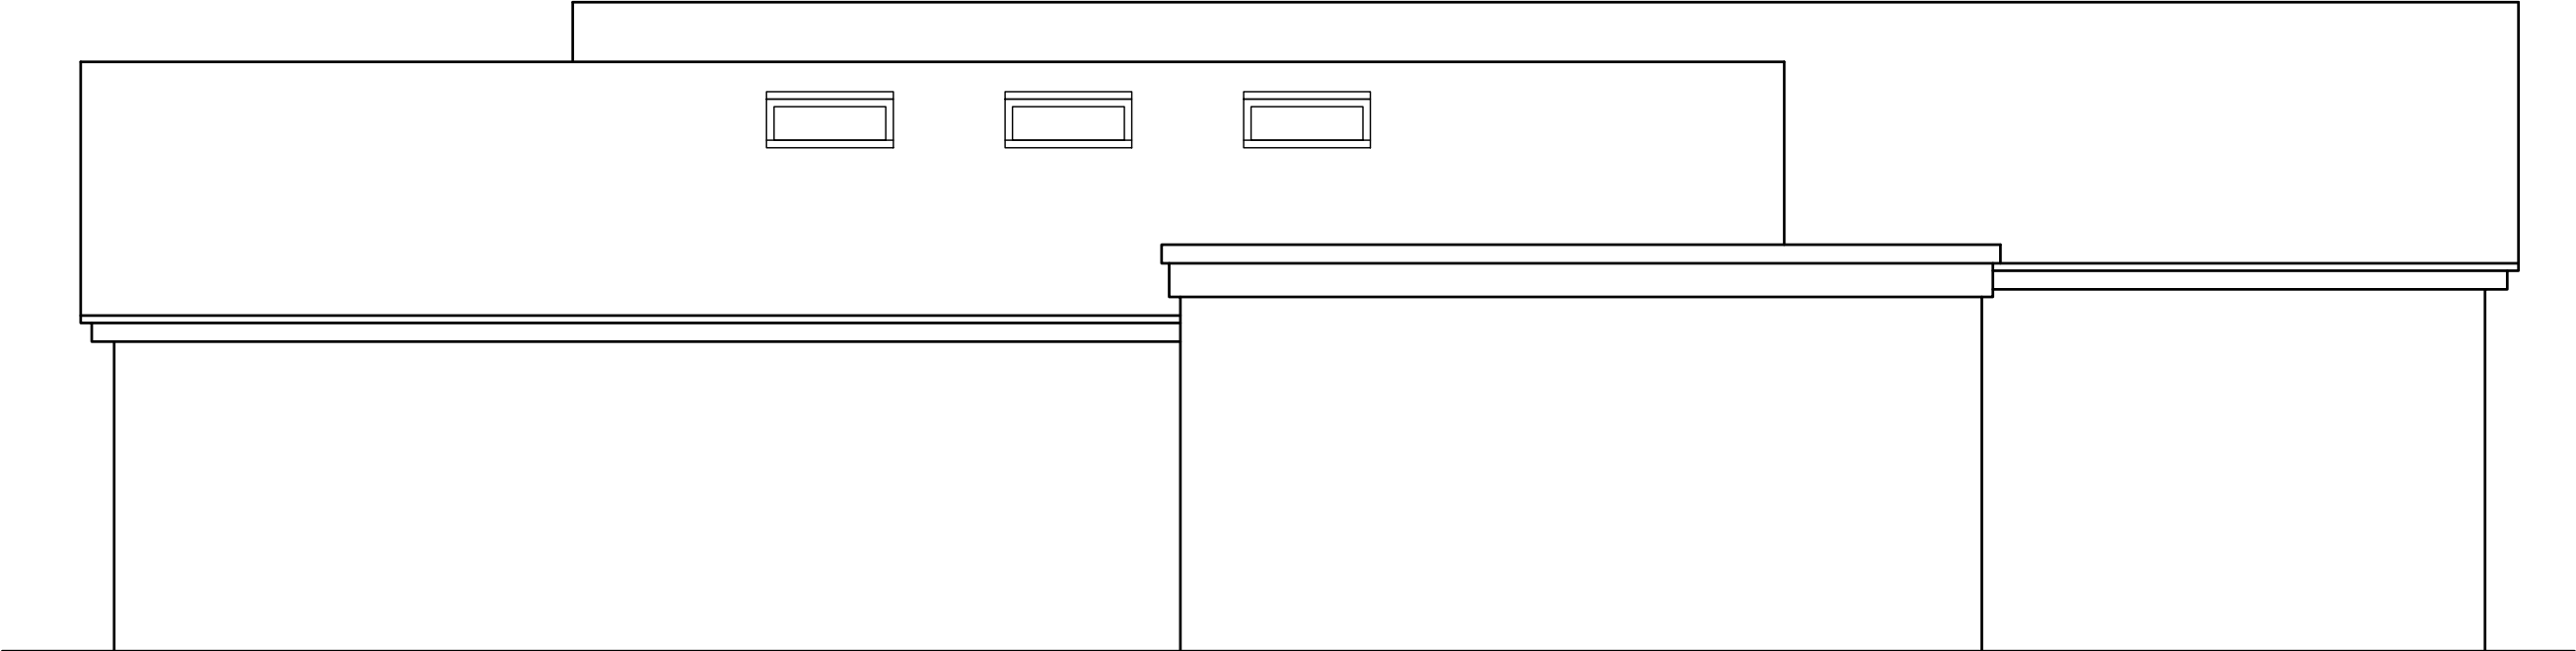

A	M Harrison	12.08.2024	First Issue			
ISSUE	BY	DATE	DESCRIPTION		APPROVED	DATE
Scale	1:50	Dimensions	mm	Tolerance	Mass	Projection
				3rd Angle		
Drawing Owner			Title			
 T : 01189 770404			68 Arthur Road, Wokingham, Berkshire RG41 2SY, Proposed South East Elevation			
Drawn by			Drawing Number		Sheet	Issue
			24/ARW/062		1/1	A

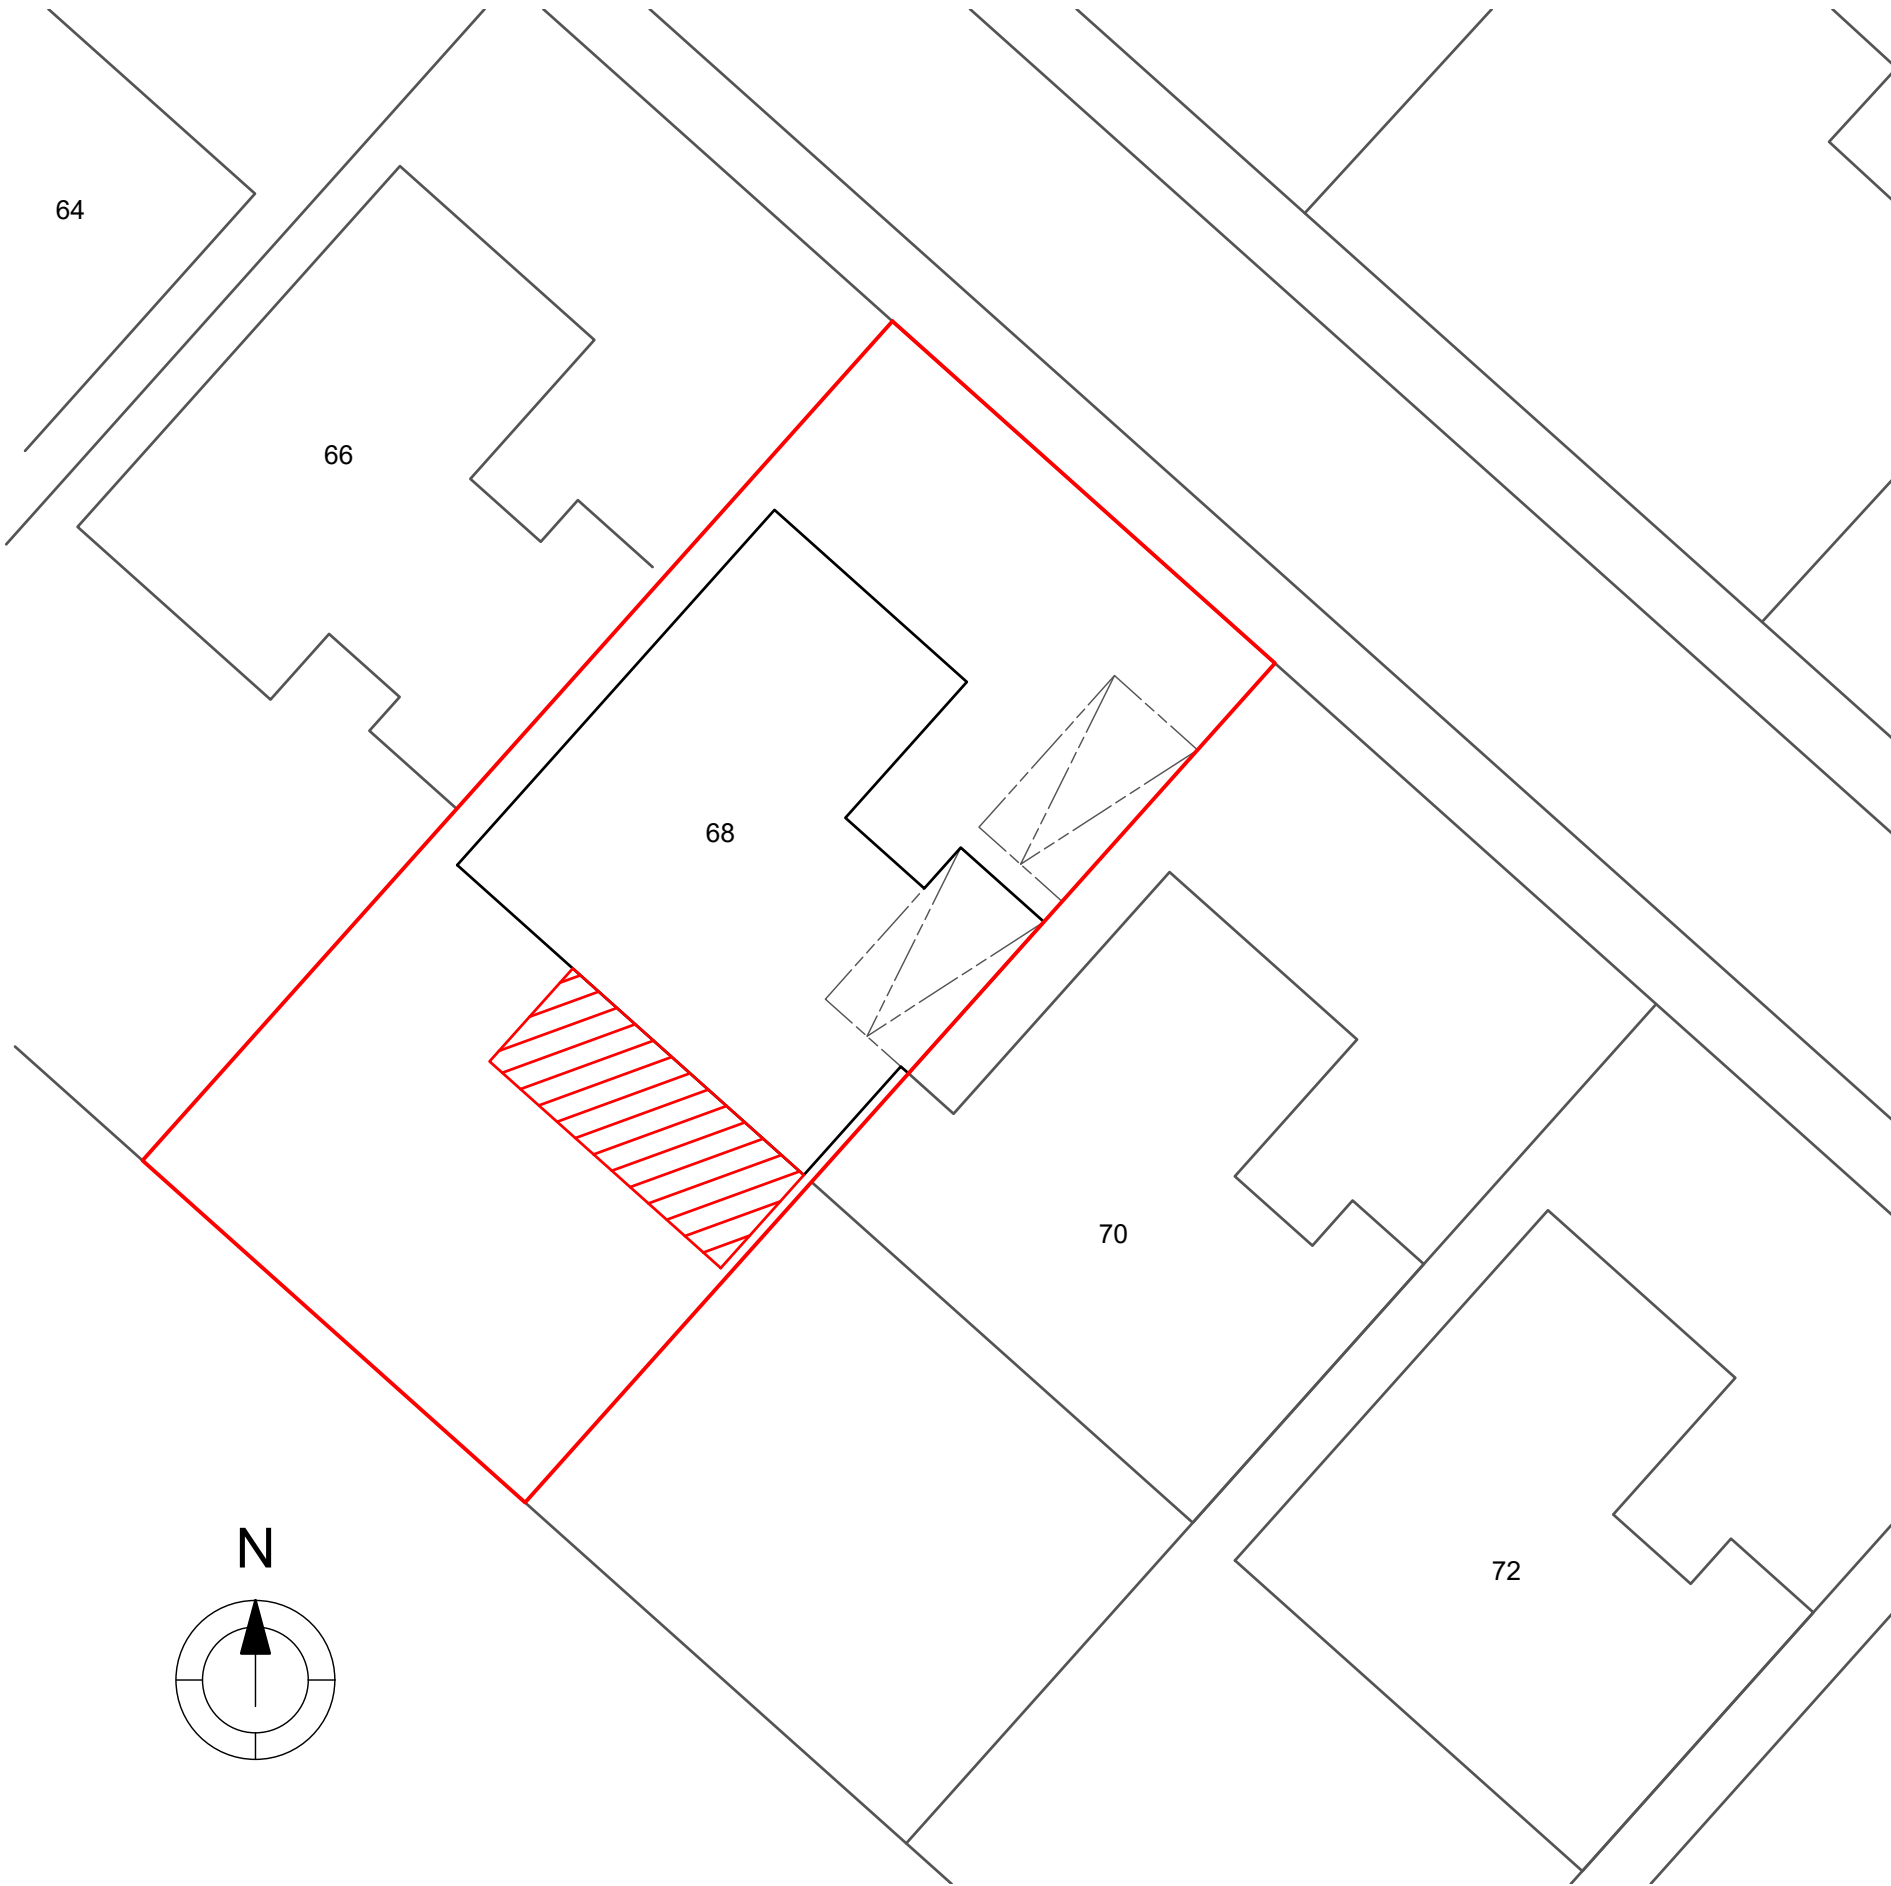

SITE PLAN
SCALE 1:200

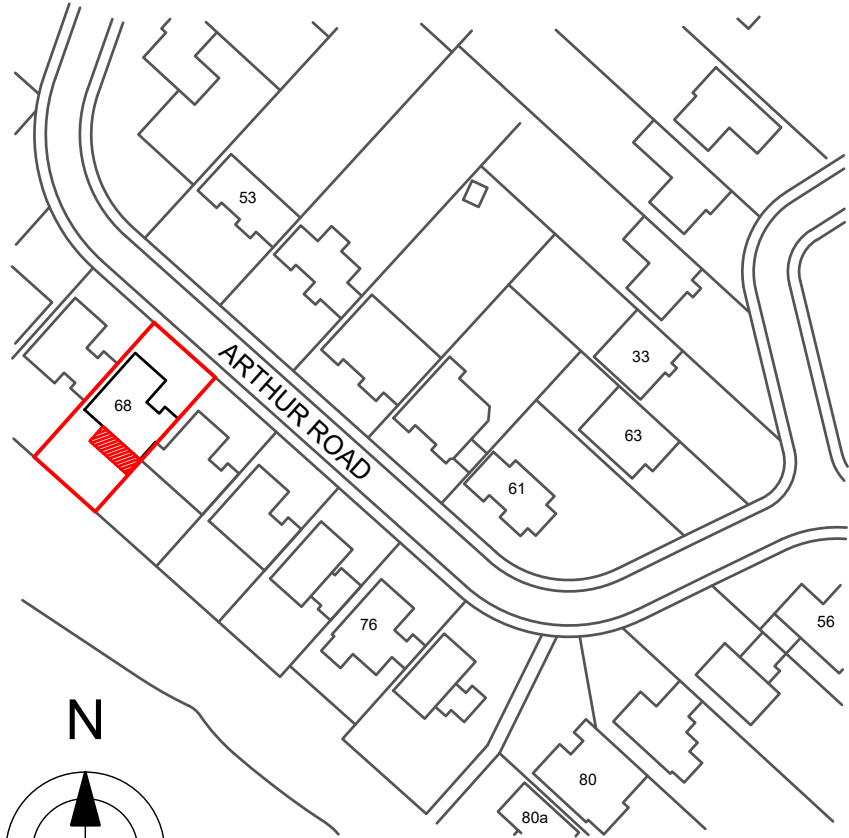 

LOCATION PLAN
SCALE 1:1250



A	M Harrison	12.08.2024	First Issue		
ISSUE	BY	DATE	DESCRIPTION	APPROVED	DATE
Scale	As stated	Dimensions	mm	Tolerance	Mass
Drawing Owner	Title				
 T : 01189 770404			68 Arthur Road, Wokingham, Berkshire RG41 2SY, Proposed Site & Location Plans		
Drawn by		Drawing Number	24/ARW/07	Sheet	1/1
				Issue	A