


File name: S:\PROJECTS\2018\18047\BIM\01\WIP\DRAWINGS\WMHP-TG-SRWG1-DR-DD-0503.DWG, printed on: 30 September 2021 18:49:44, by: Ben Hawkins


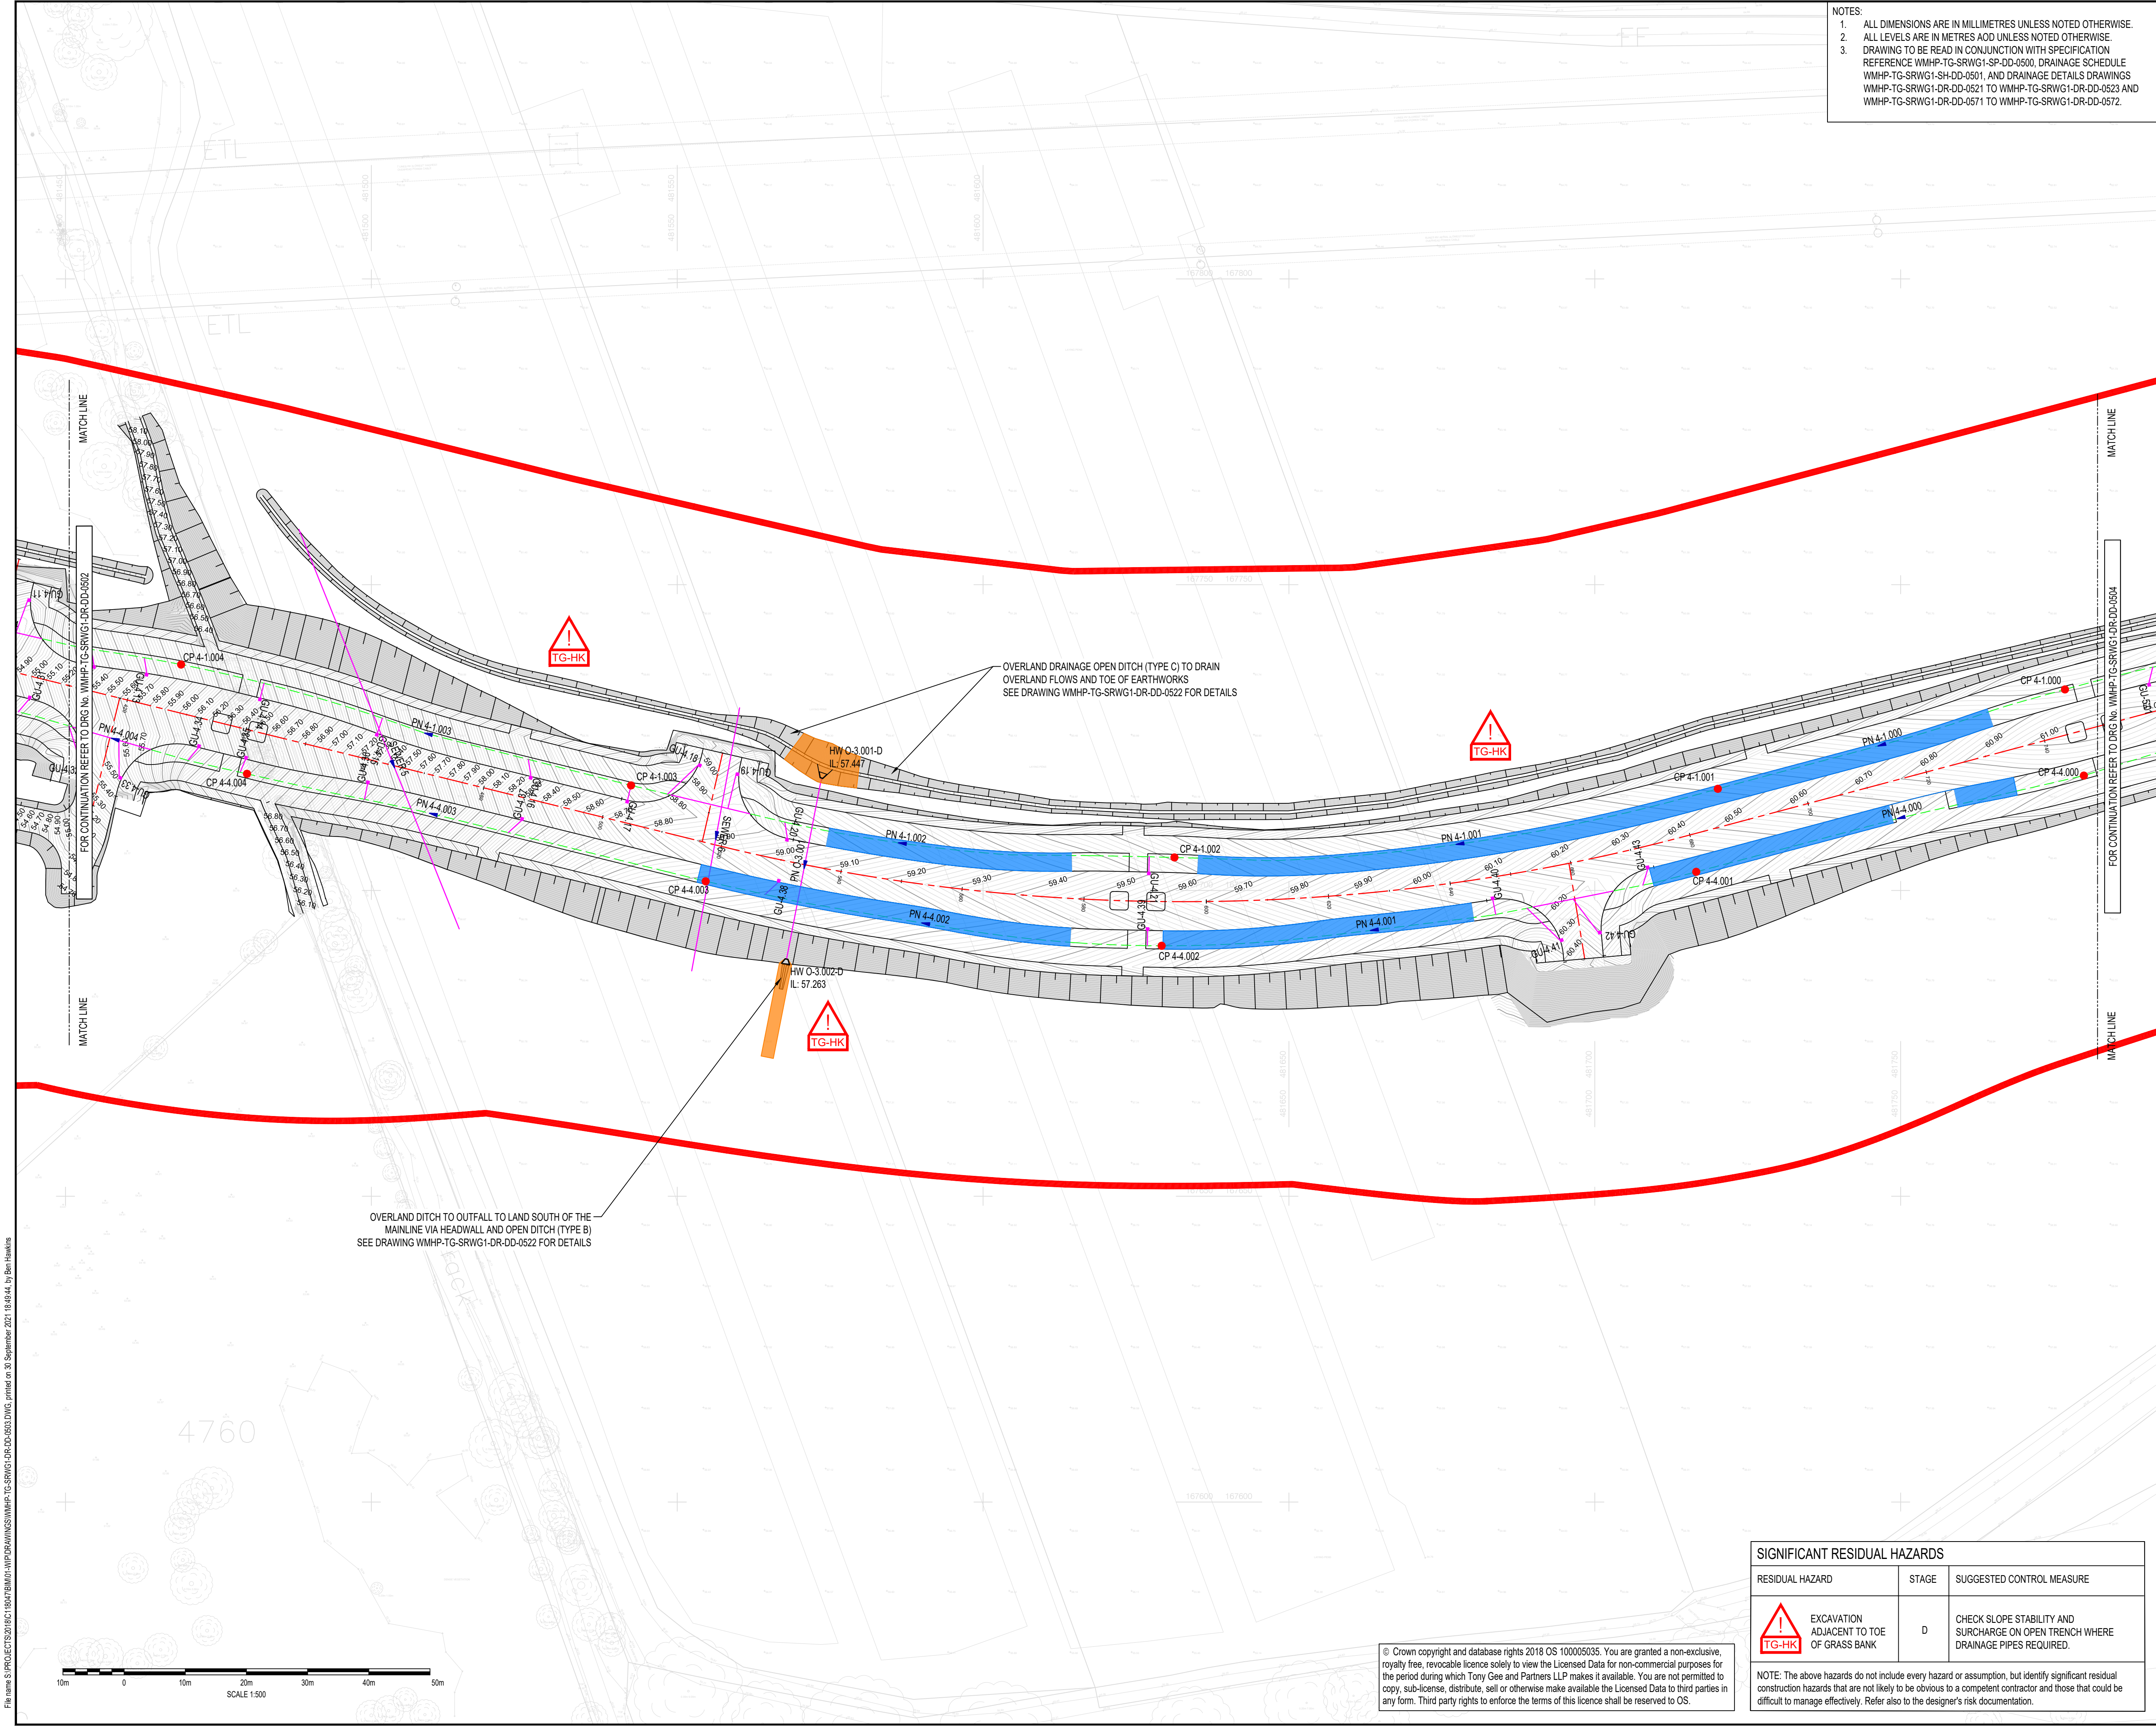


NOTES:
1. ALL DIMENSIONS ARE IN MILLIMETRES UNLESS NOTED OTHERWISE.
2. ALL LEVELS ARE IN METRES AOD UNLESS NOTED OTHERWISE.
3. DRAWING TO BE READ IN CONJUNCTION WITH SPECIFICATION
REFERENCE WMHP-TG-SRWG1-SP-DD-0500, DRAINAGE SCHEDULE
WMHP-TG-SRWG1-SH-DD-0501, AND DRAINAGE DETAILS DRAWINGS
WMHP-TG-SRWG1-DR-DD-0521 TO WMHP-TG-SRWG1-DR-DD-0523 AND
WMHP-TG-SRWG1-DR-DD-0571 TO WMHP-TG-SRWG1-DR-DD-0572.

DO NOT SCALE

LEGEND

- PLANNING APPLICATION 192928 RED LINE BOUNDARY
- CP 1-1.000 CATCHPIT & REFERENCE (REFER TO STANDARD DETAIL DRAWING WMHP-WBC-ZZ-SDR-DD-0507).
- CP 1-1.000 FLOW CONTROL CHAMBER & REFERENCE (REFER TO DETAILS ON DRAWING WMHP-TG-SRWG1-DR-DD-0521).
- RE 1-1.00 RODDING EYE AND REFERENCE (REFER TO DETAILS ON DRAWING WMHP-TG-SRWG1-DR-DD-0521).
- PN 1-1.000-C CARRIER DRAIN & REFERENCE (REFER TO DETAILS ON DRAWING WMHP-TG-SRWG1-DR-DD-0521).
- PN 1-1.000-F FILTER DRAIN & REFERENCE (REFER TO DETAILS ON DRAWING WMHP-TG-SRWG1-DR-DD-0521).
- GU-11 GULLY & REFERENCE (REFER TO STANDARD DETAIL DRAWING WMHP-WSP-ZZ-SDR-DD-0501).
- CKD01 COMBINED KERB DRAINAGE (REFER TO ACO KERB DRAIN CHANNEL INSTALLATION DETAIL DRAWINGS)- FOWLER & HOLDEN HB 175 (H) BY 240 (W) BY 5000 (L) (BRIDGE DECK KERB DRAINAGE)
- ACO KERB DRAIN HB305
- ACO KERB DRAIN HB405
- ACO KERB DRAIN HB485
- ACCESS WITHIN KERB DRAINAGE RUN.
- OUT01 KERB DRAINAGE OUTLET (REFER TO DETAILS ON DRAWING WMHP-TG-SRWG1-DR-DD-0521)
- HW 1-1.000- PROPOSED HEADWALL (TYPE REFER TO WMHP-TG-SRWG1-DR-DD-0522)
- ABG EROSAMAT TYPE 3 EROSION CONTROL (REFER TO EROSAMAT TYPE AND INSTALLATION REMARKS FOR DETAILS)
- RAIN GARDEN (REFER TO DETAILS ON DRAWING WMHP-TG-SRWG1-DR-DD-0521)

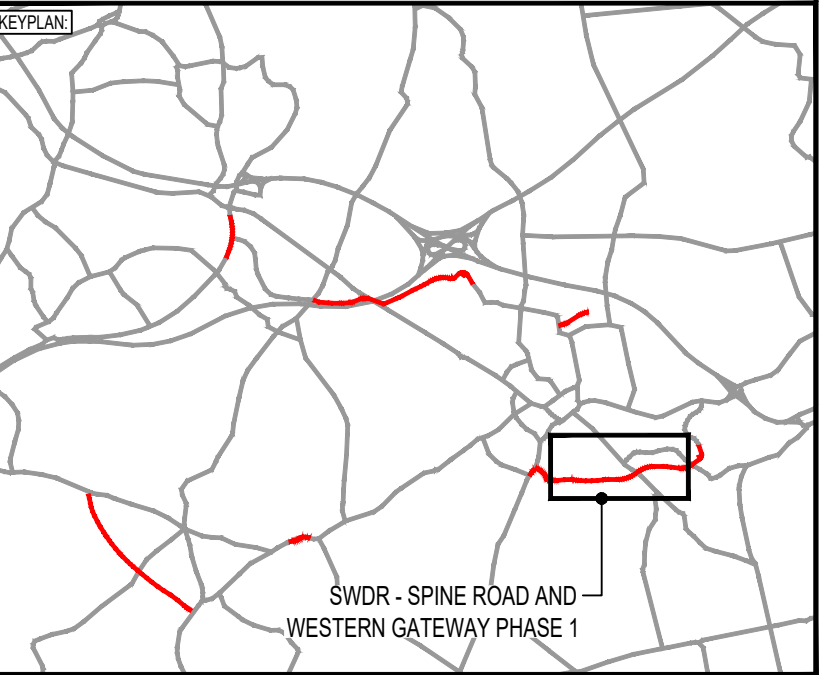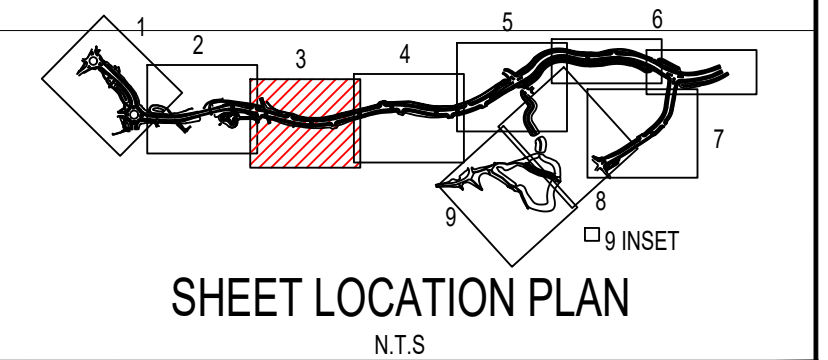

PO3	28/09/2021	BH	REVISED FOR PLANNING DISCHARGE	JC	ARL
PO2	20/08/2021	JF	REVISED FOR PLANNING DISCHARGE AND SCO COMMENTS	DJF	JC
PO1	26/03/2021	MH	FIRST ISSUE	DJF	JC
REV	DATE	BY	DESCRIPTION	CHK	APP

DRAWING STATUS

SUITABLE FOR REVIEW & COMMENT **S3**

DESIGNER:

Tony Gee

Tony Gee and Partners LLP
Hardy House
140 High Street
Esher, Surrey
KT10 9QJ
Tel: 01372 461600
www.tonygee.com
Consulting Civil, Structural and Geotechnical Engineers

CONTRACTOR:

Balfour Beatty

CLIENT:

WOKINGHAM BOROUGH COUNCIL

Shute End, Wokingham, Berkshire RG40 1BN
Tel: (0118) 974 6000 Web: www.wokingham.gov.uk

PROJECT:

WOKINGHAM MAJOR HIGHWAYS PROGRAMME
SPINE ROAD AND WESTERN GATEWAY PHASE 1

TITLE:

HIGHWAYS DRAINAGE PLAN LAYOUT

SHEET 3

SCALE @ A1: 1:500

CHECKED: DJF

APPROVED: JC

PROJECT NO: C118047

DESIGNED: MH/DJF

DRAWN: MH

DATE: March 21

DRAWING NO: WMHP-TG-SRWG1-DR-DD-0503

REV: P03

© Crown copyright and database rights 2018 OS 100005035. You are granted a non-exclusive, royalty free, revocable licence solely to view the Licensed Data for non-commercial purposes for the period during which Tony Gee and Partners LLP makes it available. You are not permitted to copy, sub-license, distribute, sell or otherwise make available the Licensed Data to third parties in any form. Third party rights to enforce the terms of this licence shall be reserved to OS.

SIGNIFICANT RESIDUAL HAZARDS		
RESIDUAL HAZARD	STAGE	SUGGESTED CONTROL MEASURE
EXCAVATION ADJACENT TO TOE OF GRASS BANK	D	CHECK SLOPE STABILITY AND SURCHARGE ON OPEN TRENCH WHERE DRAINAGE PIPES REQUIRED.
NOTE: The above hazards do not include every hazard or assumption, but identify significant residual construction hazards that are not likely to be obvious to a competent contractor and those that could be difficult to manage effectively. Refer also to the designer's risk documentation.		