


NOTES:
1. ALL DIMENSIONS ARE IN MILLIMETRES UNLESS NOTED OTHERWISE.
2. ALL LEVELS ARE IN METRES AOD UNLESS NOTED OTHERWISE.
3. DRAWING TO BE READ IN CONJUNCTION WITH SPECIFICATION
REFERENCE WMHP-TG-SRWG1-SP-DD-0500, DRAINAGE SCHEDULE
WMHP-TG-SRWG1-SH-DD-0501, AND DRAINAGE DETAILS DRAWINGS
WMHP-TG-SRWG1-DR-DD-0521 TO WMHP-TG-SRWG1-DR-DD-0523 AND
WMHP-TG-SRWG1-DR-DD-0571 TO WMHP-TG-SRWG1-DR-DD-0572.

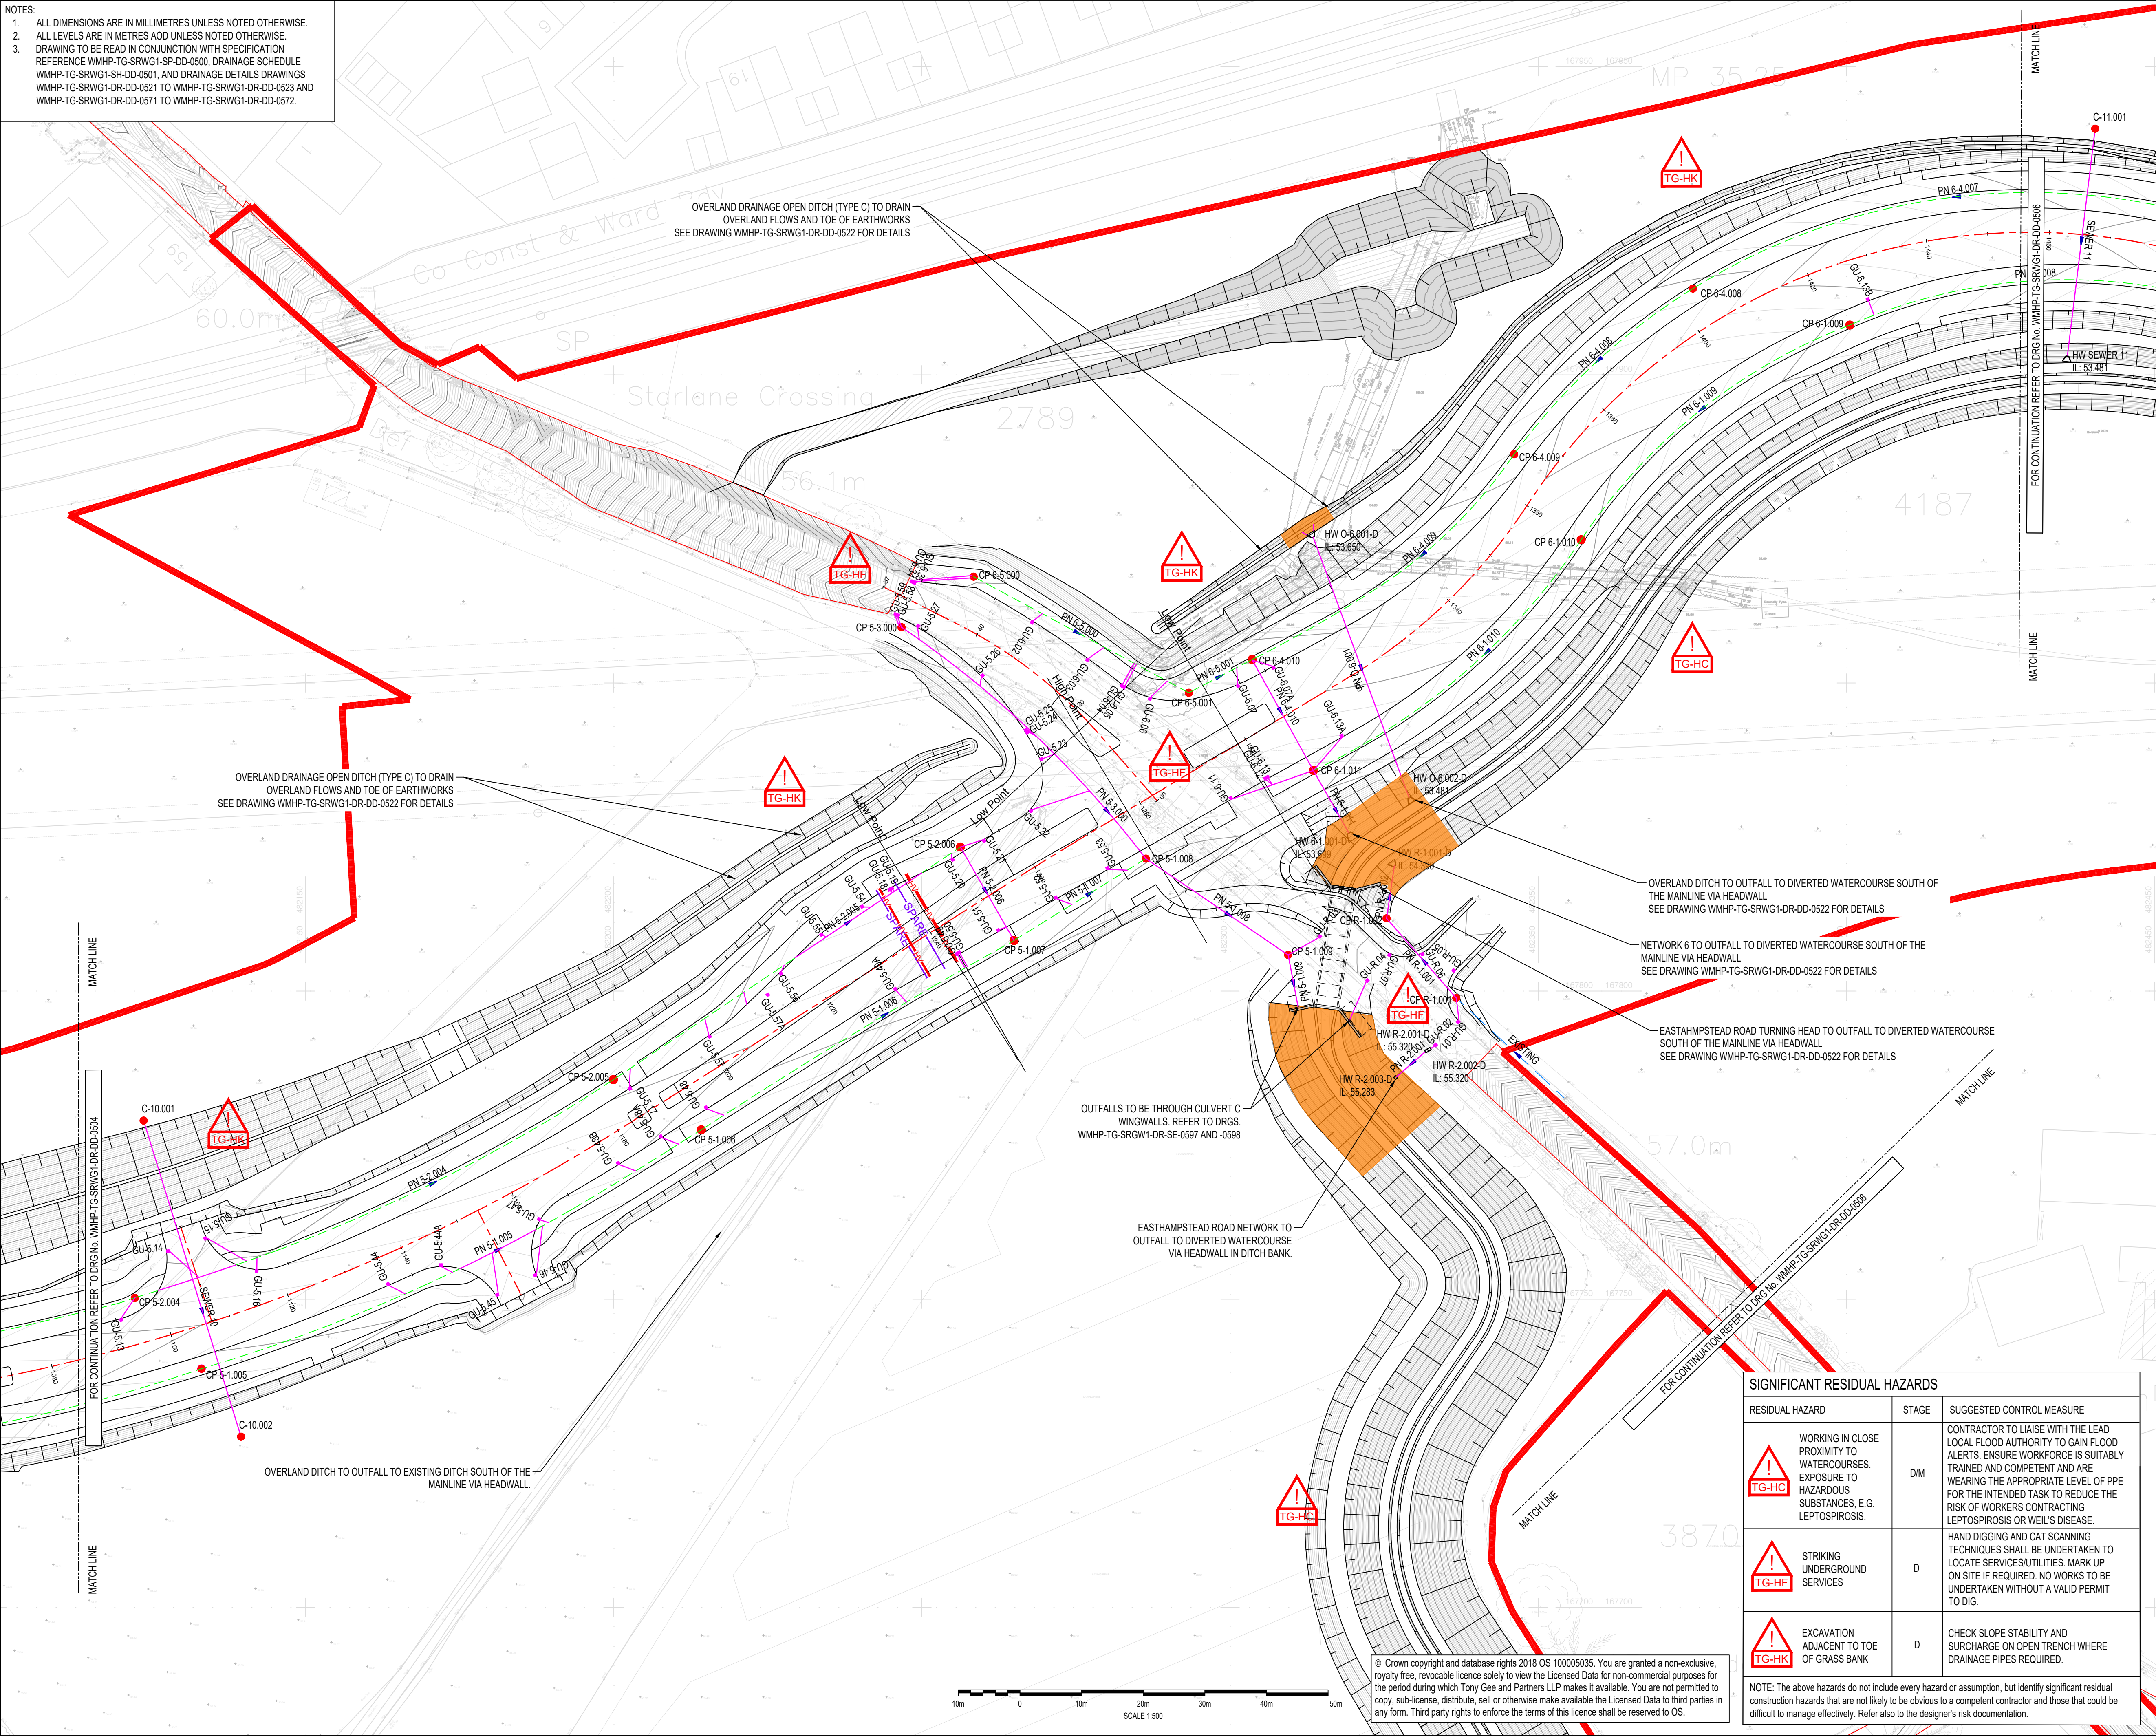

DO NOT SCALE

LEGEND

- CP 1-1.000 CATCHPIT & REFERENCE (REFER TO STANDARD DETAIL DRAWING WMHP-WBC-ZZ-SDR-DD-0507).
- CP 1-1.000 FLOW CONTROL CHAMBER & REFERENCE (REFER TO DETAILS ON DRAWING WMHP-TG-SRWG1-DR-DD-0521).
- RE 1-1.00 RODDING EYE AND REFERENCE (REFER TO DETAILS ON DRAWING WMHP-TG-SRWG1-DR-DD-0521).
- PN 1-1.000-C CARRIER DRAIN & REFERENCE (REFER TO DETAILS ON DRAWING WMHP-TG-SRWG1-DR-DD-0521).
- PN 1-1.000-F FILTER DRAIN & REFERENCE (REFER TO DETAILS ON DRAWING WMHP-TG-SRWG1-DR-DD-0521).
- EXISTING DRAINAGE INFRASTRUCTURE TO BE RETAINED
- EXISTING DRAINAGE INFRASTRUCTURE TO BE ABANDONED
- GU-11 GULLY & REFERENCE (REFER TO STANDARD DETAIL DRAWING WMHP-WSP-ZZ-SDR-DD-0501).
- RAIN GARDEN KERB INLET (REFER TO STANDARD DETAIL DRAWING WMHP-WSP-ZZ-SDR-DD-050X).
- COMBINED KERB DRAINAGE (REFER TO ACO KERBDRAIN CHANNEL INSTALLATION DETAIL DRAWINGS)- FOWLER & HOLDEN HB 175 (H) BY 240 (W) BY 5000 (L) (BRIDGE DECK KERB DRAINAGE)
- ACO KERBDRAIN HB305
- ACO KERBDRAIN HB405
- ACO KERBDRAIN HB485
- ACCESS WITHIN KERB DRAINAGE RUN.
- KERB DRAINAGE OUTLET (REFER TO DETAILS ON DRAWING WMHP-TG-SRWG1-DR-DD-0521)
- PROPOSED HEADWALL (*TYPE REFER TO WMHP-TG-SRWG1-DR-DD-0522)
- ABG EROSAMAT TYPE 3 EROSION CONTROL (REFER TO EROSAMAT TYPE AND INSTALLATION REMARKS FOR DETAILS)

SHEET LOCATION PLAN

N.T.S.

SWDR - SPINE ROAD AND WESTERN GATEWAY PHASE 1

REV	DATE	BY	DESCRIPTION	CHK	APP
P04	01/04/2022	MH	INTERNAL REVIEW UPDATES	ARL	JC
P03	29/09/2021	BH	REVISED FOR PLANNING DISCHARGE	JC	ARL
P02	20/08/2021	JF	REVISED FOR PLANNING DISCHARGE AND SCO COMMENTS	DJF	JC

DRAWING STATUS: **SUITABLE FOR REVIEW & COMMENT** **S3**

DESIGNER: **Tony Gee and Partners LLP**
Hardy House
140 High Street
Esher, Surrey
KT10 9QJ
Tel: 01372 461600
www.tonygee.com
Consulting Civil, Structural and Geotechnical Engineers

CONTRACTOR: **Balfour Beatty**

CLIENT: **WOKINGHAM BOROUGH COUNCIL**
Shute End, Wokingham, Berkshire RG40 1BN
Tel: (0118) 974 6000 Web: www.wokingham.gov.uk

PROJECT: **WOKINGHAM MAJOR HIGHWAYS PROGRAMME**
SPINE ROAD AND WESTERN GATEWAY PHASE 1

TITLE: **HIGHWAYS DRAINAGE PLAN LAYOUT** **SHEET 5**

SCALE @ A1:	CHECKED:	APPROVED:
1:500	DJF	JC

PROJECT NO:	DESIGNED:	DRAWN:	DATE:
C118047	MH/DJF	MH	March 21

DRAWING NO: **WMHP-TG-SRWG1-DR-DD-0505** **P04**

SIGNIFICANT RESIDUAL HAZARDS

RESIDUAL HAZARD	STAGE	SUGGESTED CONTROL MEASURE
WORKING IN CLOSE PROXIMITY TO WATERCOURSES. EXPOSURE TO HAZARDOUS SUBSTANCES, E.G. LEPTOSPIROSIS.	DM	CONTRACTOR TO LIAISE WITH THE LEAD LOCAL FLOOD AUTHORITY TO GAIN FLOOD ALERTS. ENSURE WORKFORCE IS SUITABLY TRAINED AND COMPETENT AND ARE WEARING THE APPROPRIATE LEVEL OF PPE FOR THE INTENDED TASK TO REDUCE THE RISK OF WORKERS CONTRACTING LEPTOSPIROSIS OR WEIL'S DISEASE.
STRIKING UNDERGROUND SERVICES	D	HAND DIGGING AND CAT SCANNING TECHNIQUES SHALL BE UNDERTAKEN TO LOCATE SERVICES/UTILITIES. MARK UP ON SITE IF REQUIRED. NO WORKS TO BE UNDERTAKEN WITHOUT A VALID PERMIT TO DIG.
EXCAVATION ADJACENT TO TOE OF GRASS BANK	D	CHECK SLOPE STABILITY AND SURCHARGE ON OPEN TRENCH WHERE DRAINAGE PIPES REQUIRED.

NOTE: The above hazards do not include every hazard or assumption, but identify significant residual construction hazards that are not likely to be obvious to a competent contractor and those that could be difficult to manage effectively. Refer also to the designer's risk documentation.