



File name: P:\BOLDATA\PROJECTS\2018\0118047\BIM01-WIP\DRAWINGS\WHP-TG-SRWG1-DR-SE-0596.DWG, printed on 18 August 2021 17:07:18, by 401

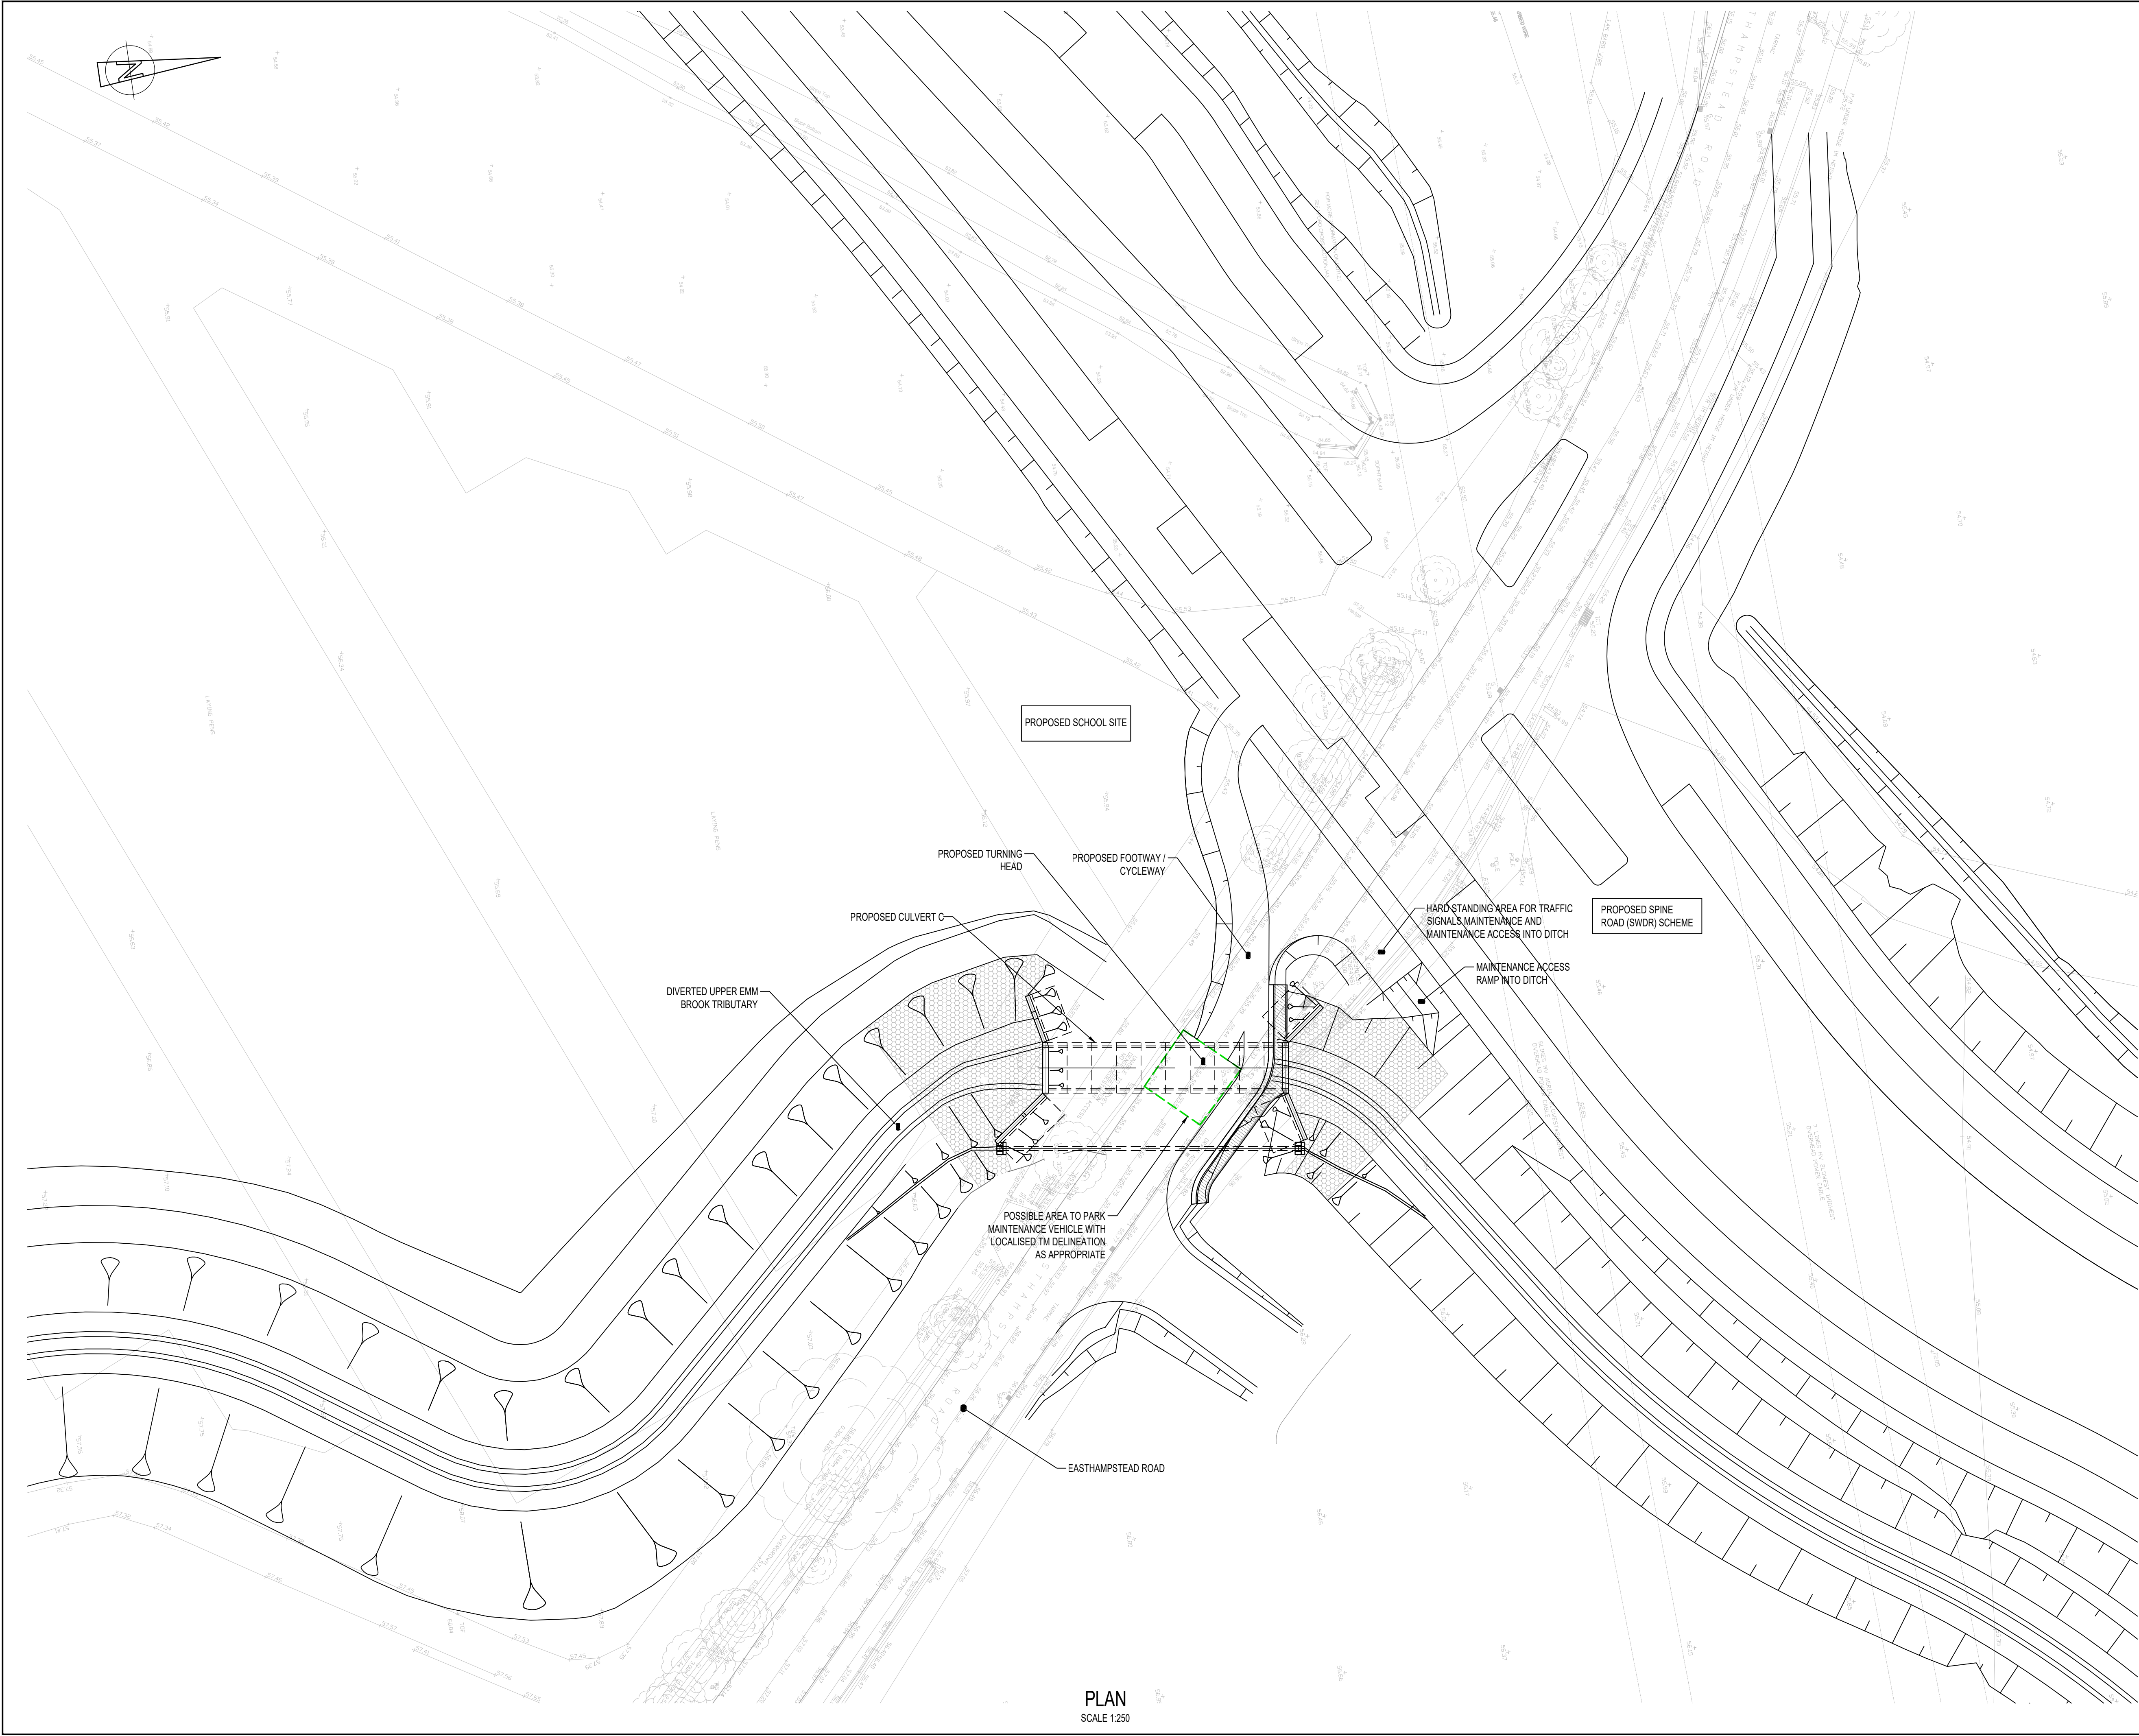

PLAN
SCALE 1:250

DO NOT SCALE

- NOTES:
1. ALL DIMENSIONS ARE IN MILLIMETRES UNLESS NOTED OTHERWISE.
 2. ALL LEVELS ARE IN METRES AOD UNLESS NOTED OTHERWISE.
 3. EXISTING BACKGROUND INFORMATION TAKEN FROM SURVEY FILE "XTOPOSURVEY" BY MURPHY SURVEYS, COMMISSIONED BY WSP, SUPPLIED BY WBC, AND FILE "XTOPO_ALL" SUPPLIED BY WSP. CONTRACTOR TO VERIFY ITS ACCURACY PRIOR TO CONSTRUCTION.
 4. THIS DRAWING IS TO BE READ IN CONJUNCTION WITH DRGS WMHP-TG-SRWG1-DR-SE-0597 AND -0598. REFER TO DRG. -DD-0534 FOR LOCATION PLAN.

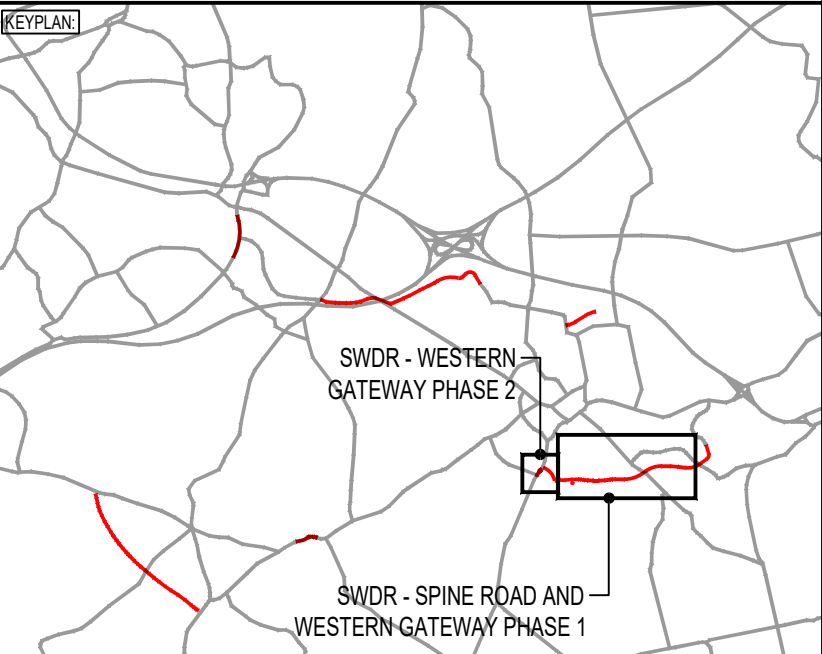

P04	18/08/2021	TCH	CHANGE TO MAINTENANCE ACCESS	KL	JC
P03	09/08/2021	WA	DETAILED DESIGN	KL	CMF
P02	17/05/2021	WA	UPDATED FOR COMMENTS	WA	CMF
REV	DATE	BY	DESCRIPTION	CHK	APP

DRAWING STATUS: **SUITABLE FOR REVIEW & COMMENT** **S3**

DESIGNER:

**Tony Gee**
Consulting Civil, Structural and Geotechnical Engineers

Tony Gee and Partners LLP
Hardy House
140 High Street
Esher, Surrey
KT10 9QJ
Tel: 01372 461600
www.tonygee.com

CONTRACTOR:

Balfour Beatty

CLIENT:

**WOKINGHAM BOROUGH COUNCIL**

Shute End, Wokingham, Berkshire RG40 1BN
Tel: (0118) 974 6000 Web: www.wokingham.gov.uk

PROJECT:

WOKINGHAM MAJOR HIGHWAYS PROGRAMME
SPINE ROAD AND WESTERN GATEWAY PHASE 1

TITLE:

CULVERT C
STRUCTURE REFERENCE: 3105
SITE PLAN

SCALE @ A1:	CHECKED:	APPROVED:
AS SHOWN	JC	CMF
PROJECT NO:	DESIGNED:	DRAWN:
C118047	VIA	TCH
DRAWING No:	DATE:	REV:
WMHP-TG-SRWG1-DR-SE-0596	May 21	P04