




Please do NOT scale this drawing
All dimensions to be checked on site

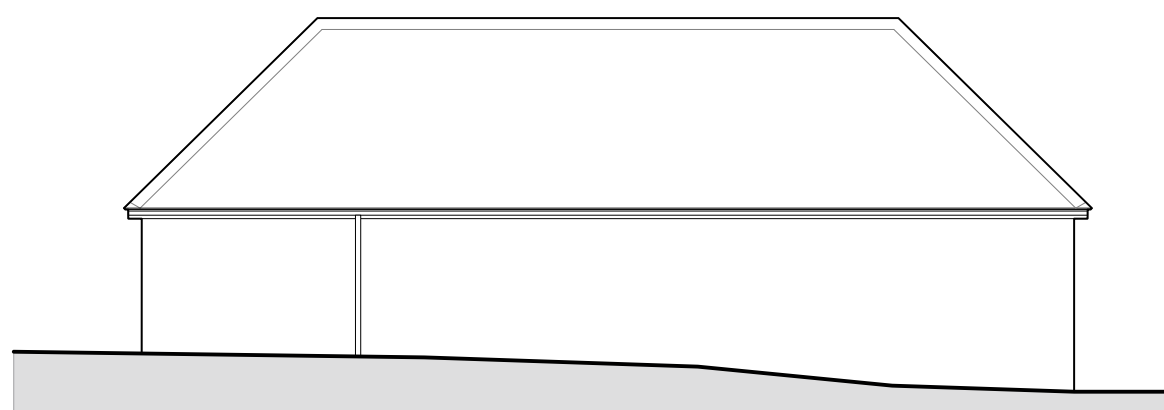


PROPOSED NORTH-EAST ELEVATION
Scale 1:100 @ A1

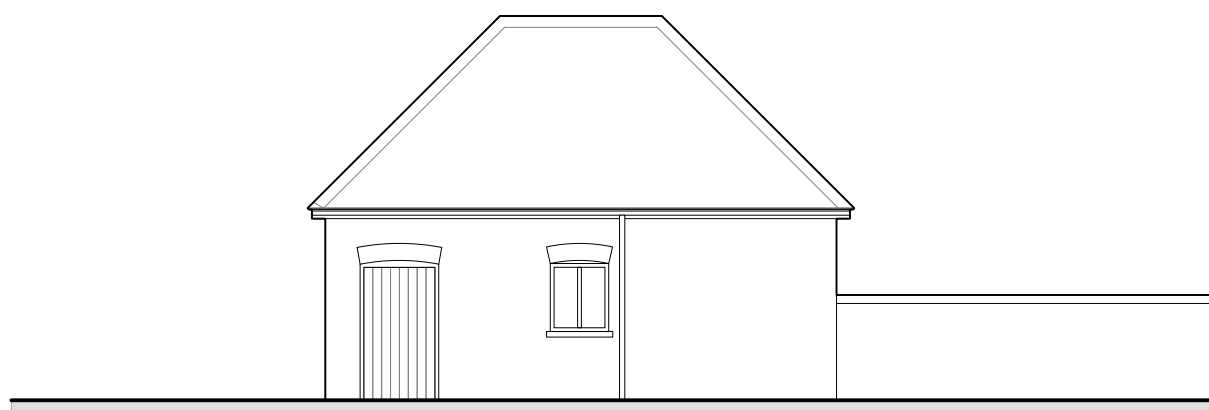



PROPOSED NORTH-WEST ELEVATION
Scale 1:100 @ A1

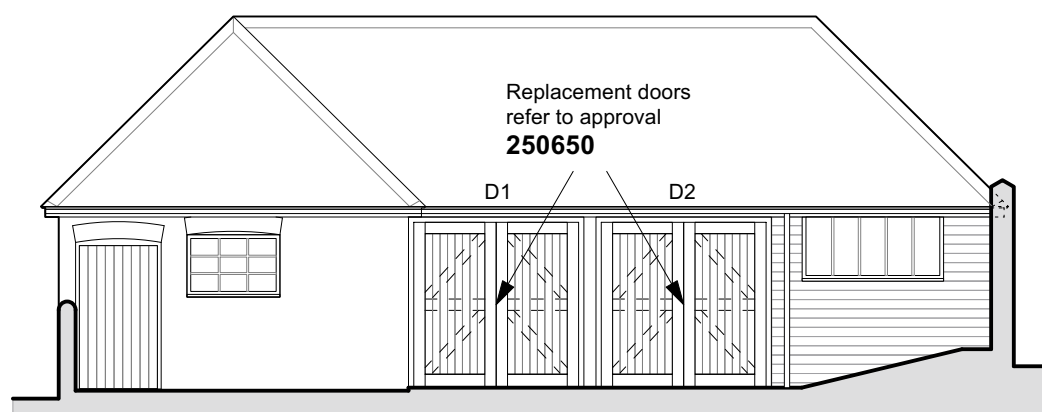


PROPOSED SOUTH-WEST ELEVATION
Scale 1:100 @ A1

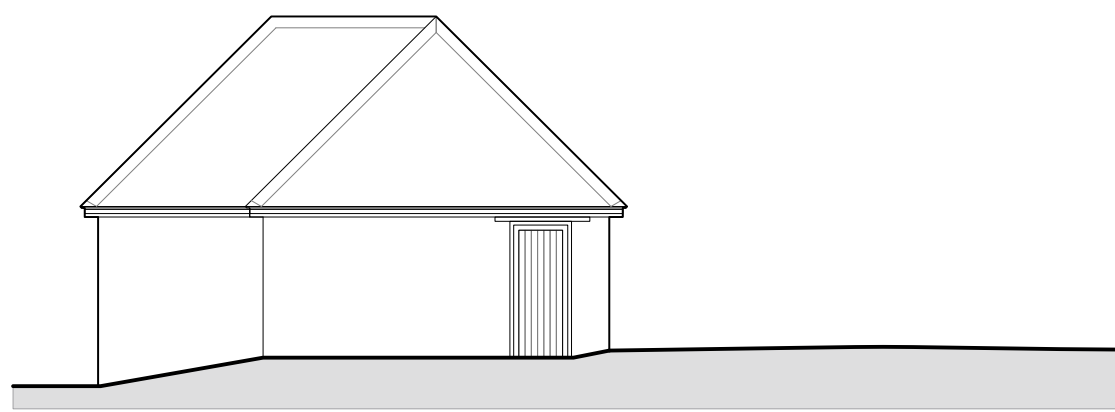



PROPOSED SOUTH-EAST ELEVATION
Scale 1:100 @ A1

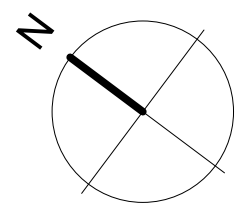 


Demolition of chicken coop
& run refer to approval
250650

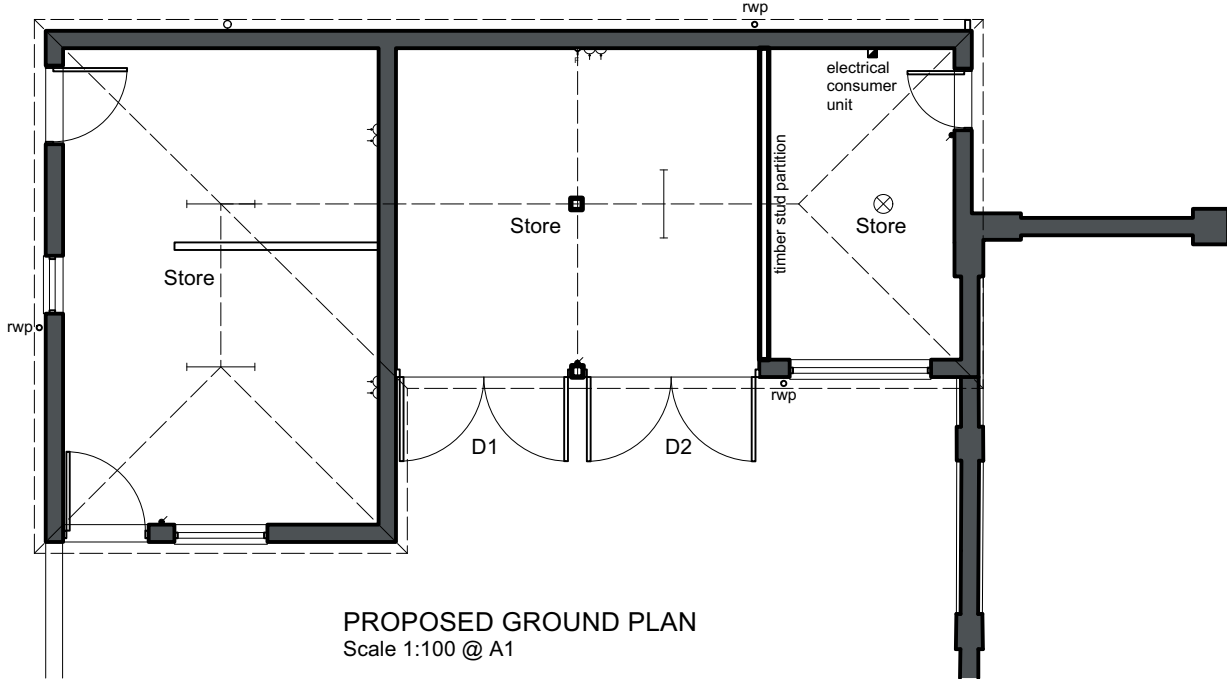


PROPOSED GROUND PLAN
Scale 1:100 @ A1

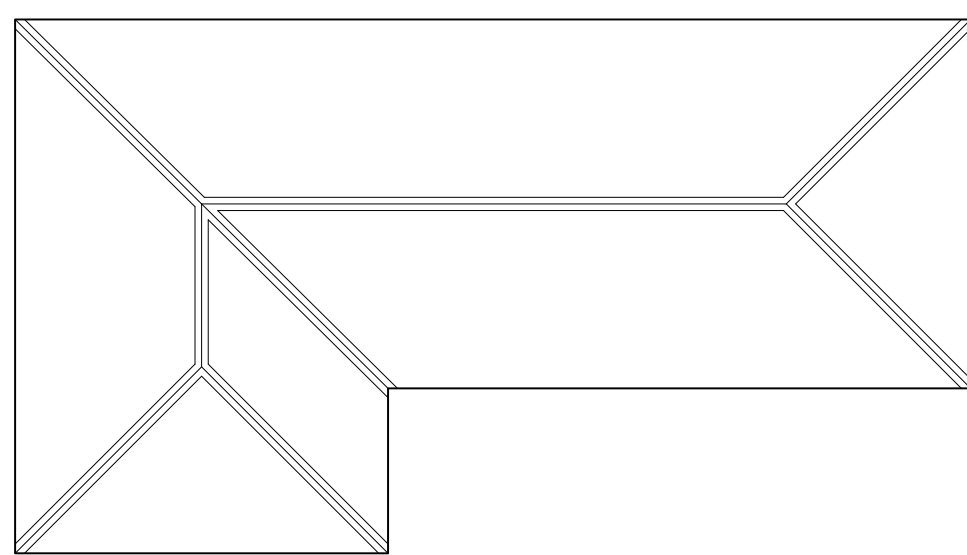 

PROPOSED ROOF PLAN
Scale 1:100 @ A1

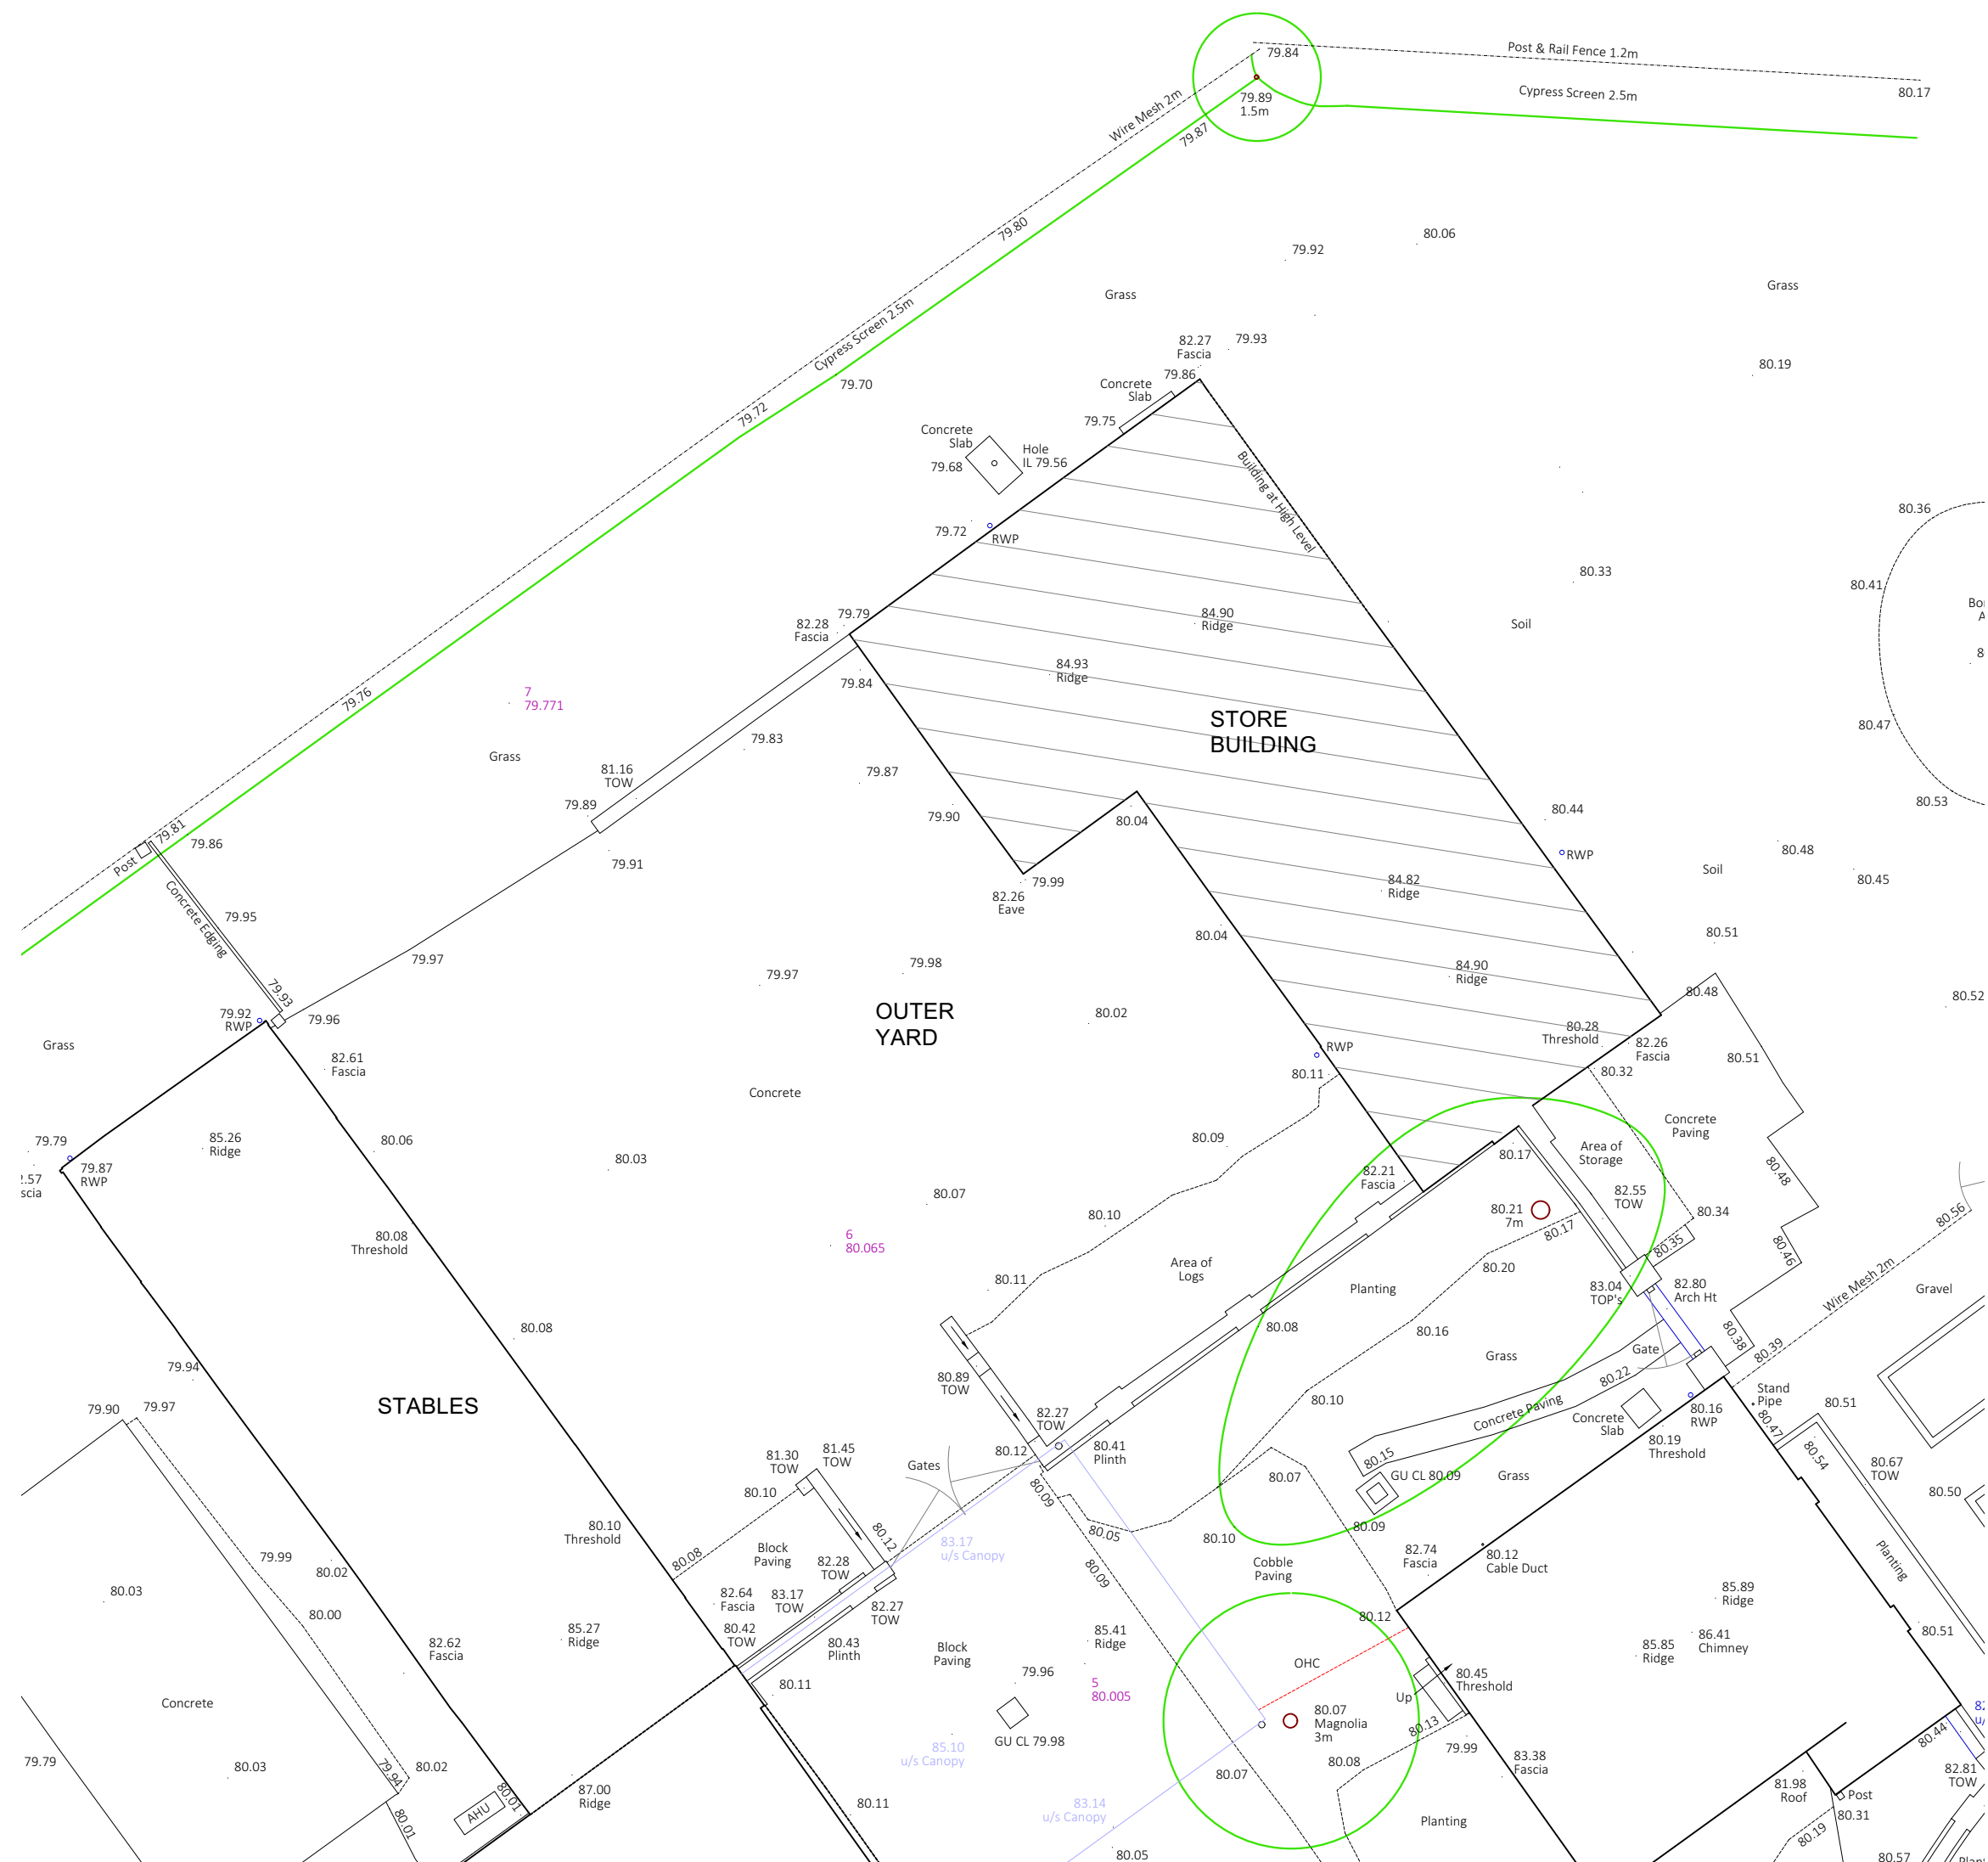

EXISTING & PROPOSED SITE/BLOCK PLAN
Scale 1:100 @ A1

 

Rev A 23/06/25 Planning Issue

EAST COURT, FINCHAMPSTEAD
STORE OUTBUILDING REPAIRS

EXISTING/PROPOSED SITE PLAN
& PROPOSED PLANS & ELEVATIONS

Check all dimensions and verify on site. Report any errors or omissions			
drawn by BT	drawing sheet size A1	scale 1:50 & 1:100 @ A1	revision
2203	D	111	A

Andy Paterson Architects

telephone 07871 420368
email ben@andypatersonarchitects.co.uk