


1:100 scale Bar
This Drawing has been produced for printing onto A2 size paper,
If printing on A3 please use the scale below for reference.

1:500 scale Bar
This Drawing has been produced for printing onto A2 size paper,
If printing on A3 please use the scale below for reference.

1:1250 scale Bar
This Drawing has been produced for printing onto A2 size paper,
If printing on A3 please use the scale below for reference.


~~DO NOT SCALE FROM THIS DRAWING~~
VERIFY ALL DIMENSIONS BEFORE
SETTING OUT, COMMENCING WORK OR MAKING ANY SHOP DRAWINGS.
REPORT ANY DISCREPANCIES TO SUPERVISING OFFICER IMMEDIATELY.
COPYRIGHT ©

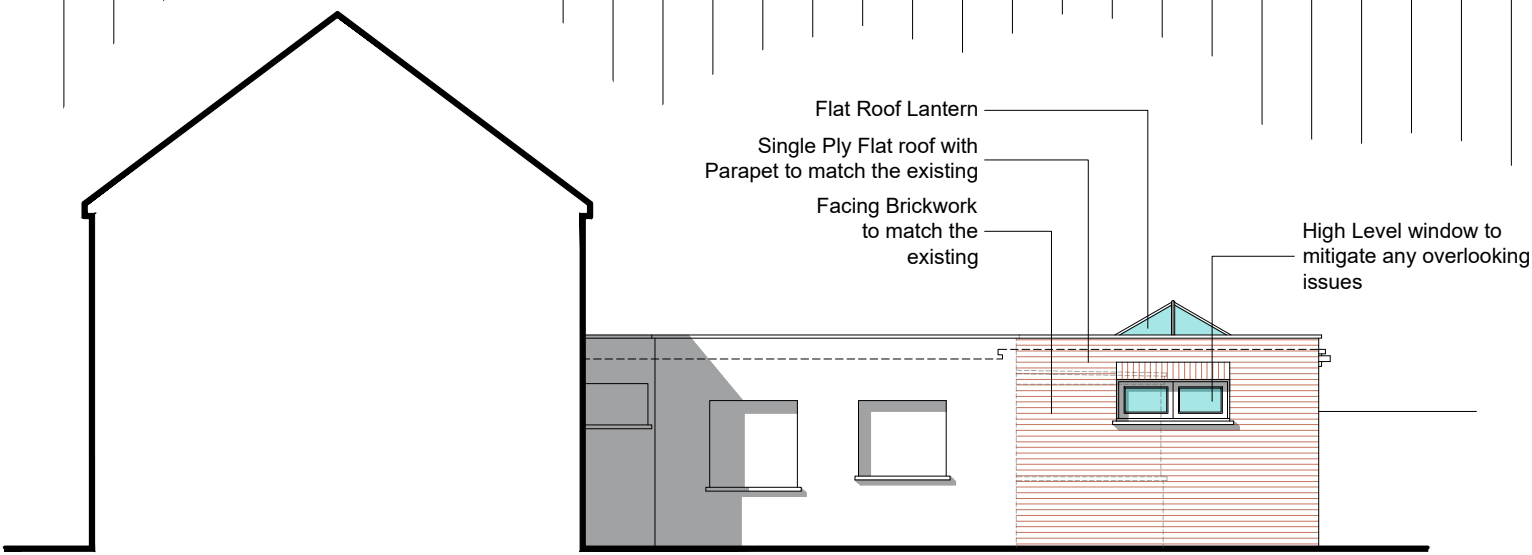


Side Elevation 1:100 Scale




Rear Elevation 1:100 Scale

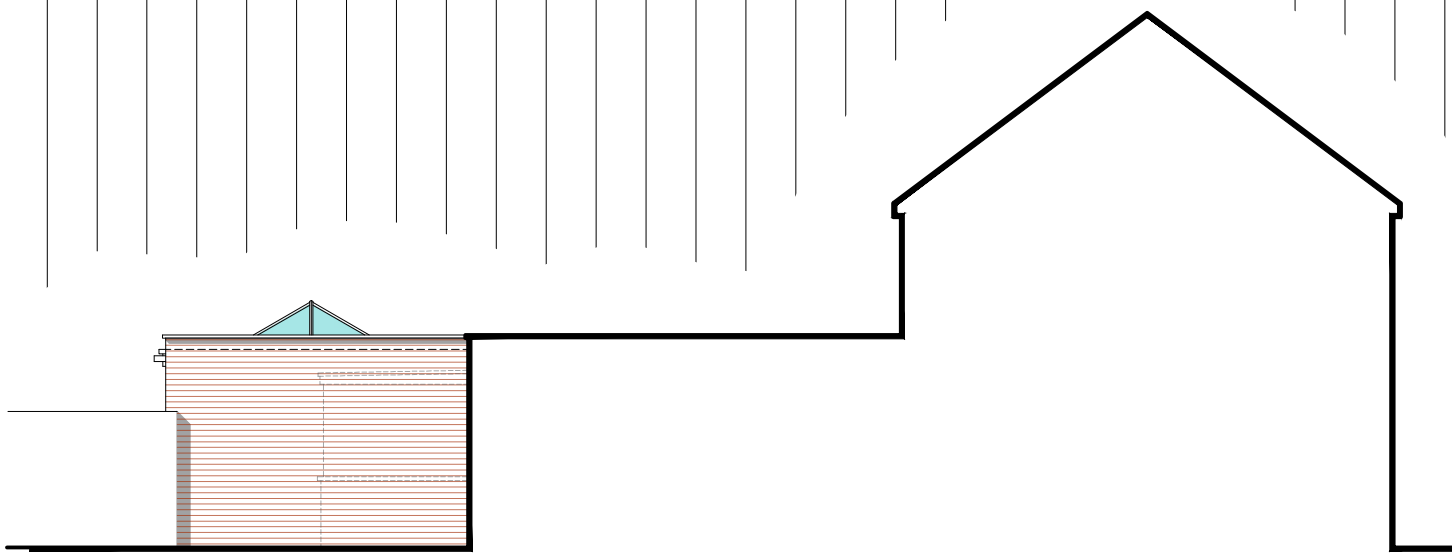


Side Elevation 1:100 Scale

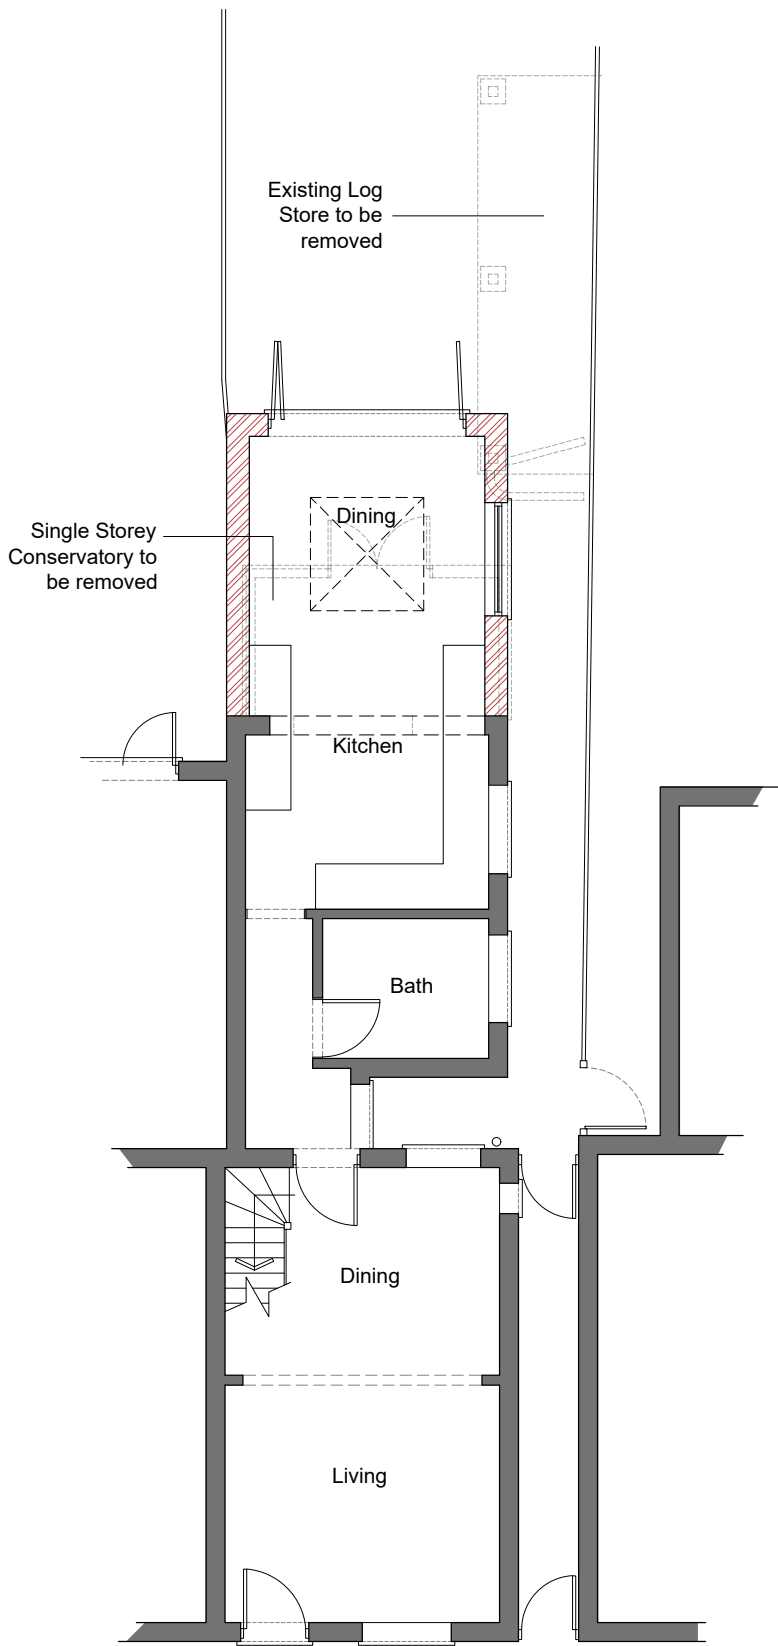

Ground Floor Plan 1:100 Scale

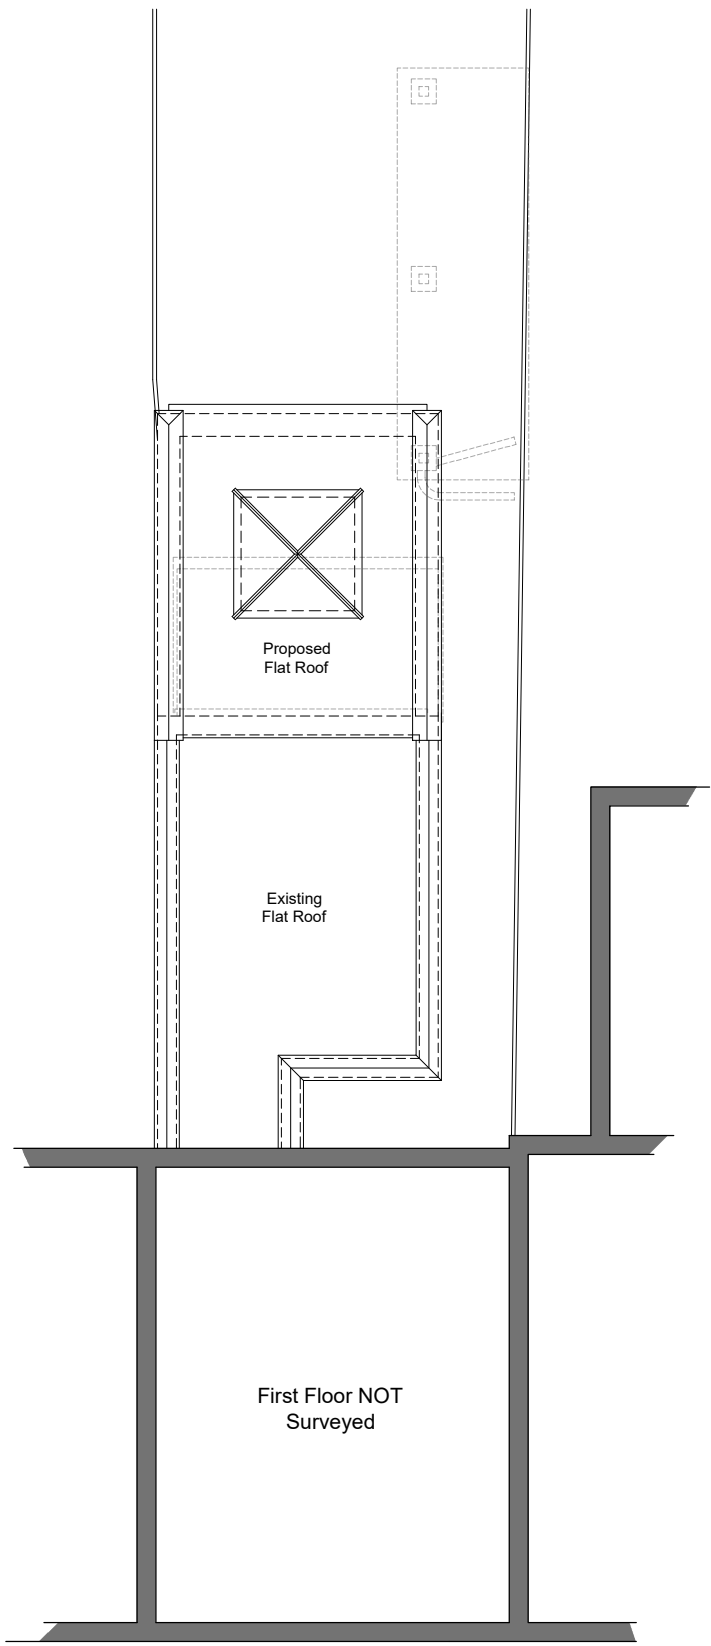


First Floor / Roof Plan 1:100 Scale

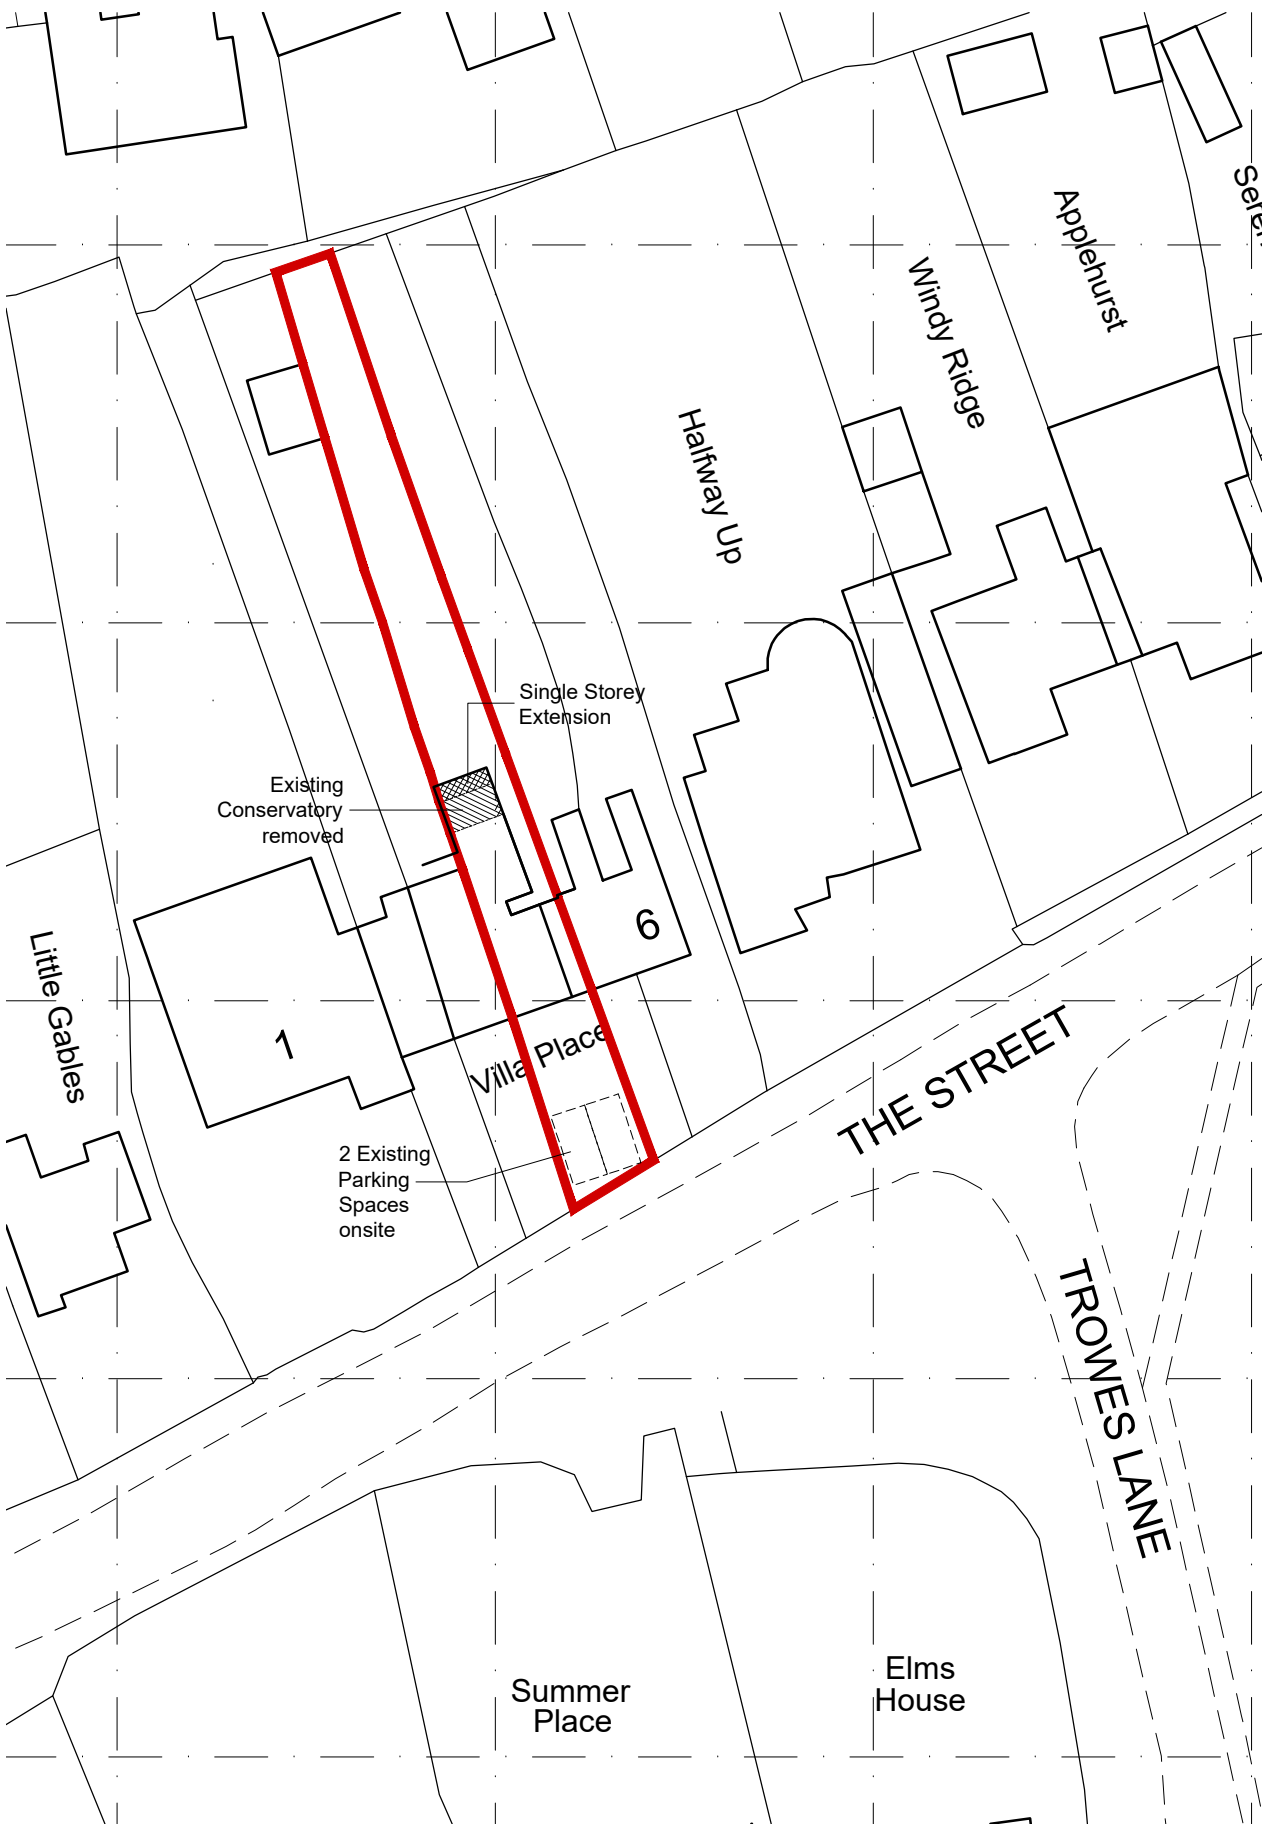


Site Plan 1:500 Scale

© Crown copyright 2025 Ordnance Survey 100053143
Cadastral data is subject to Crown copyright and is reproduced with permission of HM Land Registry.

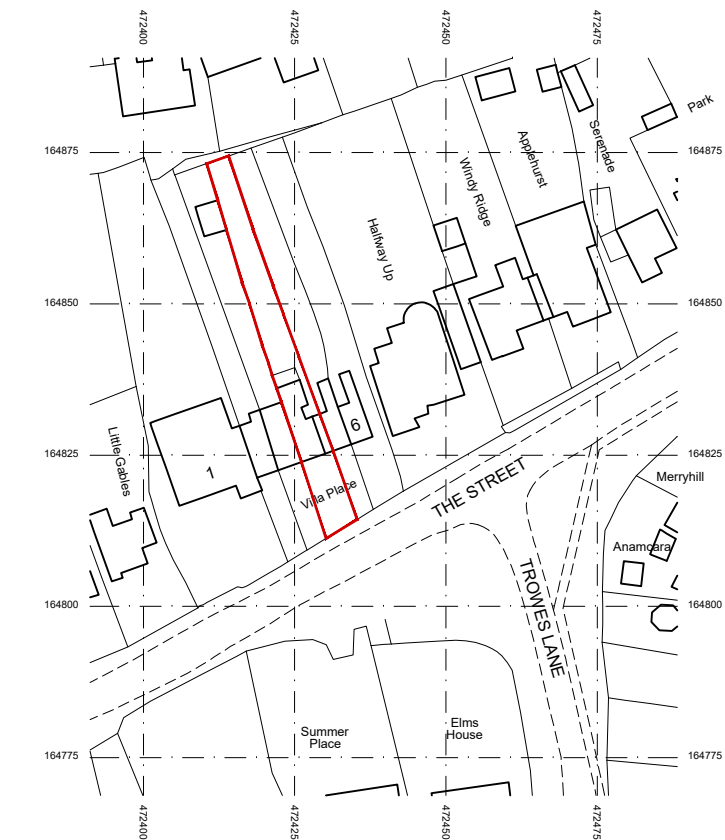

Location Plan 1:1250 Scale

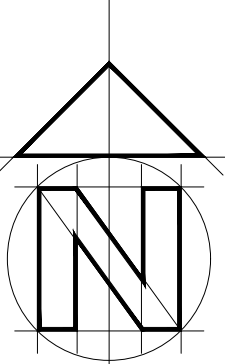

Bonney Architecture
PLANNING & TECHNICAL SERVICES

CLIENT Mrs A Baker

JOB 4 Villa Place, The Street, Swallowfield, Reading

DRG PROPOSED PLANS & ELEVATIONS

SCALE As Shown DRAWN P Bonney DATE May 2025

14 Hornbeam Close
Barkham
Wokingham
RG41 4UR
07515 355 770
bonneyarchitecture@gmail.com

BA 0313 | 02