



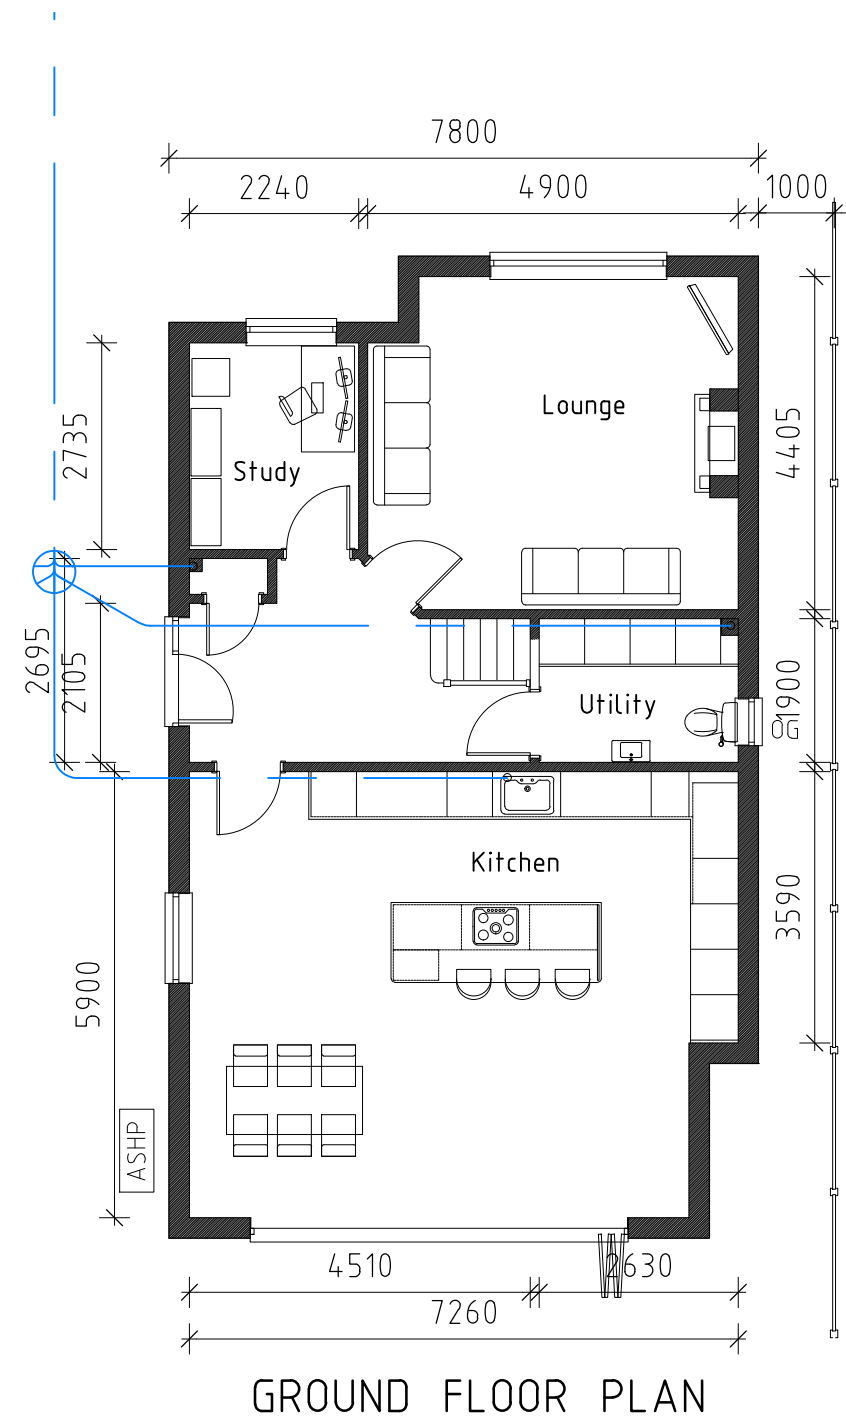


GROUND FLOOR PLAN

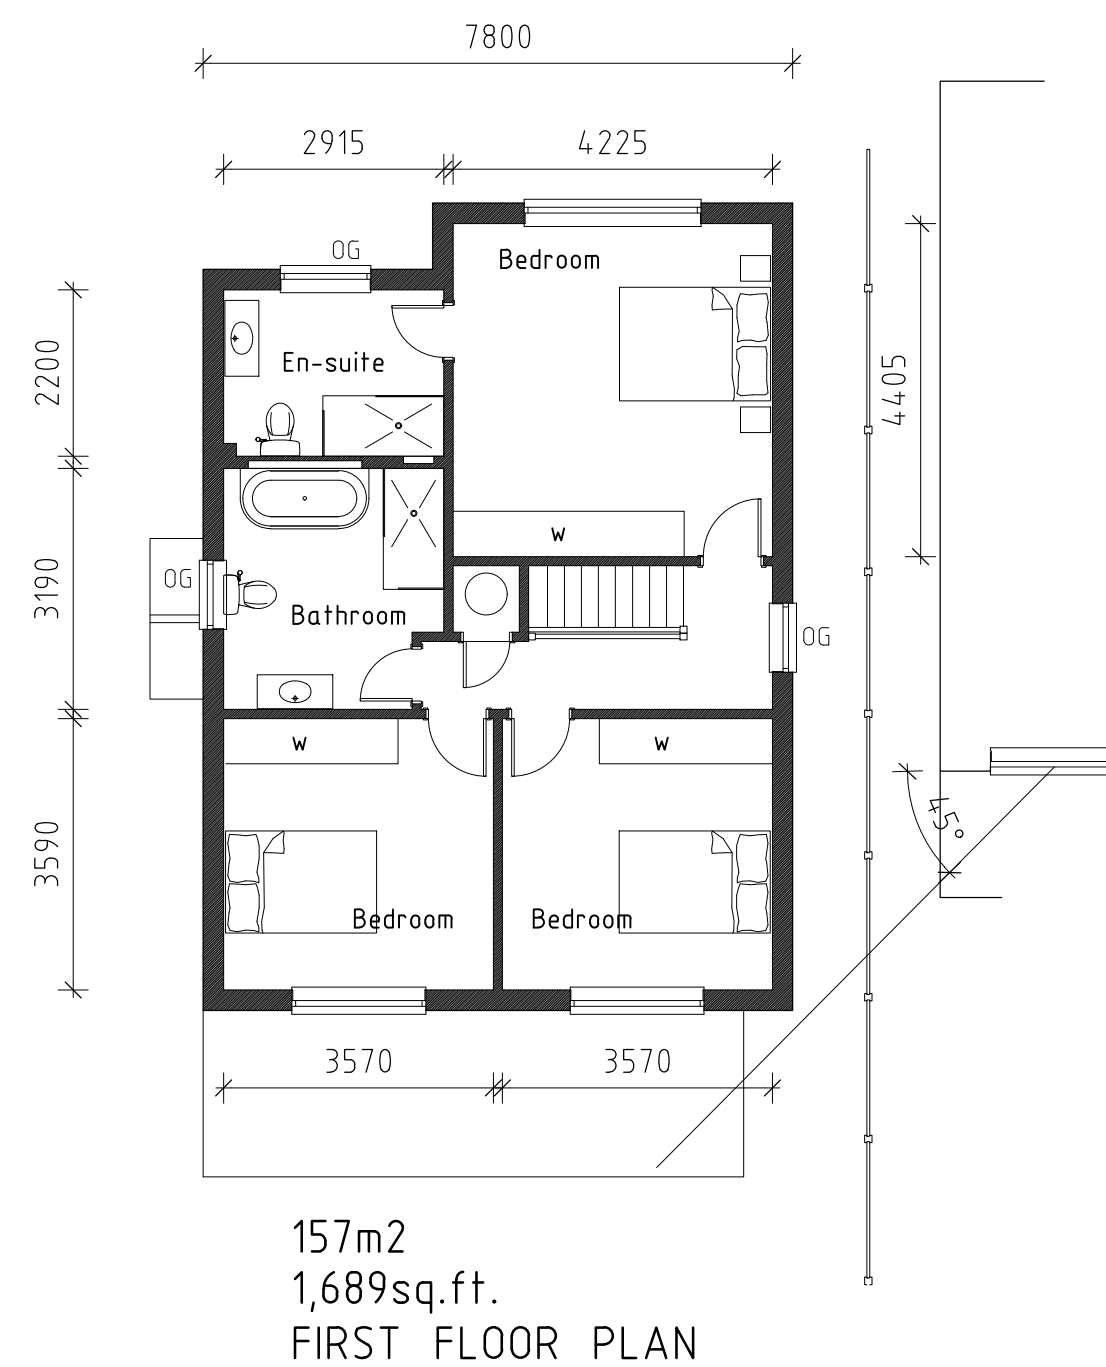

157m2
1,689sq.ft.
FIRST FLOOR PLAN



SIDE ELEVATION

 

REV.	DATE	COMMENTS
PROJECT		
Land to rear of 12 Shepherds Hill		
Earley		
RG6 1BB		
PROJECT TITLE		
Proposed two storey detached dwelling		
DRAWING TITLE		
PROPOSED PLANS & ELEVATIONS		
CLIENT		
Miss K Johnson		
SCALE 1:100 (A2)		DATE Oct 24
DRG. No. 24-936-03		REV. C