


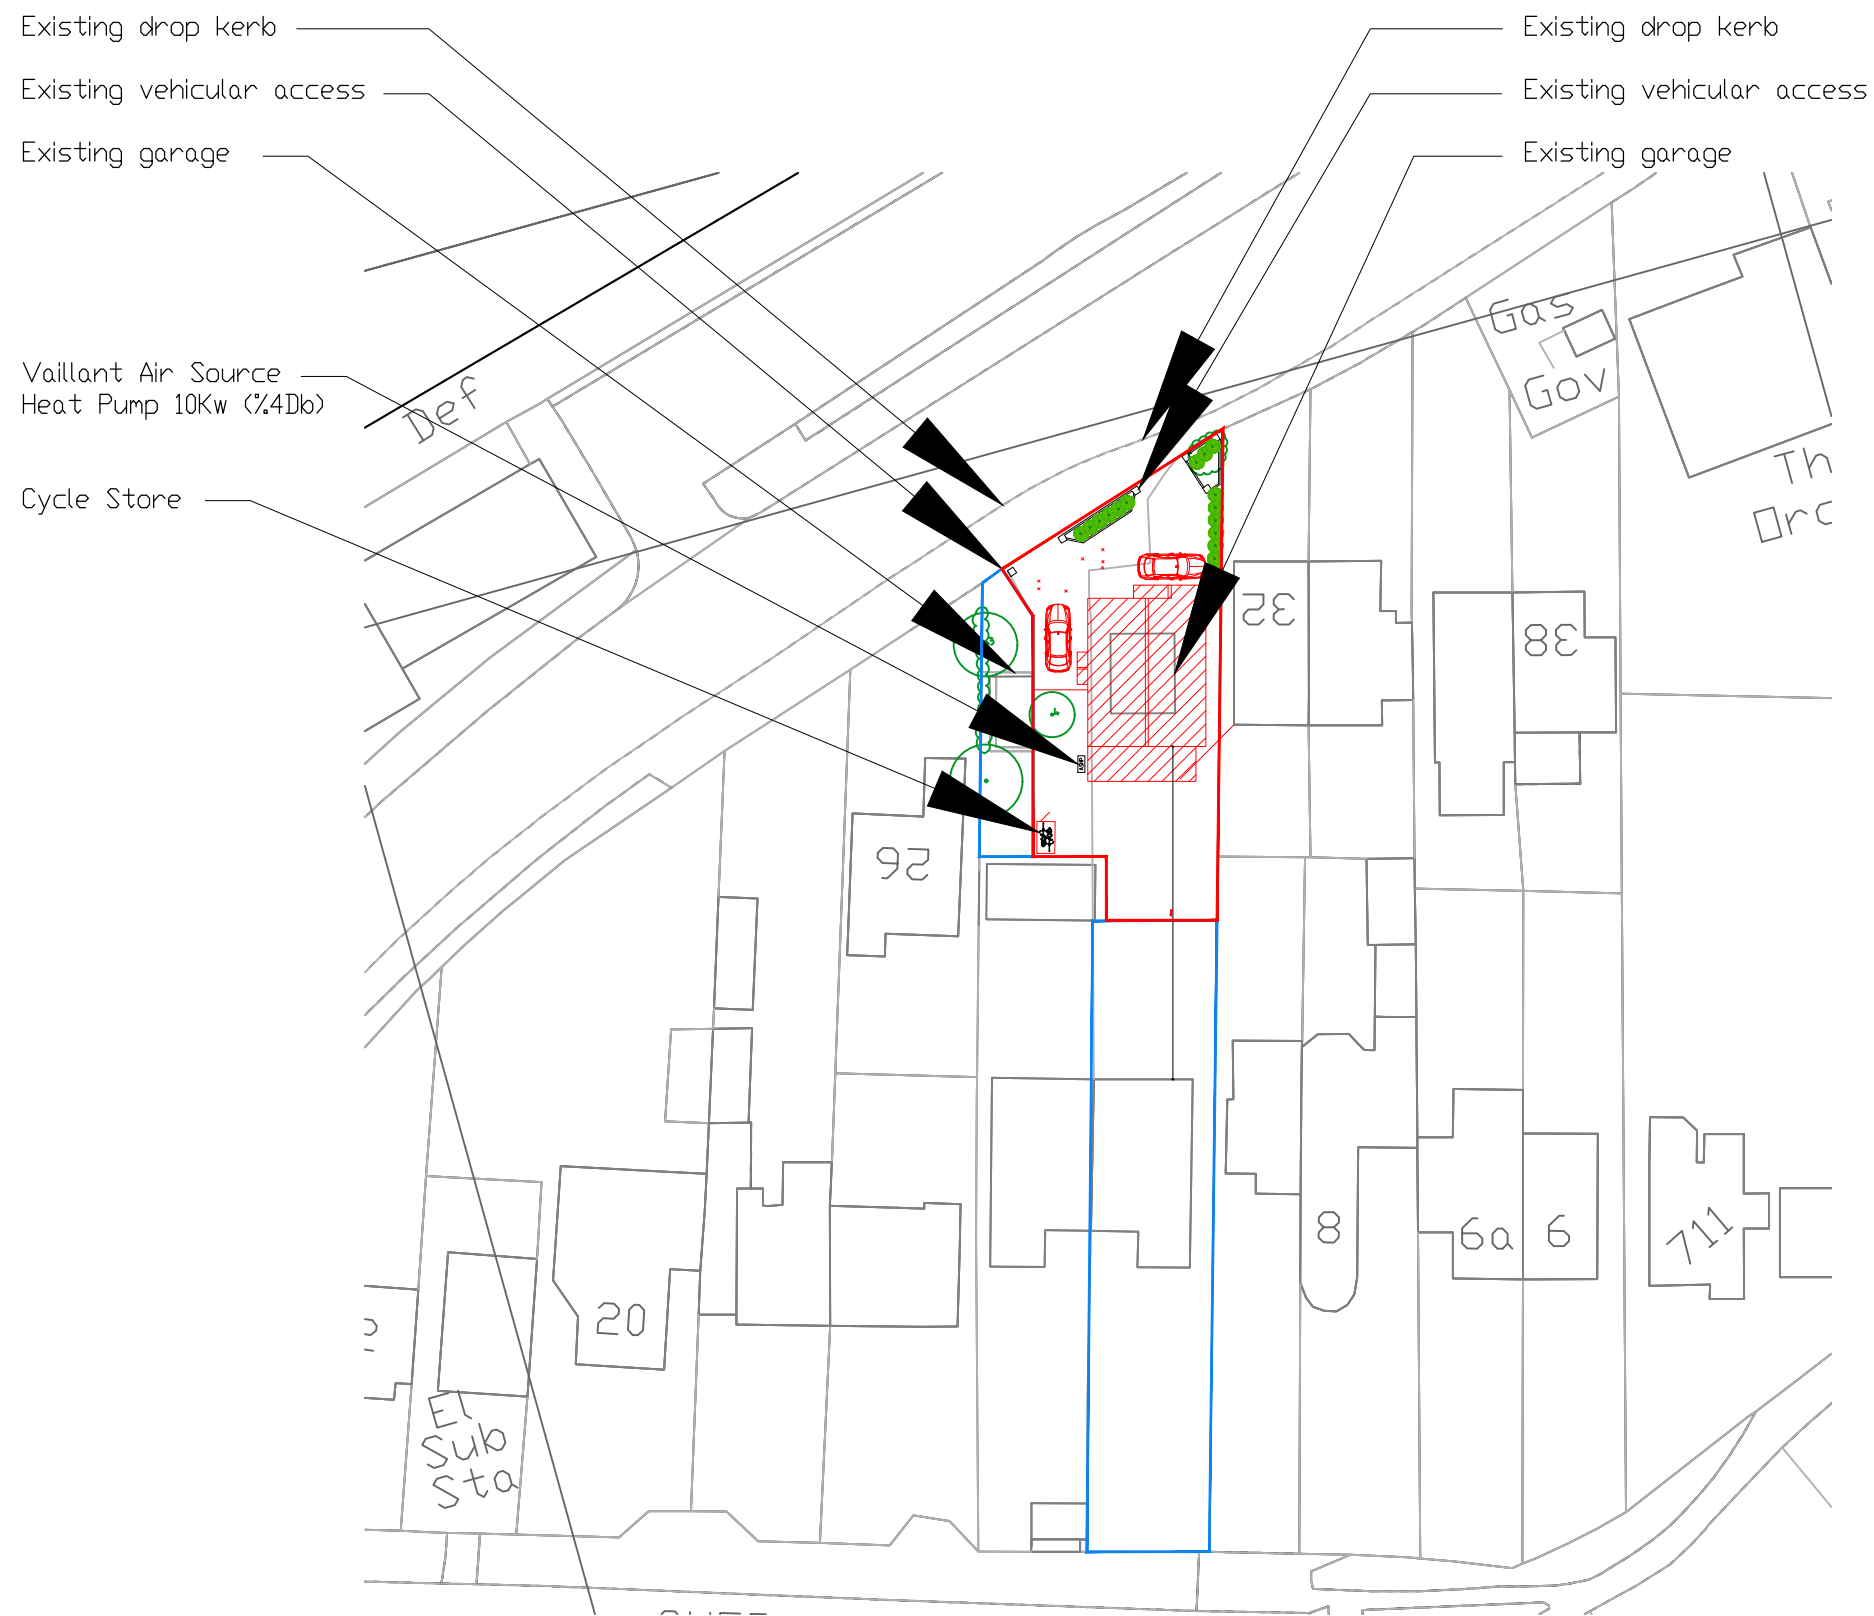


 

SITE PLAN (1:500)

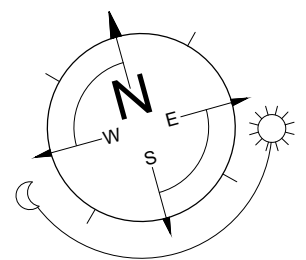

Crown Copyright and database rights 2018 OS 100047474

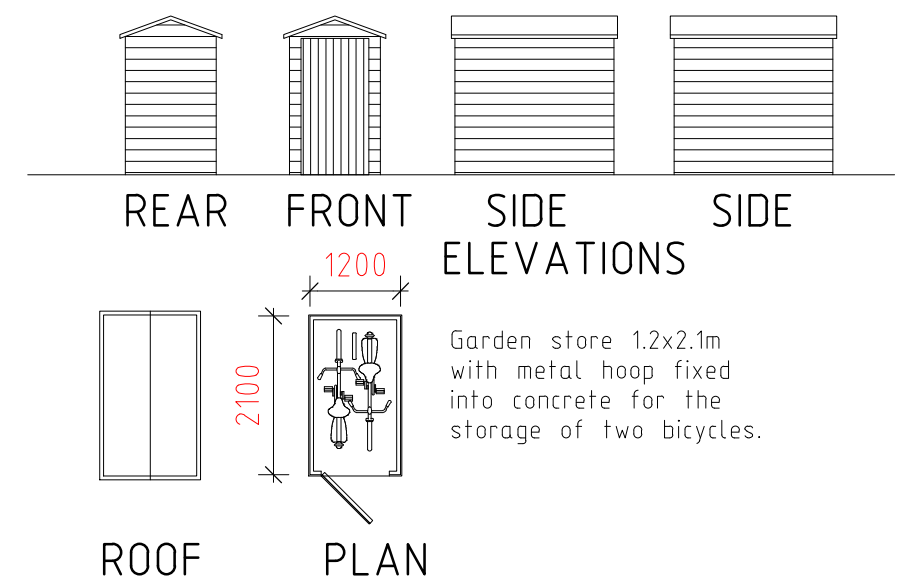

| REV.                                                   | DATE | COMMENTS    |
|--------------------------------------------------------|------|-------------|
| PROJECT                                                |      |             |
| Land to rear of 12 Shepherds Hill<br>Earley<br>RG6 1BB |      |             |
| PROJECT TITLE                                          |      |             |
| Proposed two storey detached dwelling                  |      |             |
| DRAWING TITLE                                          |      |             |
| LOCATION PLAN                                          |      |             |
| CLIENT                                                 |      |             |
| Miss K Johnson                                         |      |             |
| SCALE 1:500 (A3)                                       |      | DATE Oct 24 |
| DRG. No. 24-936-02                                     |      | REV. C      |