
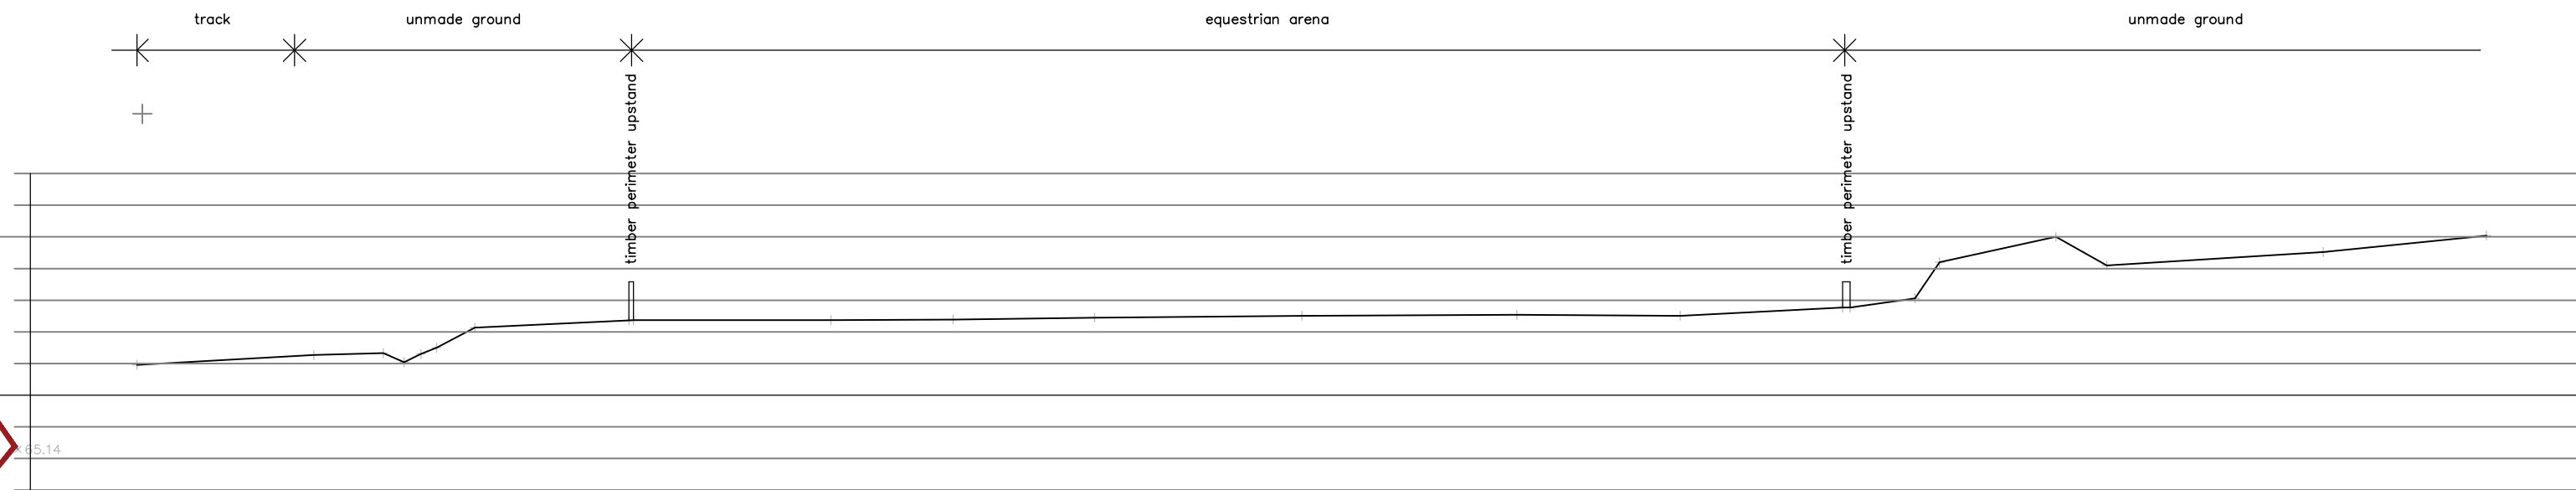



DO NOT SCALE FROM THIS DRAWING. VERIFY ALL DIMENSIONS BEFORE SETTING OUT, COMMENCING WORK OR MAKING ANY SHOP DRAWINGS. REPORT ANY DISCREPANCIES TO SUPERVISING OFFICER IMMEDIATELY. COPYRIGHT ©

Rev	Description	Date
A	GENERALLY UPDATED	MAY '25

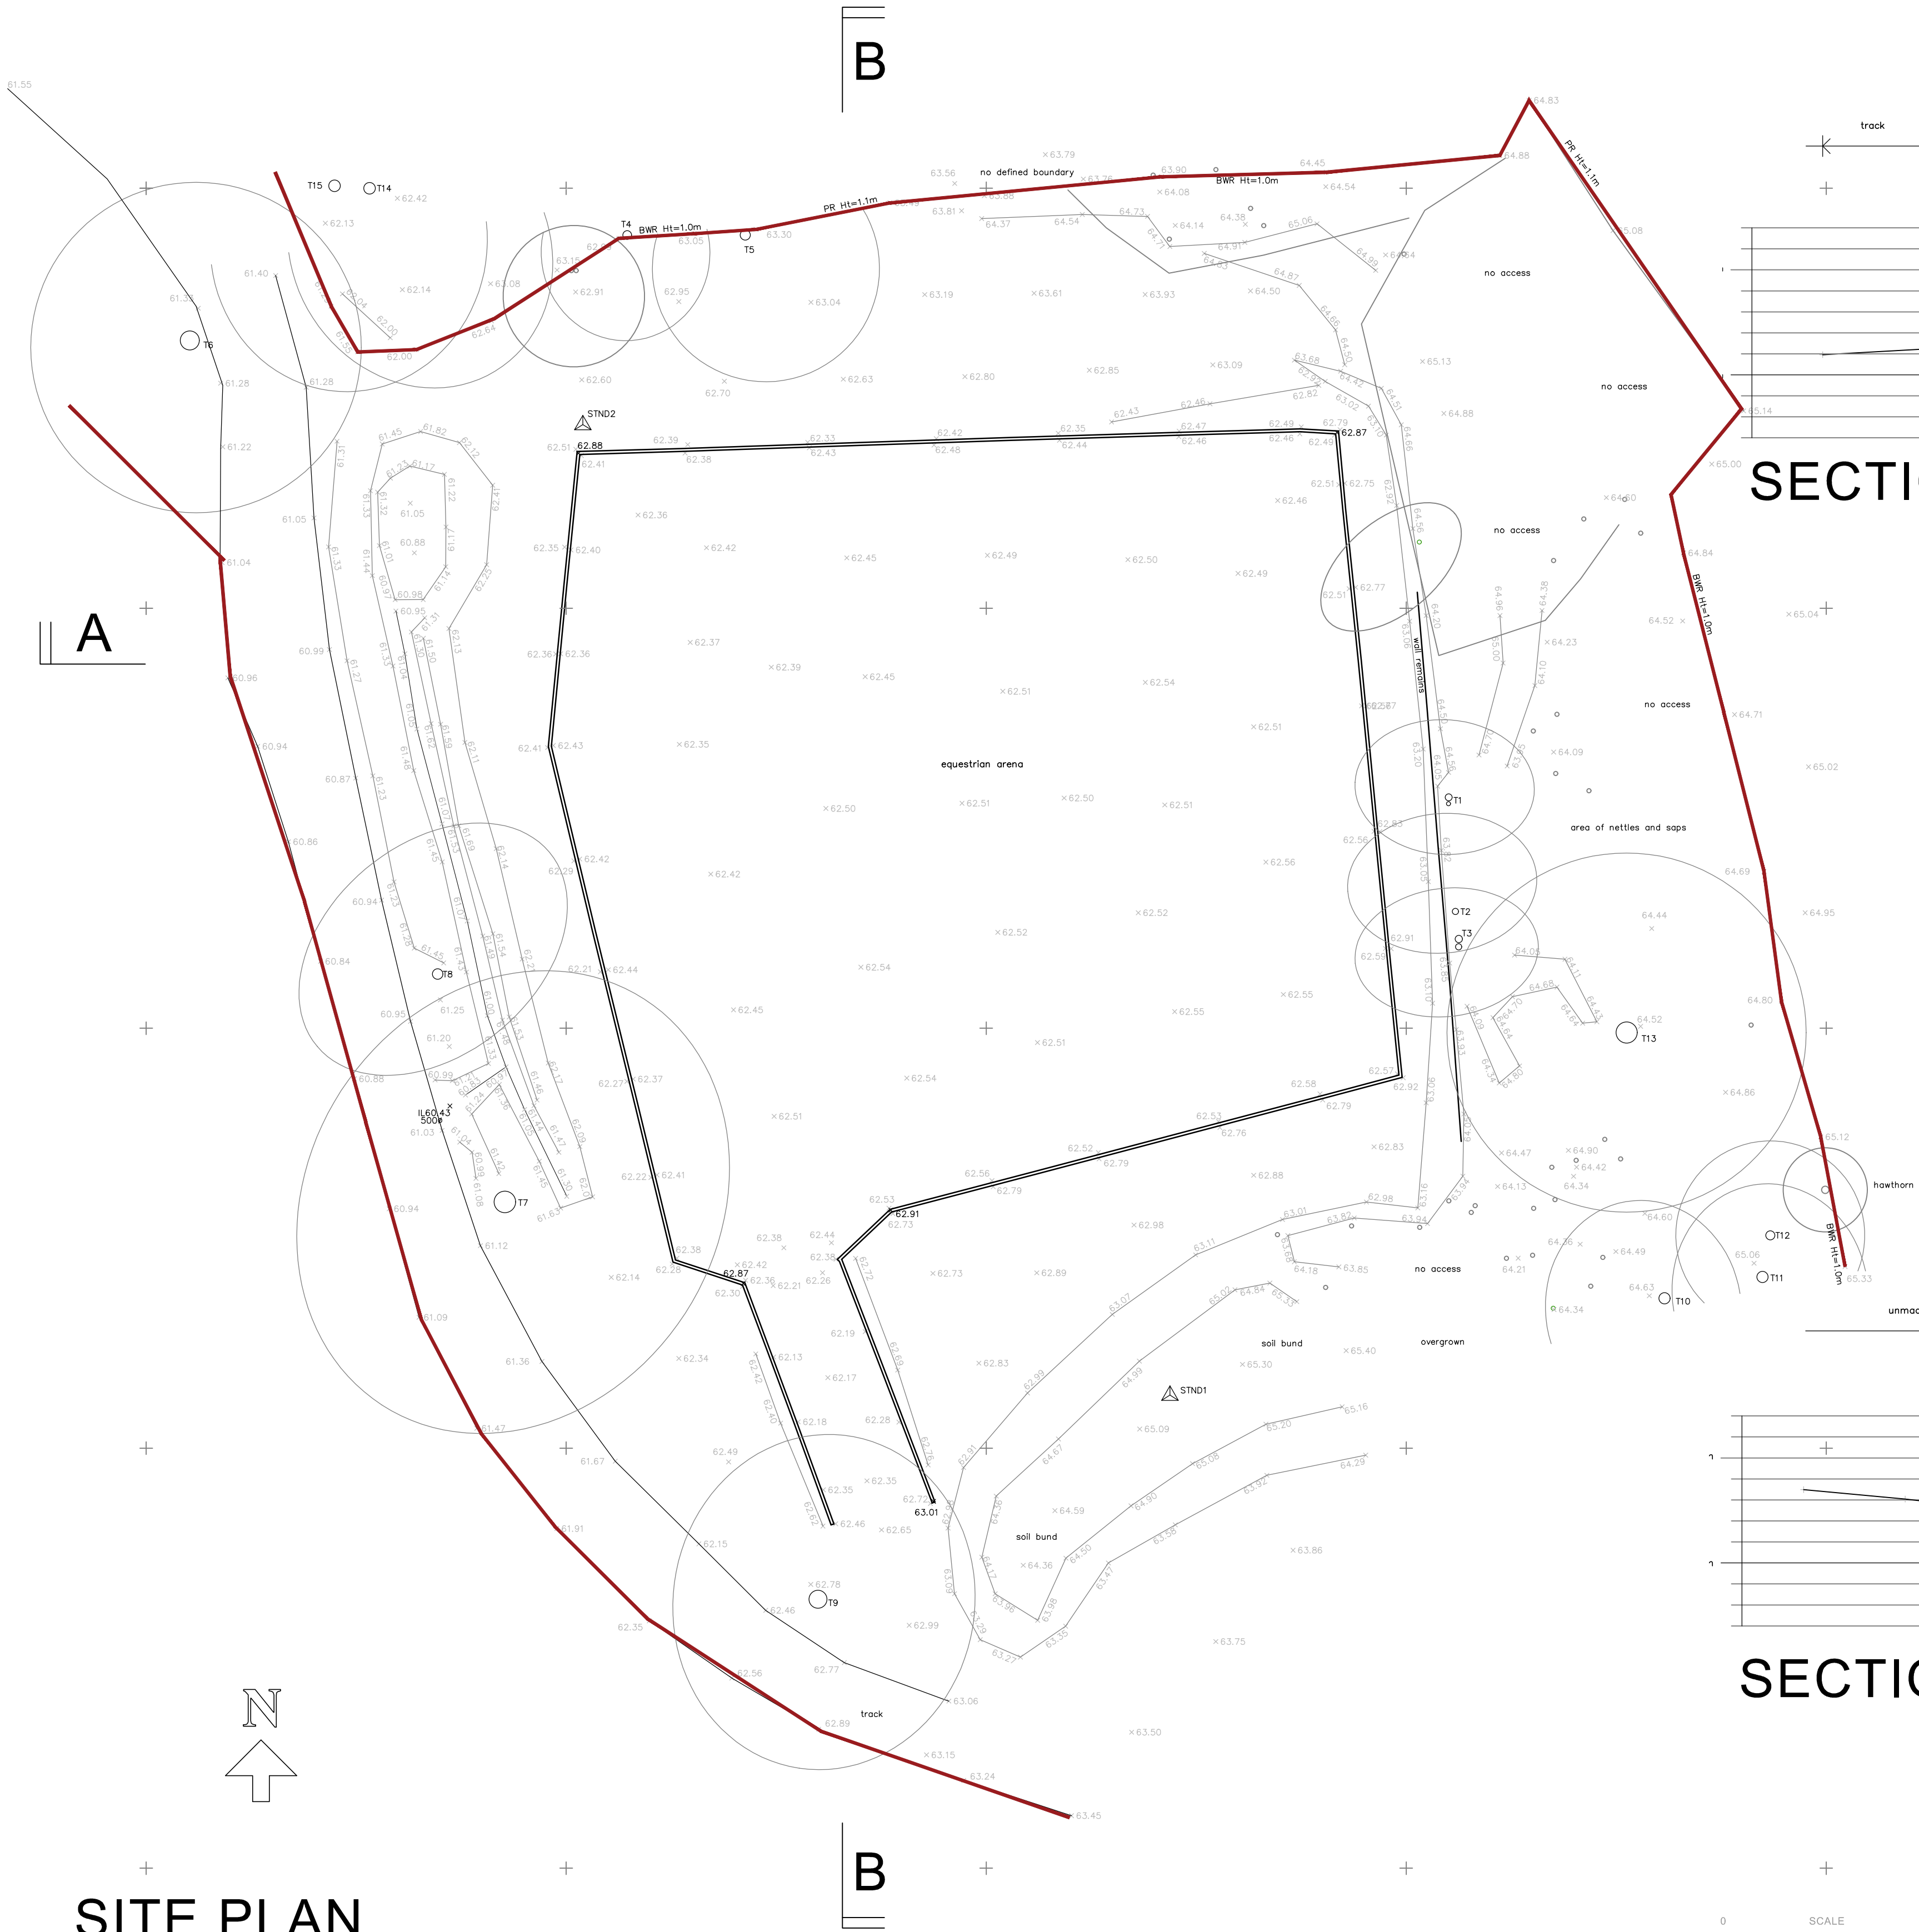


SECTION A - A

A

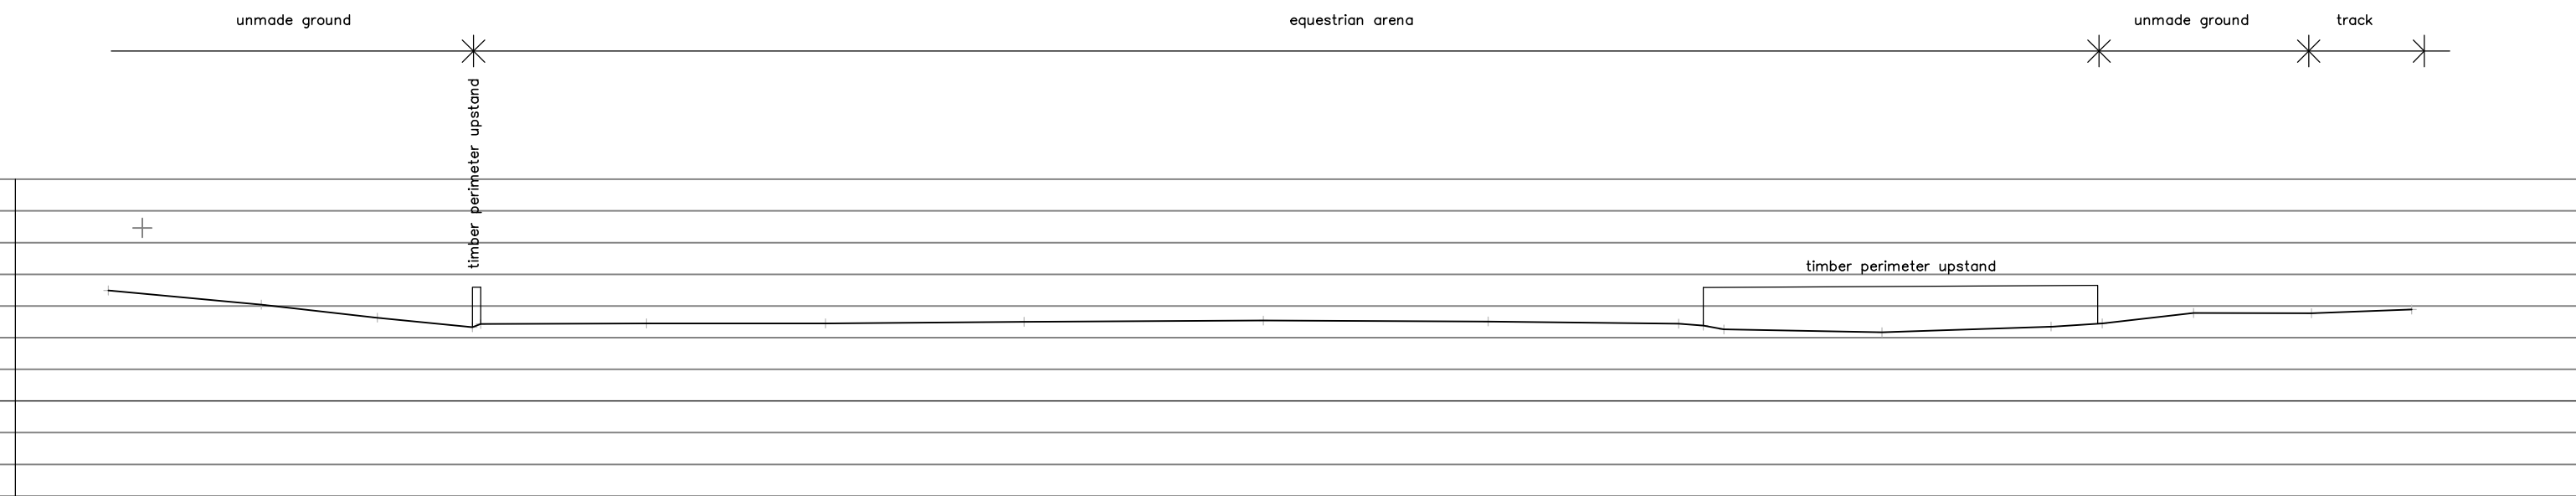

SECTION B - B

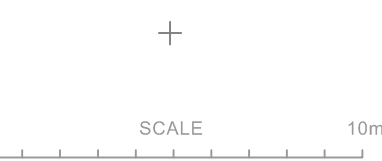

AVES ARCHITECTURAL

architecture
and planning

CLIENT Mr & Mrs J Sillett

115 Anstey Road
Alton
Hampshire
GU34 2RN
01420 543706

JOB Equestrian Arena at
Newlands, Mole Road, Sindlesham
SITE PLAN & SECTIONS

aves162@btinternet.com

SCALE 1:200 DRAWN ma DATE October 2020 24/11/01 A