




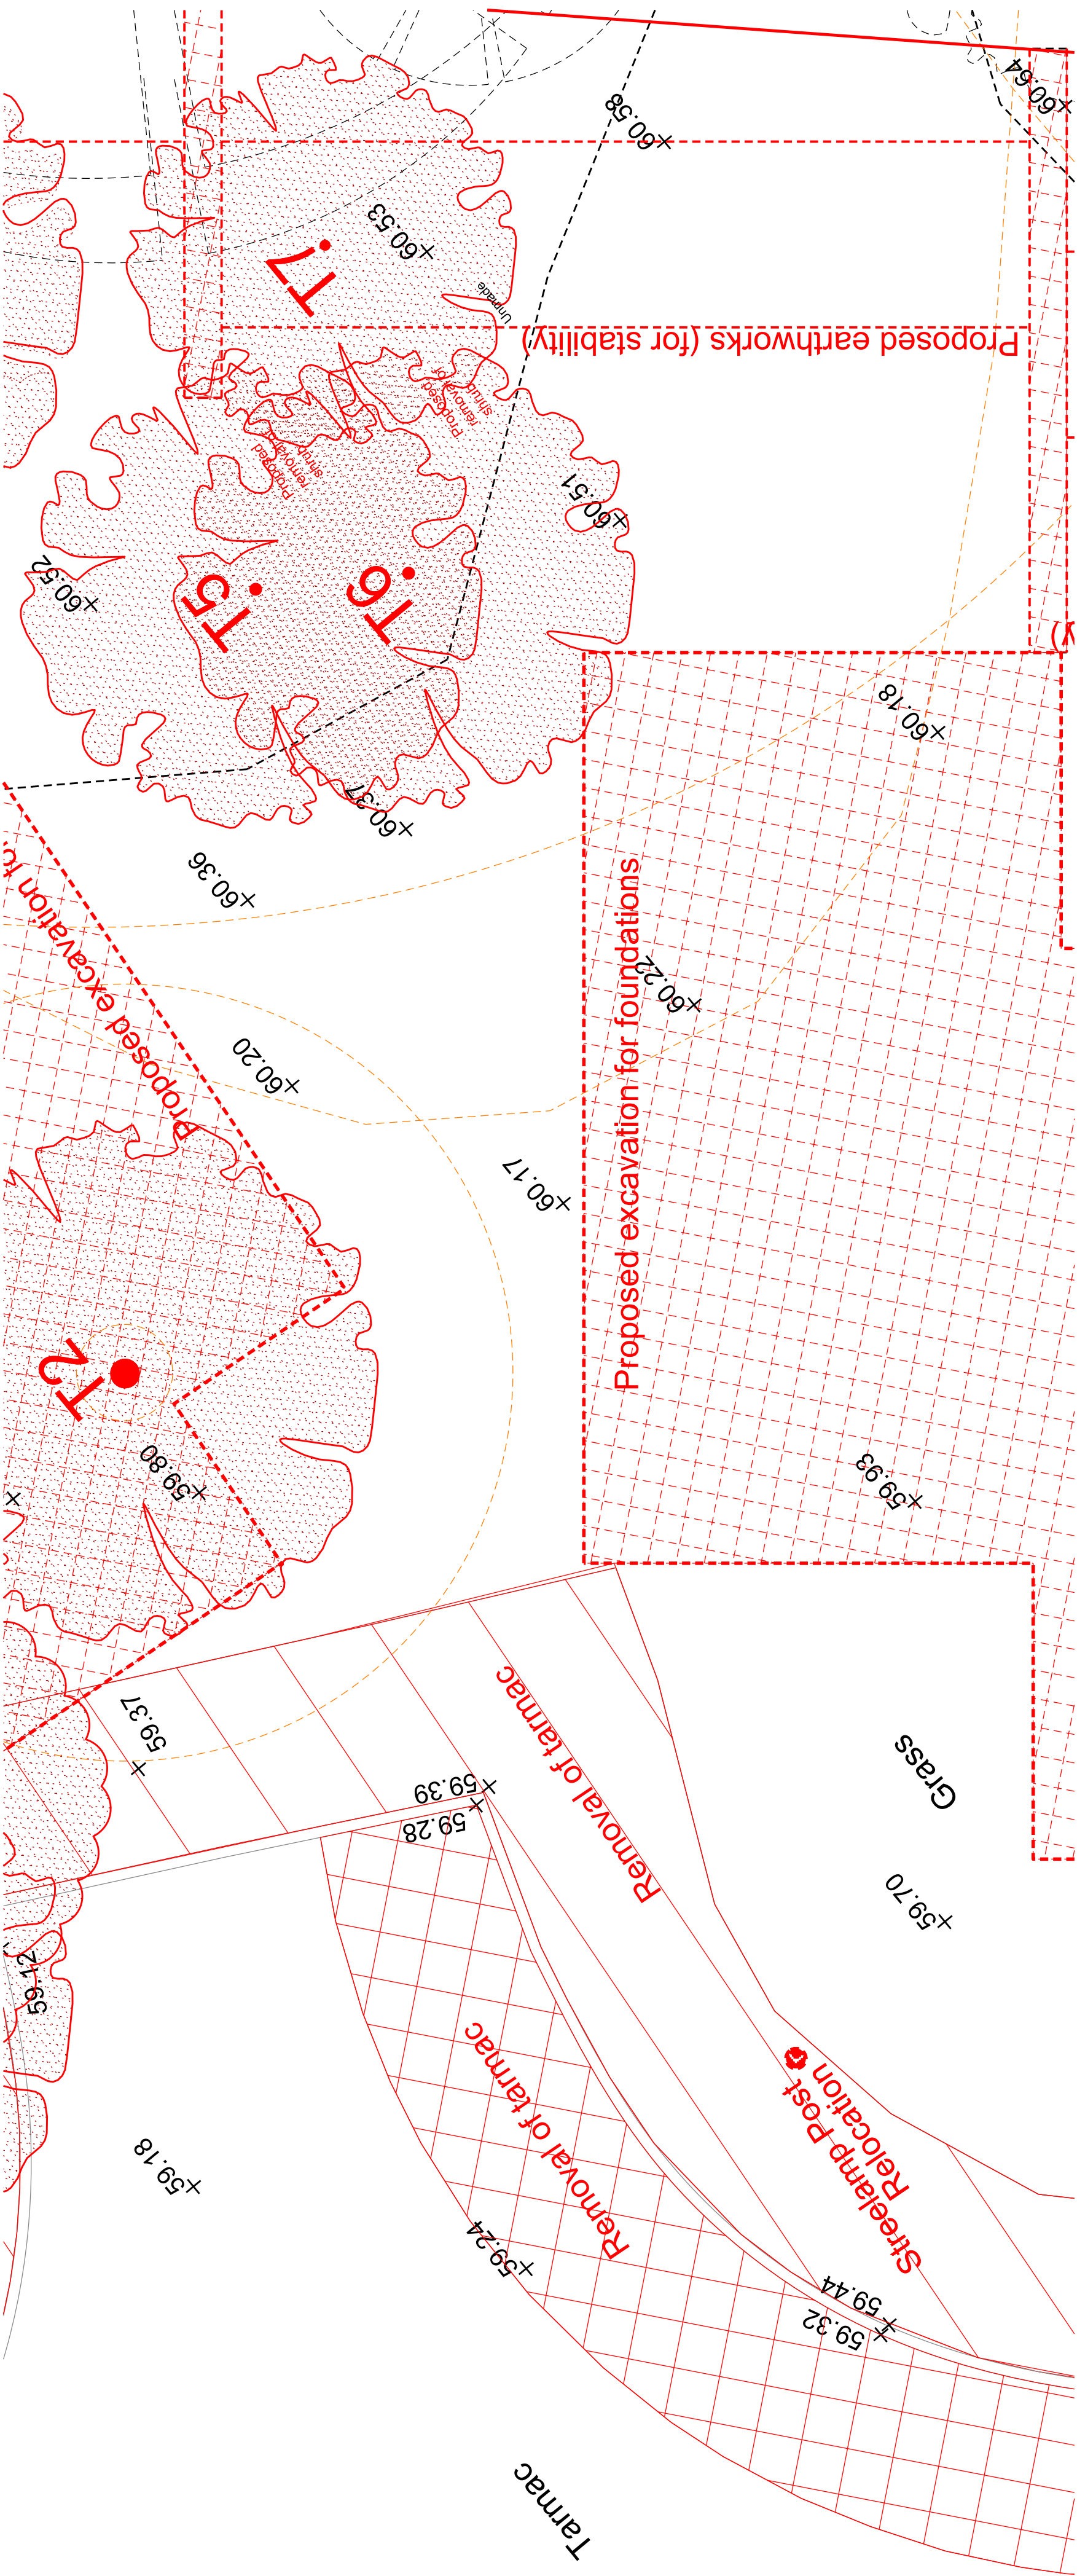


House 3 - Existing/ Proposed Demolition Floorplan

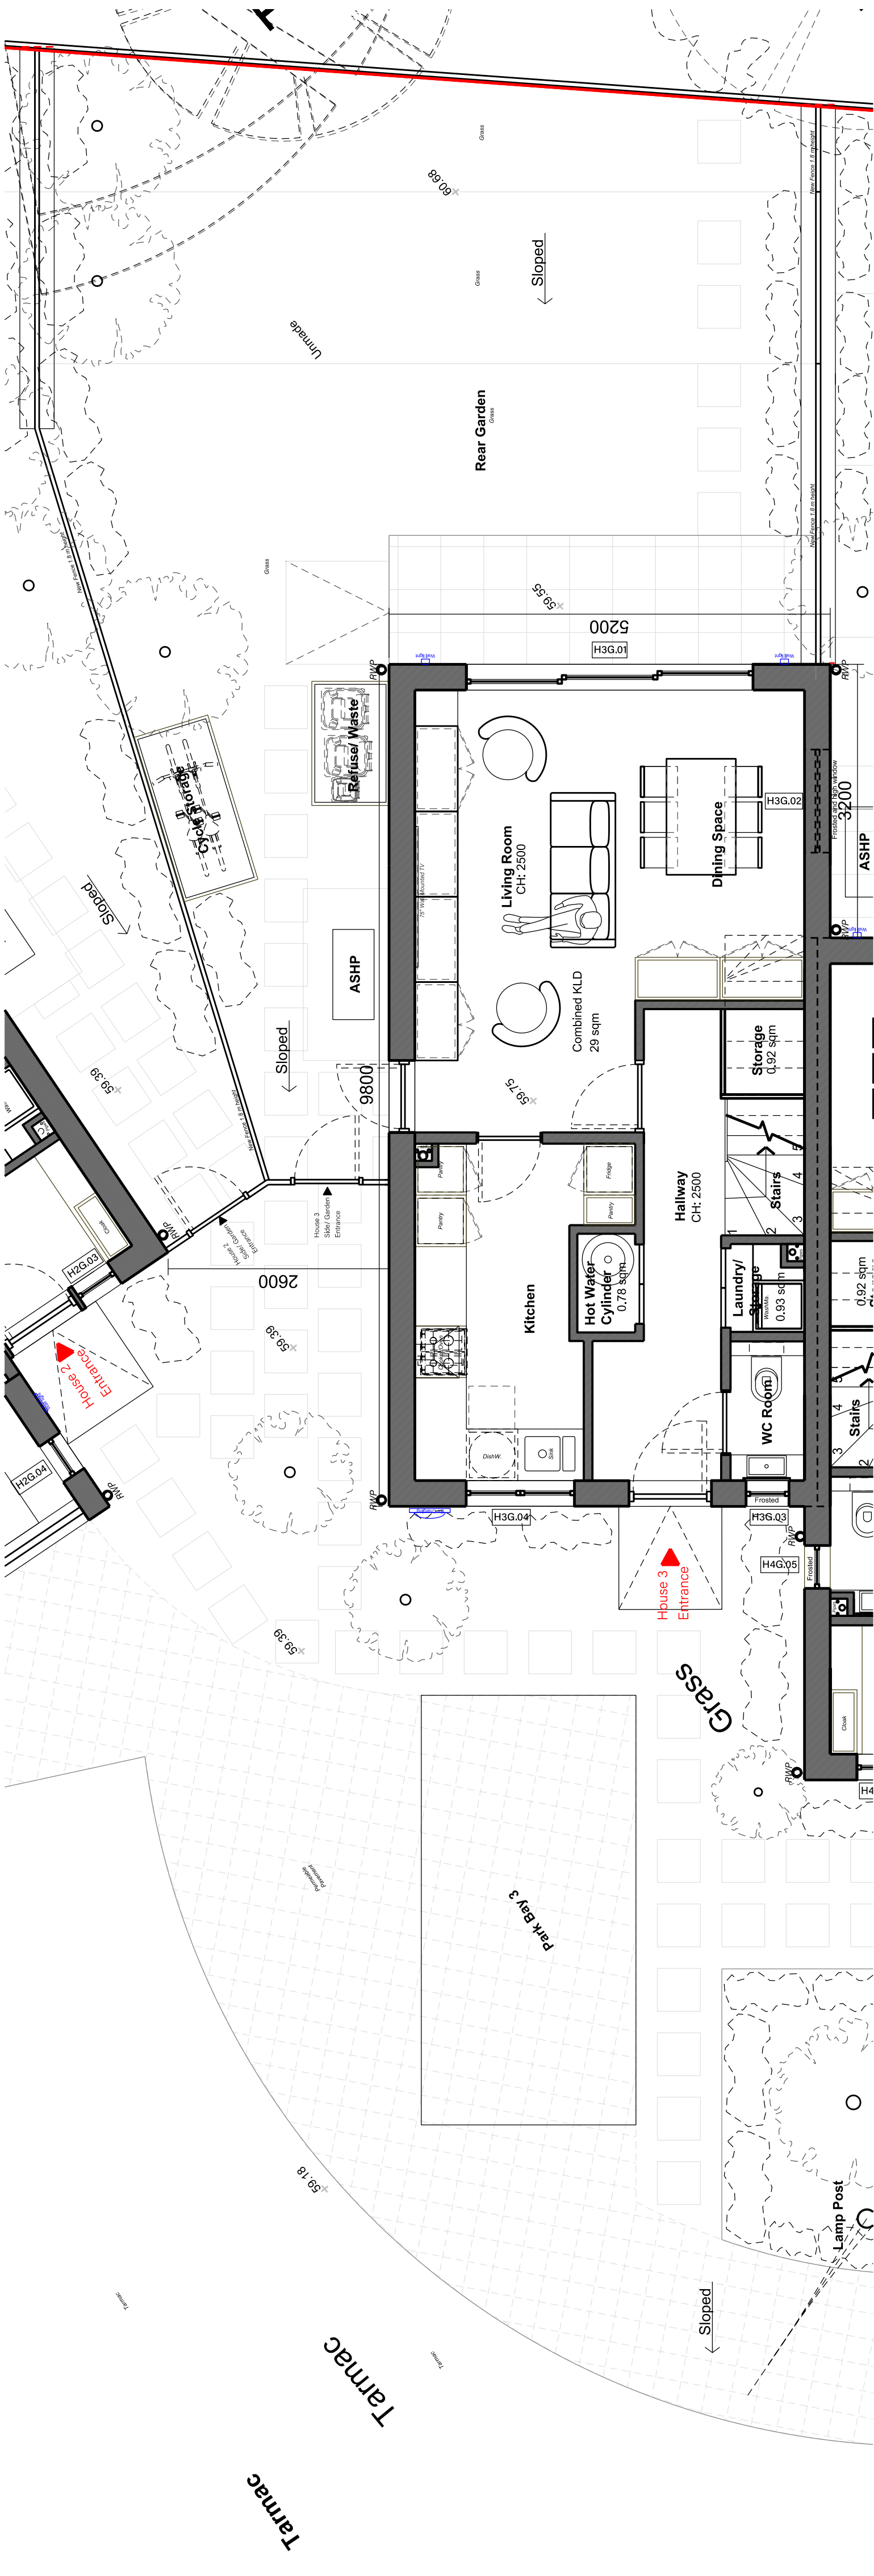


House 3 - Proposed Ground Floor Plan

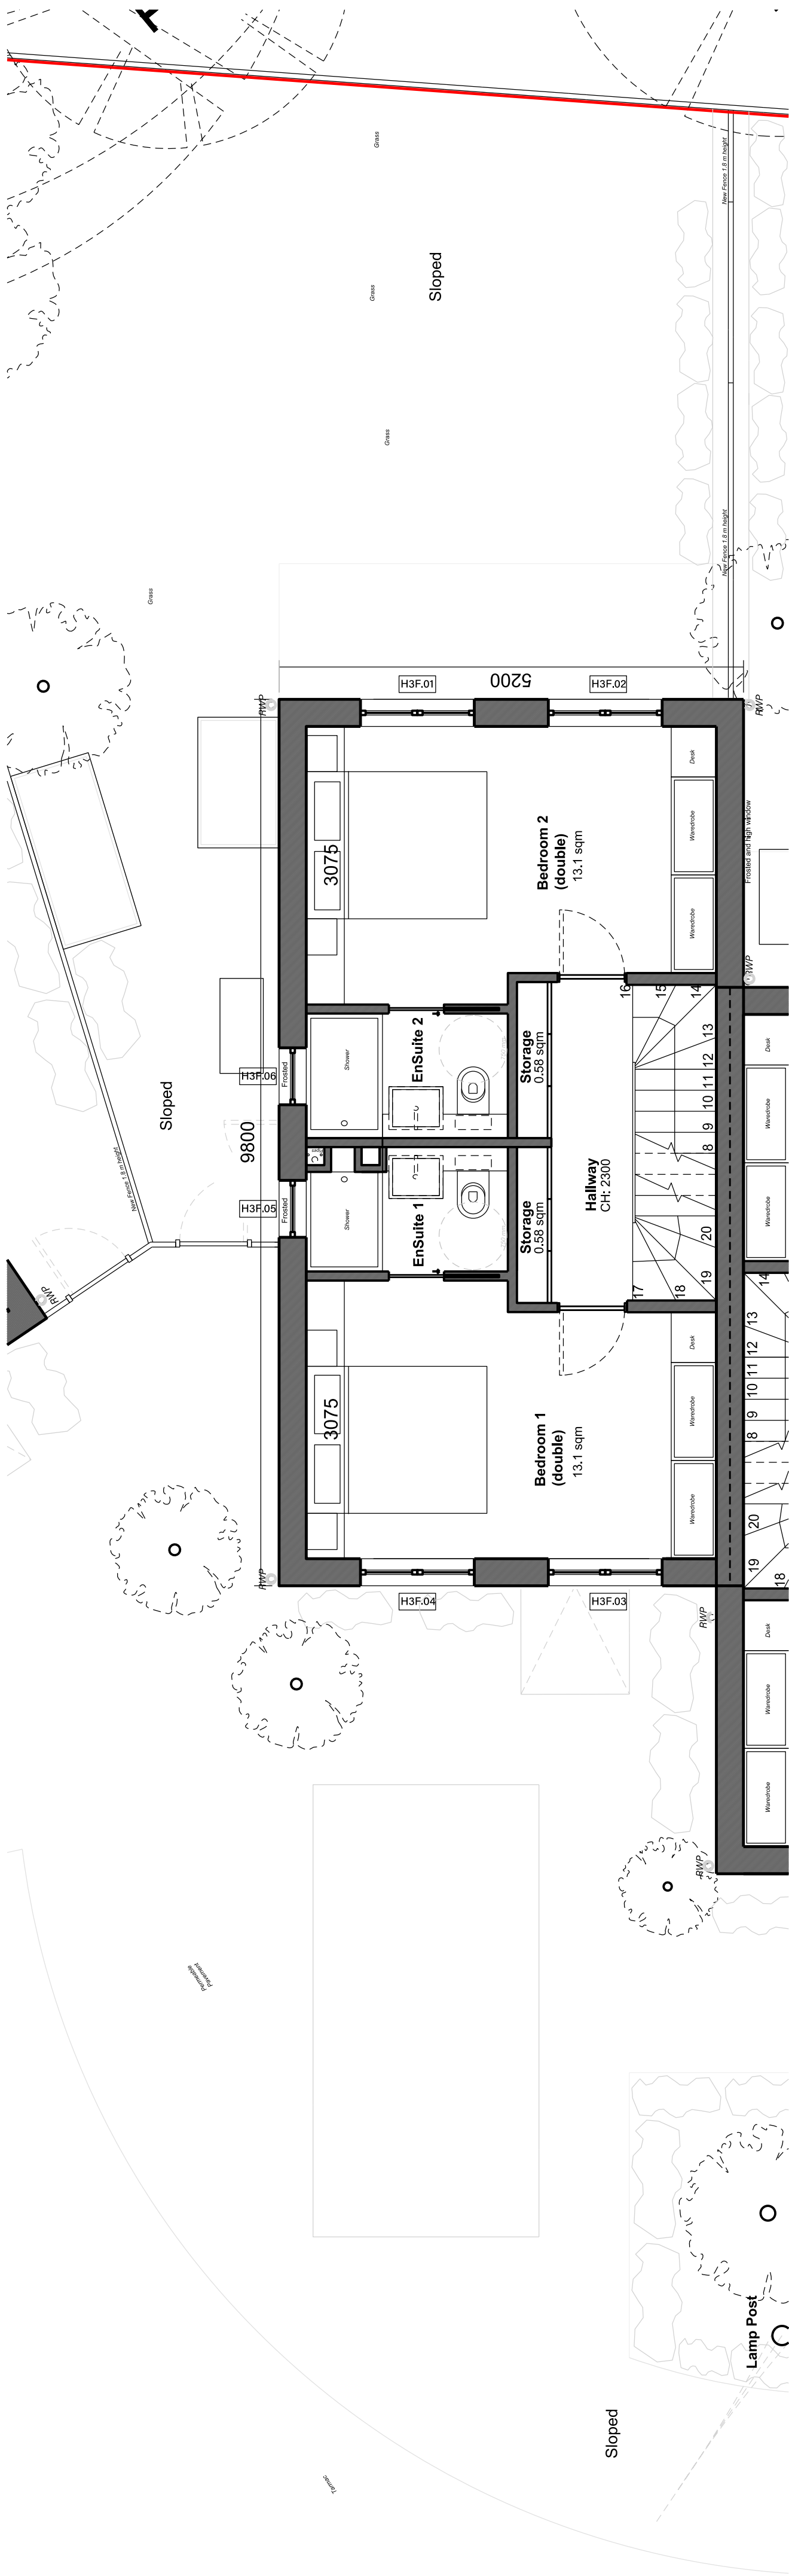

House 3 - Proposed First Floor Plan

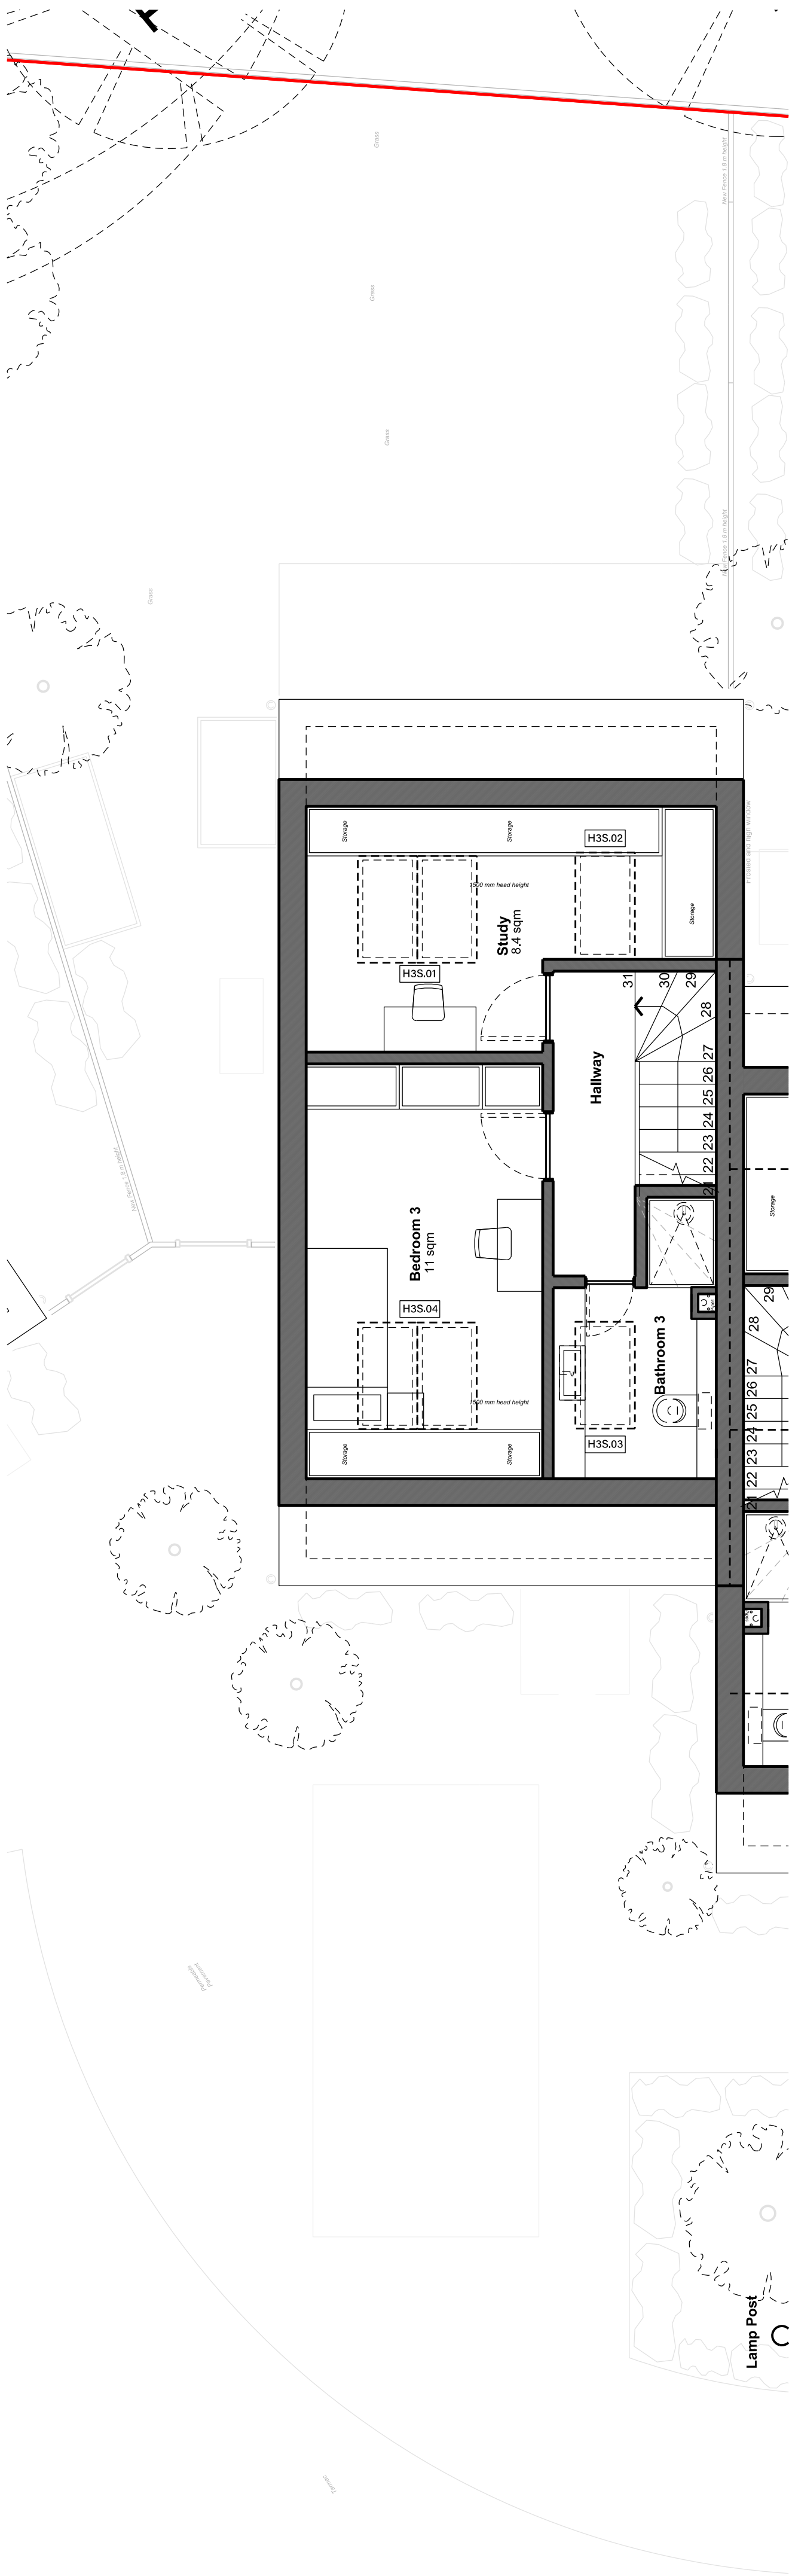


House 3 - Proposed Second Floor Plan

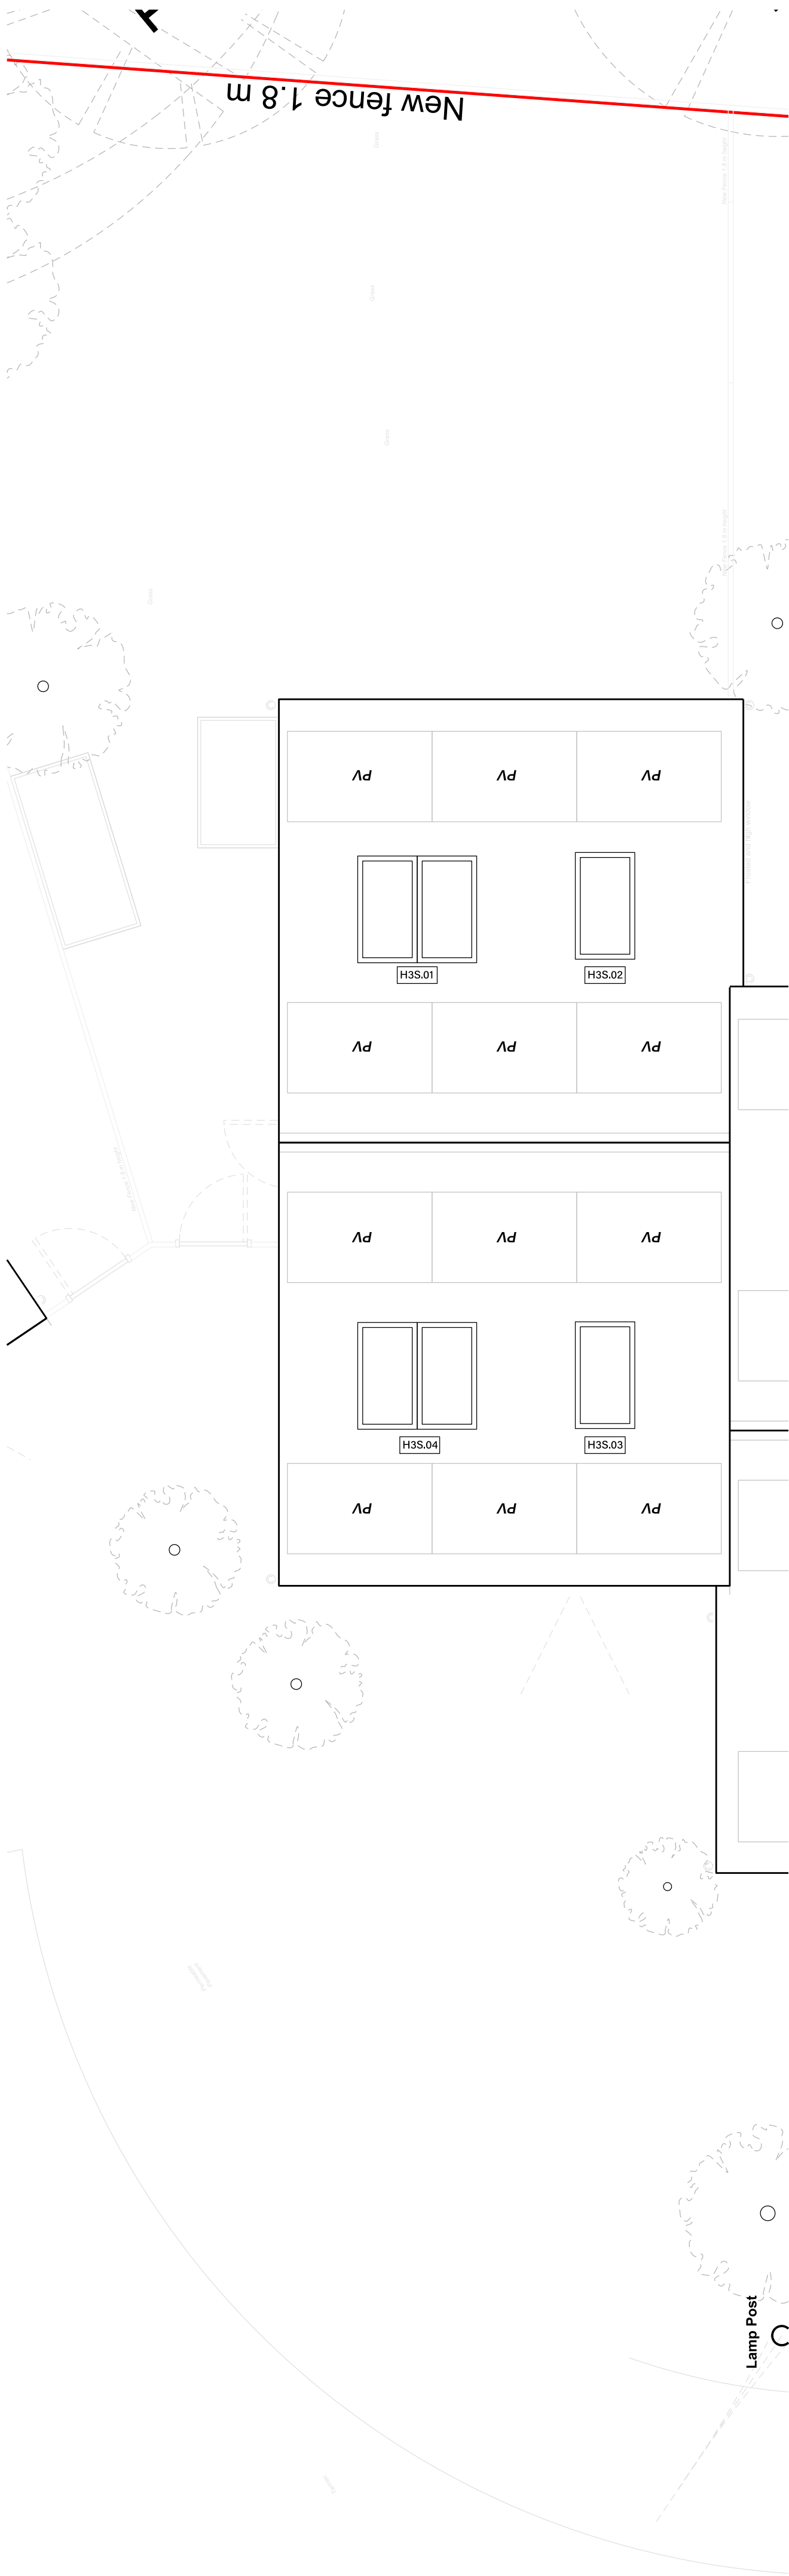


House 3 - Proposed Roof Plan



House 3 - Proposed Front (NorthWest) Elevation

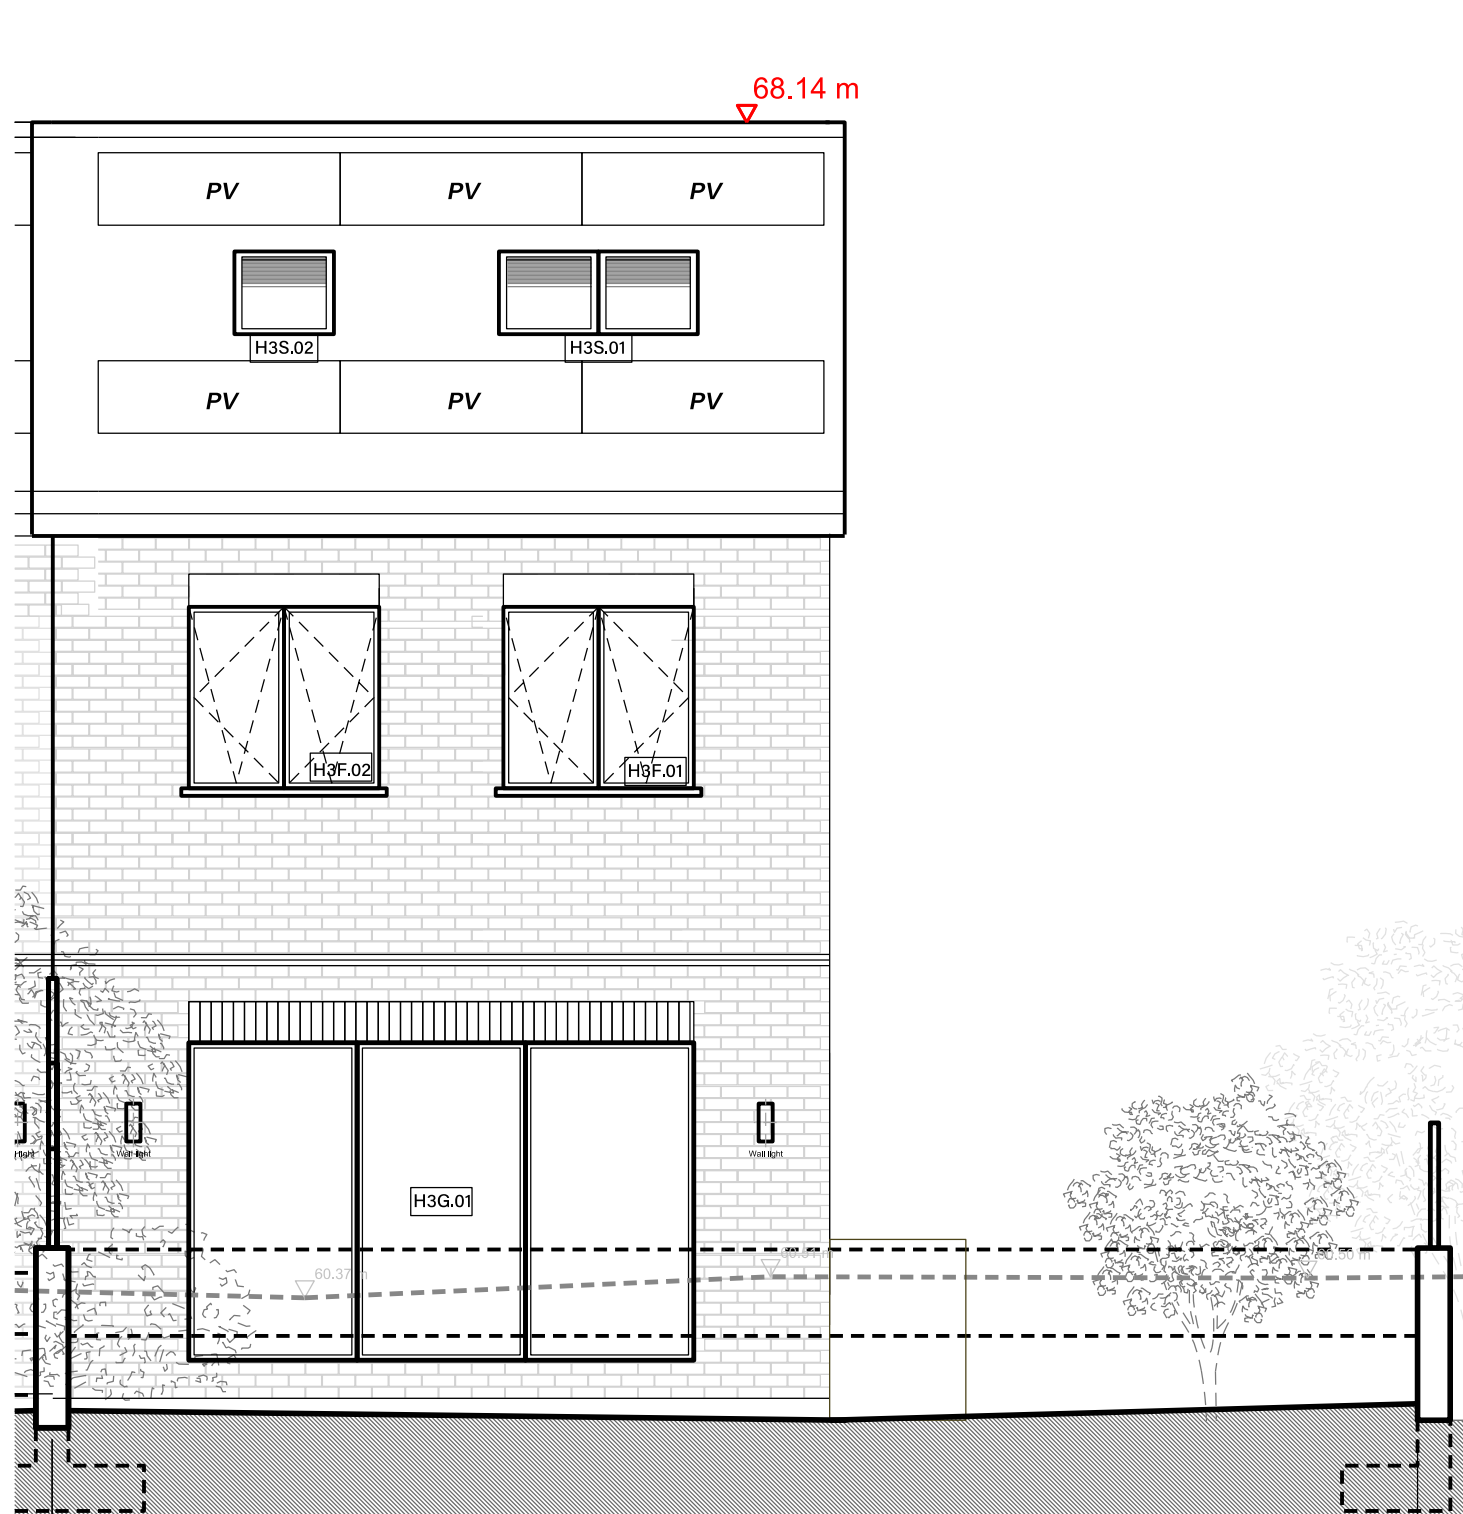

House 3 - Proposed Rear (SouthWest) Elevation

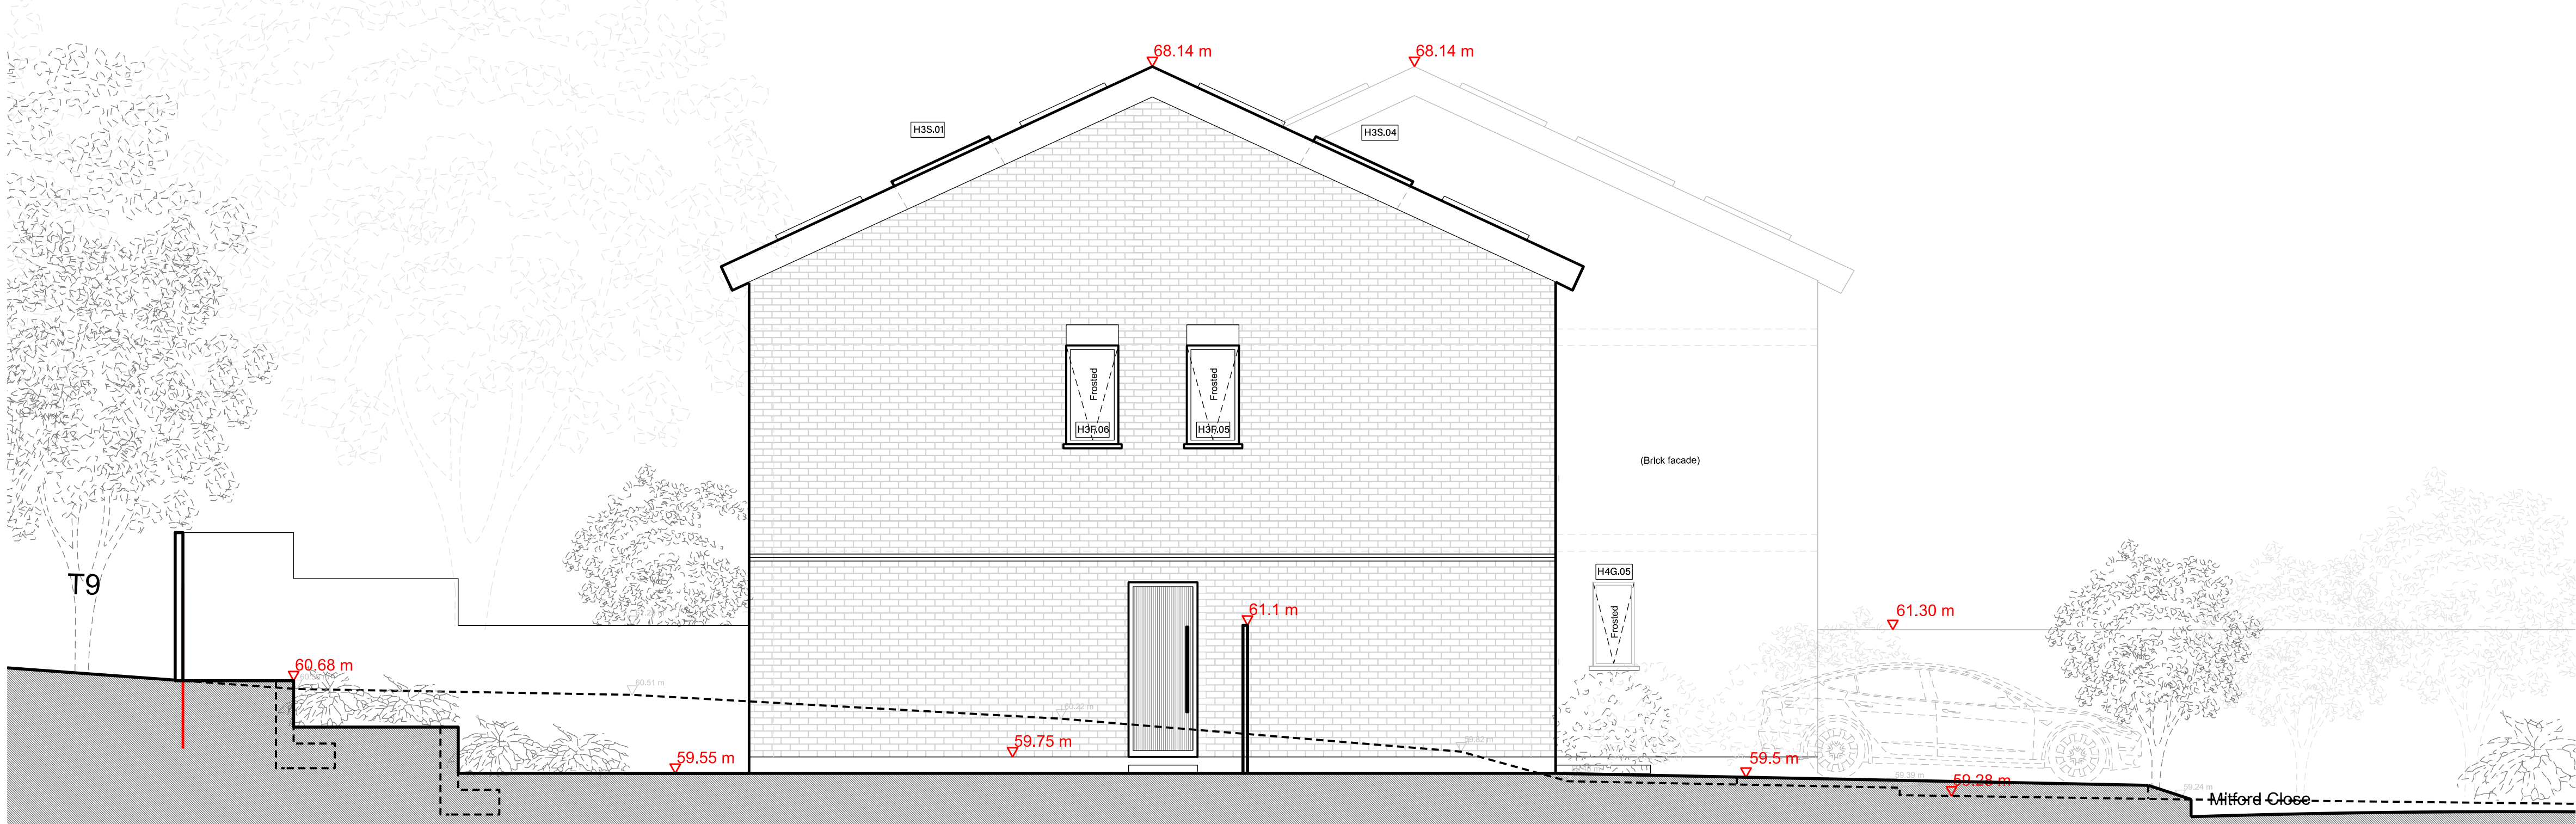

House 3 - Proposed Side (North) Elevation

Project Address:	Land lying to the East Side of Whitley Wood Road, Mitford Close, Shinfield, RG2 8JQ, Reading.
Client:	Ayro Property Investments Ltd.
Drawing Title:	Proposed House 3
Drawing Status:	Planning
Scale:	1:50 @A0
Date:	August 2025
Drawing Number:	500_03

0m0.5m1m2m5m

Anayah Apartments, 54B Trundleys Rd, London, SE18 6PB

T: +44 743370181

E: a.jaura.nico@gmail.com

No implied license exists. All dimensions should not be used to calculate areas for the purposes of valuation. All drawings to be checked on site by the contractor and such drawings to be their responsibility. Do not scale drawings. All work must comply with relevant British Standards and Building Regulations requirements. Drawings errors and omissions to be reported to the architect.