



Page Size - A1
1: 50 @ A1

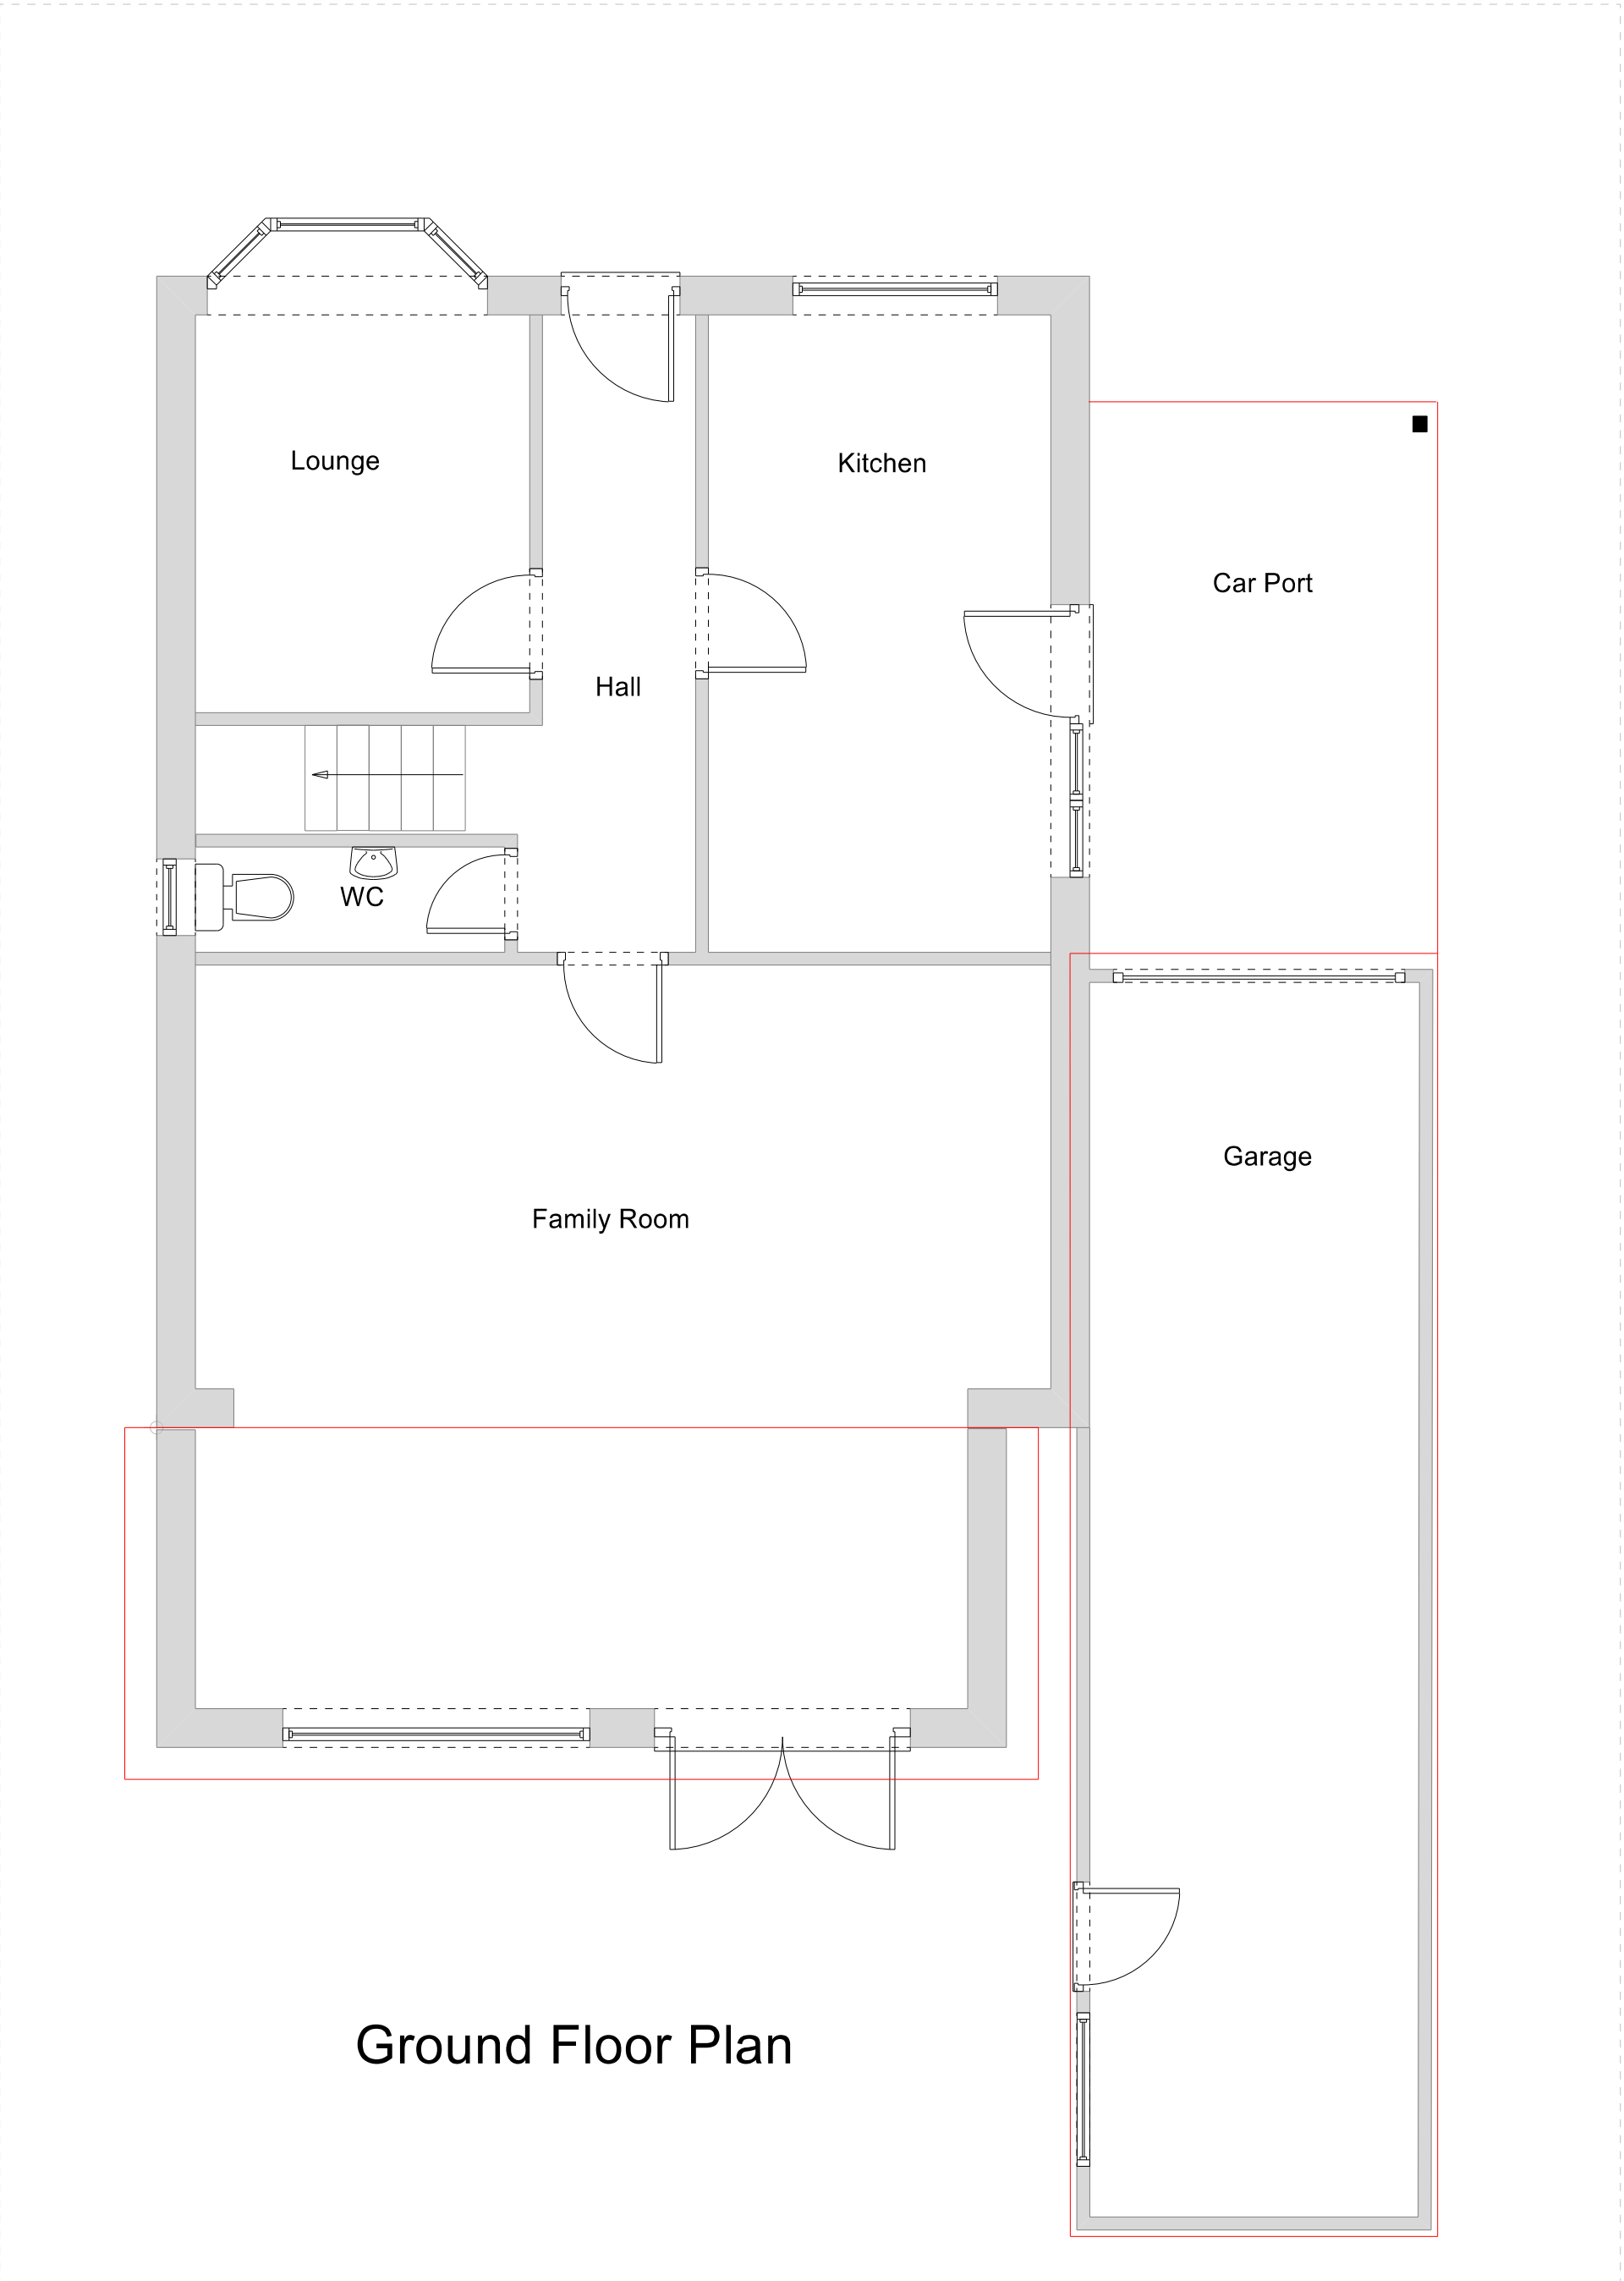

Ground Floor Plan

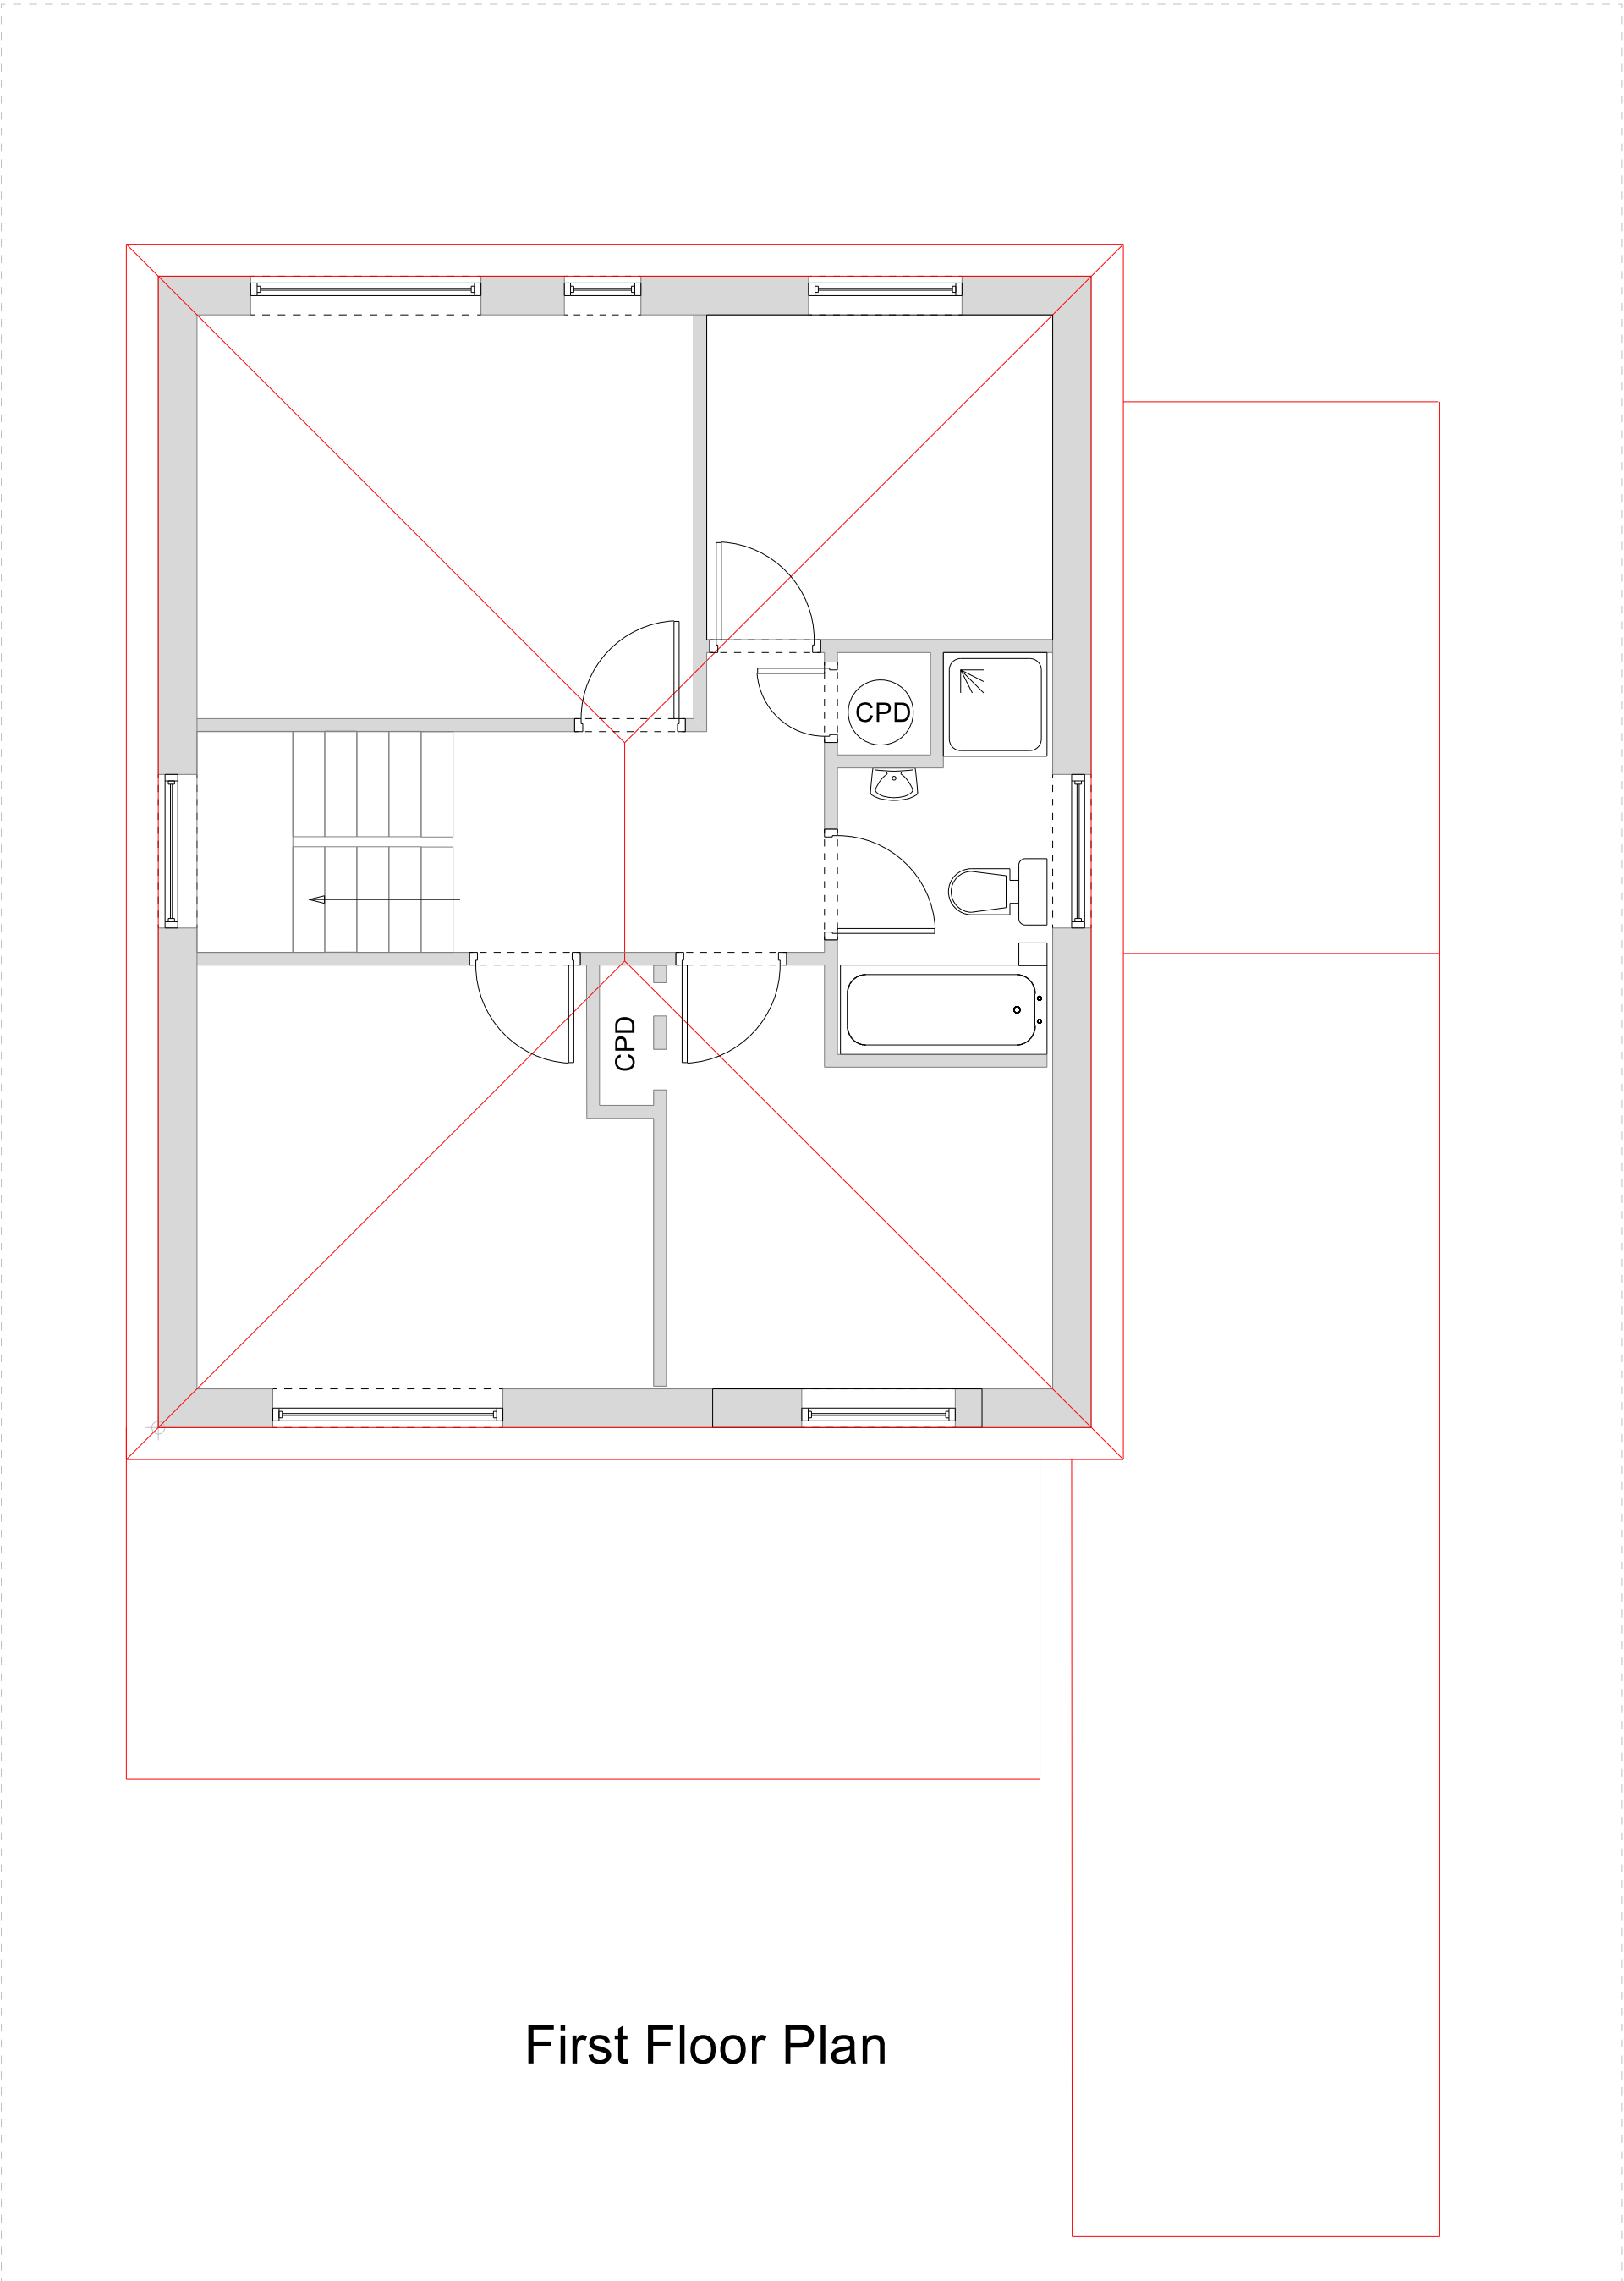

First Floor Plan

1: 100 @ A1



Front Elevation

Side Elevation


Rear Elevation

Side Elevation

Car Port

All Works Subject To Building Control All Dimensions and Roof Angles To Be Checked on Site


Page Size - A1
1: 50 @ A1

 

Notes

Gate to Rear Fence

Existing
1: 50 @ A1

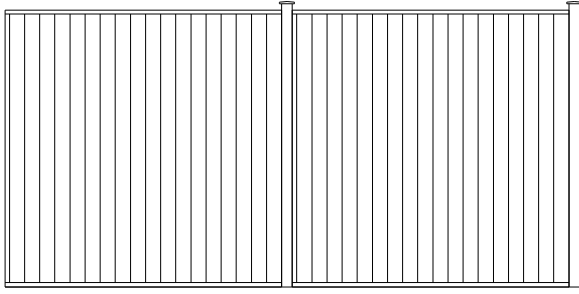

Cantley Design

Cantley Design

Project
Extension and Alterations
12 St Mary's Road
Sindlesham
RG41 5DA
Drawing Title
Existing
Client
Mr and Mrs M. Bashir
Drawing No.
01/02/2026/RDO/nco/EP
Date
February2026
Drawn by
Bob Owles
Scale
1:100
Checked by
NCO

Page Size - A1

Cantley Drawing Services
20 Cantley Crescent
Wokingham
RG41 1NX
0781 803 2212