




Existing South Elevation

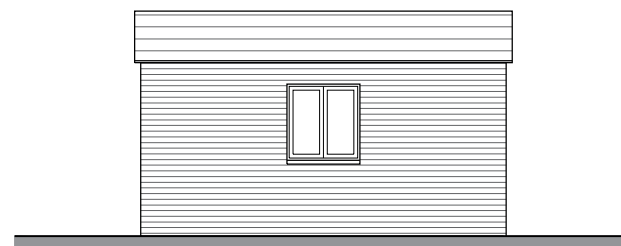


Existing East Elevation

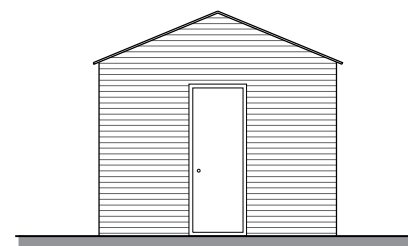


Existing North Elevation

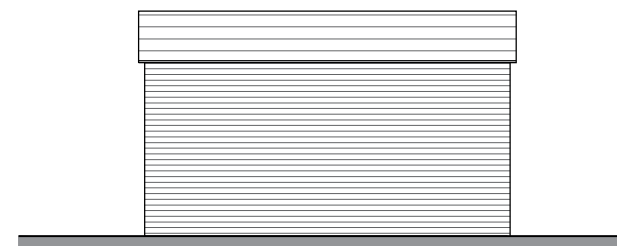

Existing West Elevation

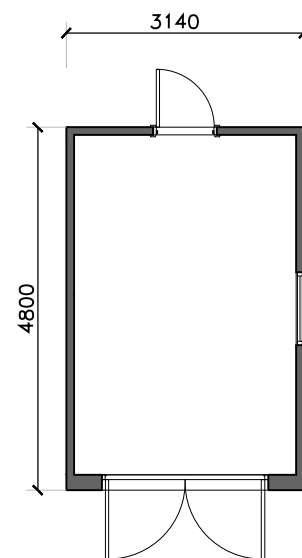

Existing Plan

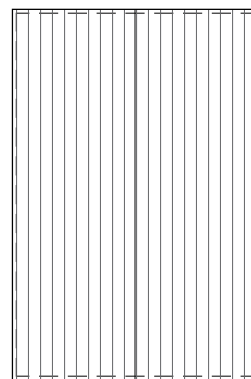

Existing Roof Plan

REV	DATE	BY	REVISION NOTES
Suite 2, Clare Hall, St Ives Business Park, Parsons Green, St Ives, Cambs, PE27 4WY PARTNERS in PLANNING and ARCHITECTURE			
© COPYRIGHT Tel: 01480 494969 Email: enquiries@planningandarchitecture.co.uk Web: www.planningandarchitecture.co.uk			
PROJECT Erection of Dwelling at 106 Ellis Road, Crowthorne, Berks, RG45 6PH			
CLIENT Mr and Mrs Fail			
DRAWING TITLE Existing Garage Plan, Roof Plan and Elevations			
DRAWN BY AS		SCALE 1:100 @ A3 1m 2 3 4	
DATE 29/04/21		DWG. No. 20-067-102	REV. -