



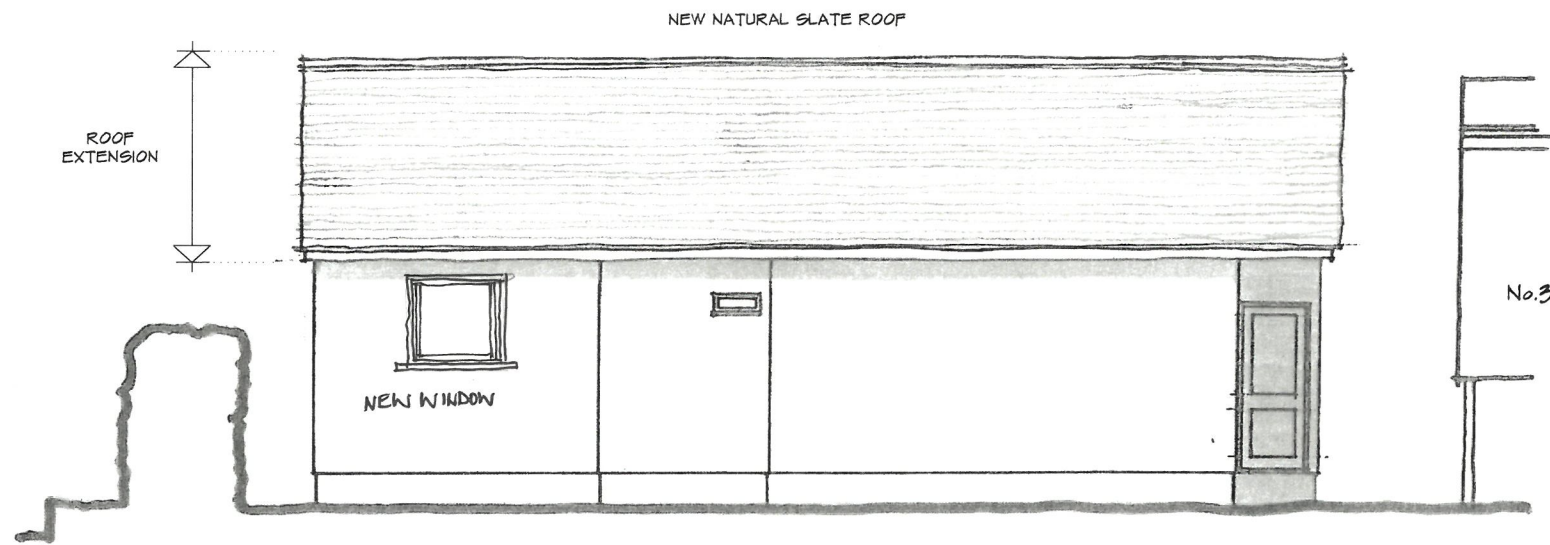


NORTH EAST ELEVATION

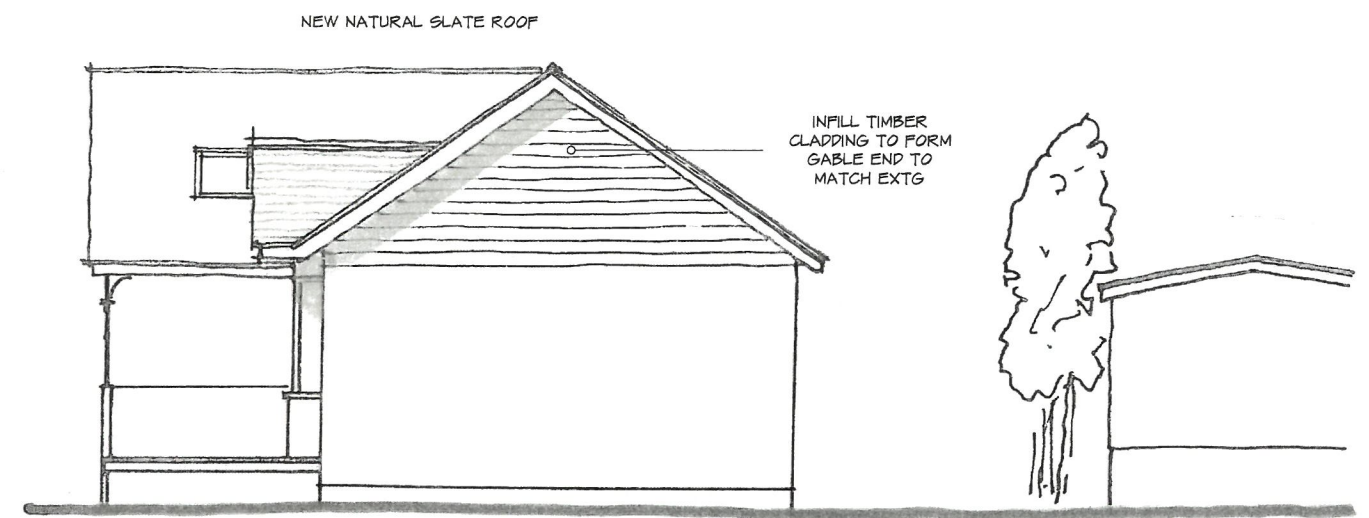


SOUTH EAST ELEVATION

ANNEXE
TBC

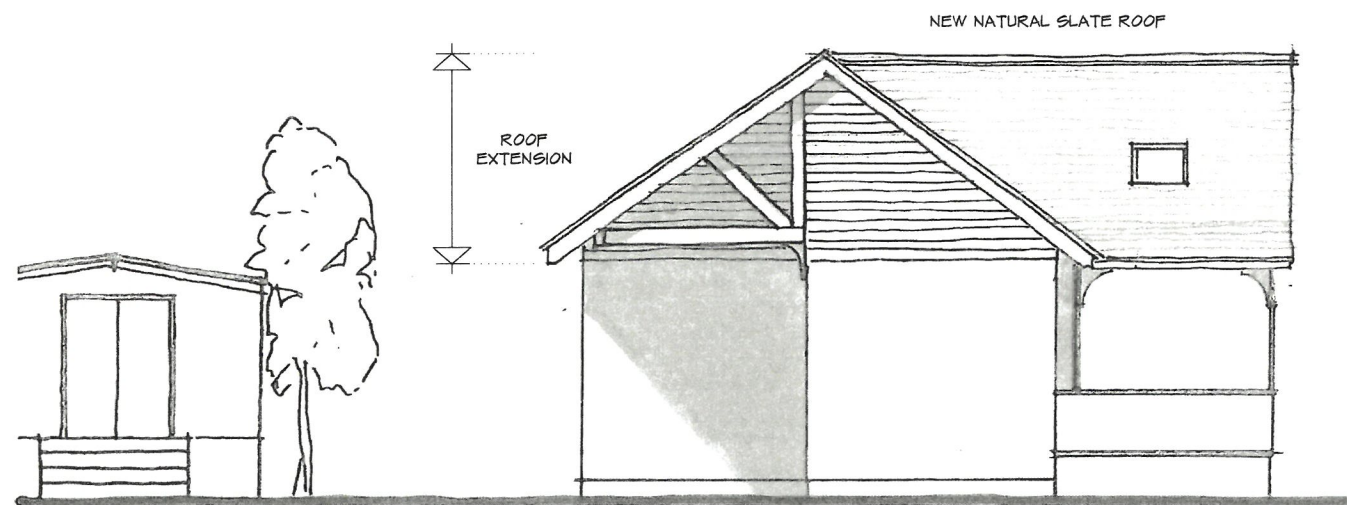

NORTH WEST ELEVATION

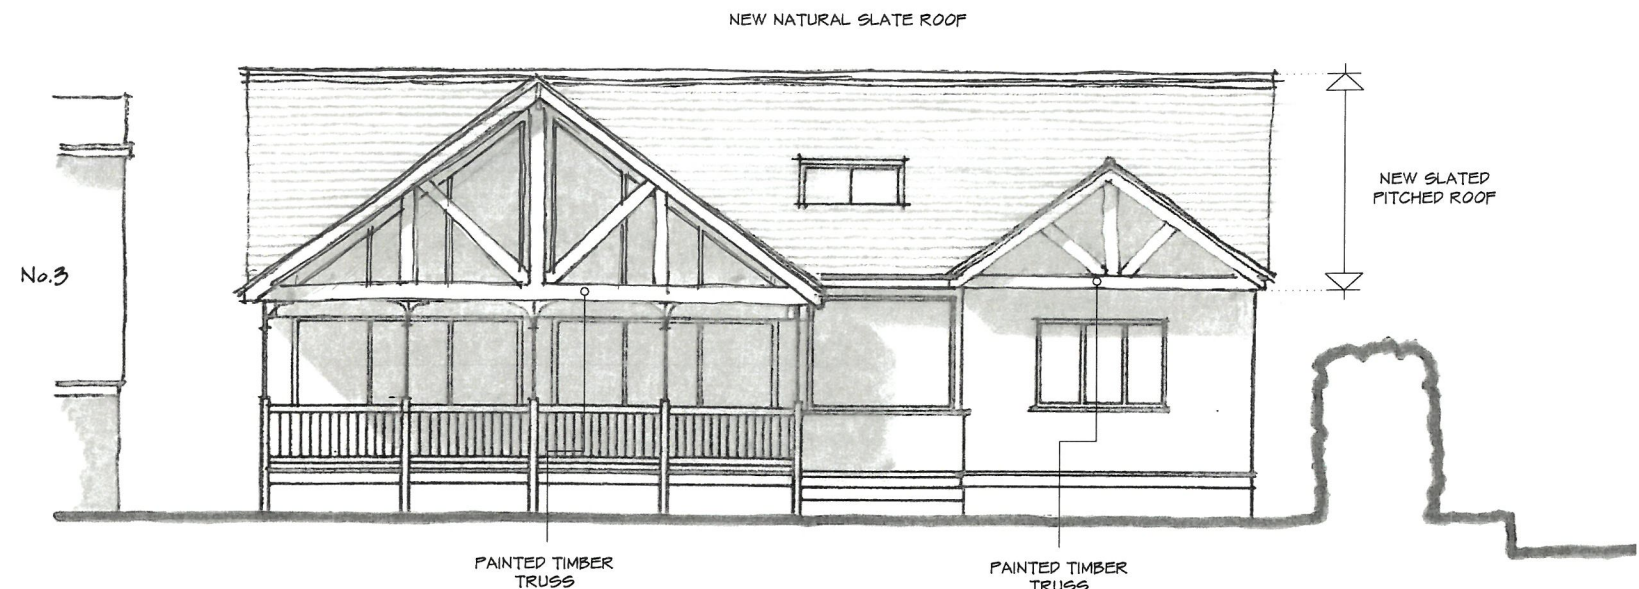

SOUTH WEST ELEVATION (RIVER VIEW)

A	GLAZING UNDER CANOPY ADDED	1-11-24
REV	COMMENTS	DATE

stl **SHAUN TANNER**
ARCHITECTURE & PLANNING
studio@stlarchitecture.co.uk studio@stlarchitecture.co.uk 0118 989 0808

CLIENT Mr P. Doherty
PROJECT 2 Riverside, Wargrave Road,
Henley on Thames, RG9 3JD
DRAWING PROPOSED ELEVATIONS

STATUS planning DATE Oct 2024
SCALE 1:100@ A3 DRAWN DN CHECKED NO 3956/203 REV A

THIS DRAWING MUST NOT BE SCALED UNLESS ISSUED FOR PLANNING PURPOSES. ALL DIMENSIONS ARE TO BE VERIFIED PRIOR TO SETTING OUT, COMMENCING WORK, OR PRODUCTION OF FABRICATION DRAWINGS. REPORT ANY DISCREPANCIES TO THE SUPERVISING OFFICER IMMEDIATELY. ©

1:100 scale Bar
This Drawing has been produced for printing onto A3 size paper,

